


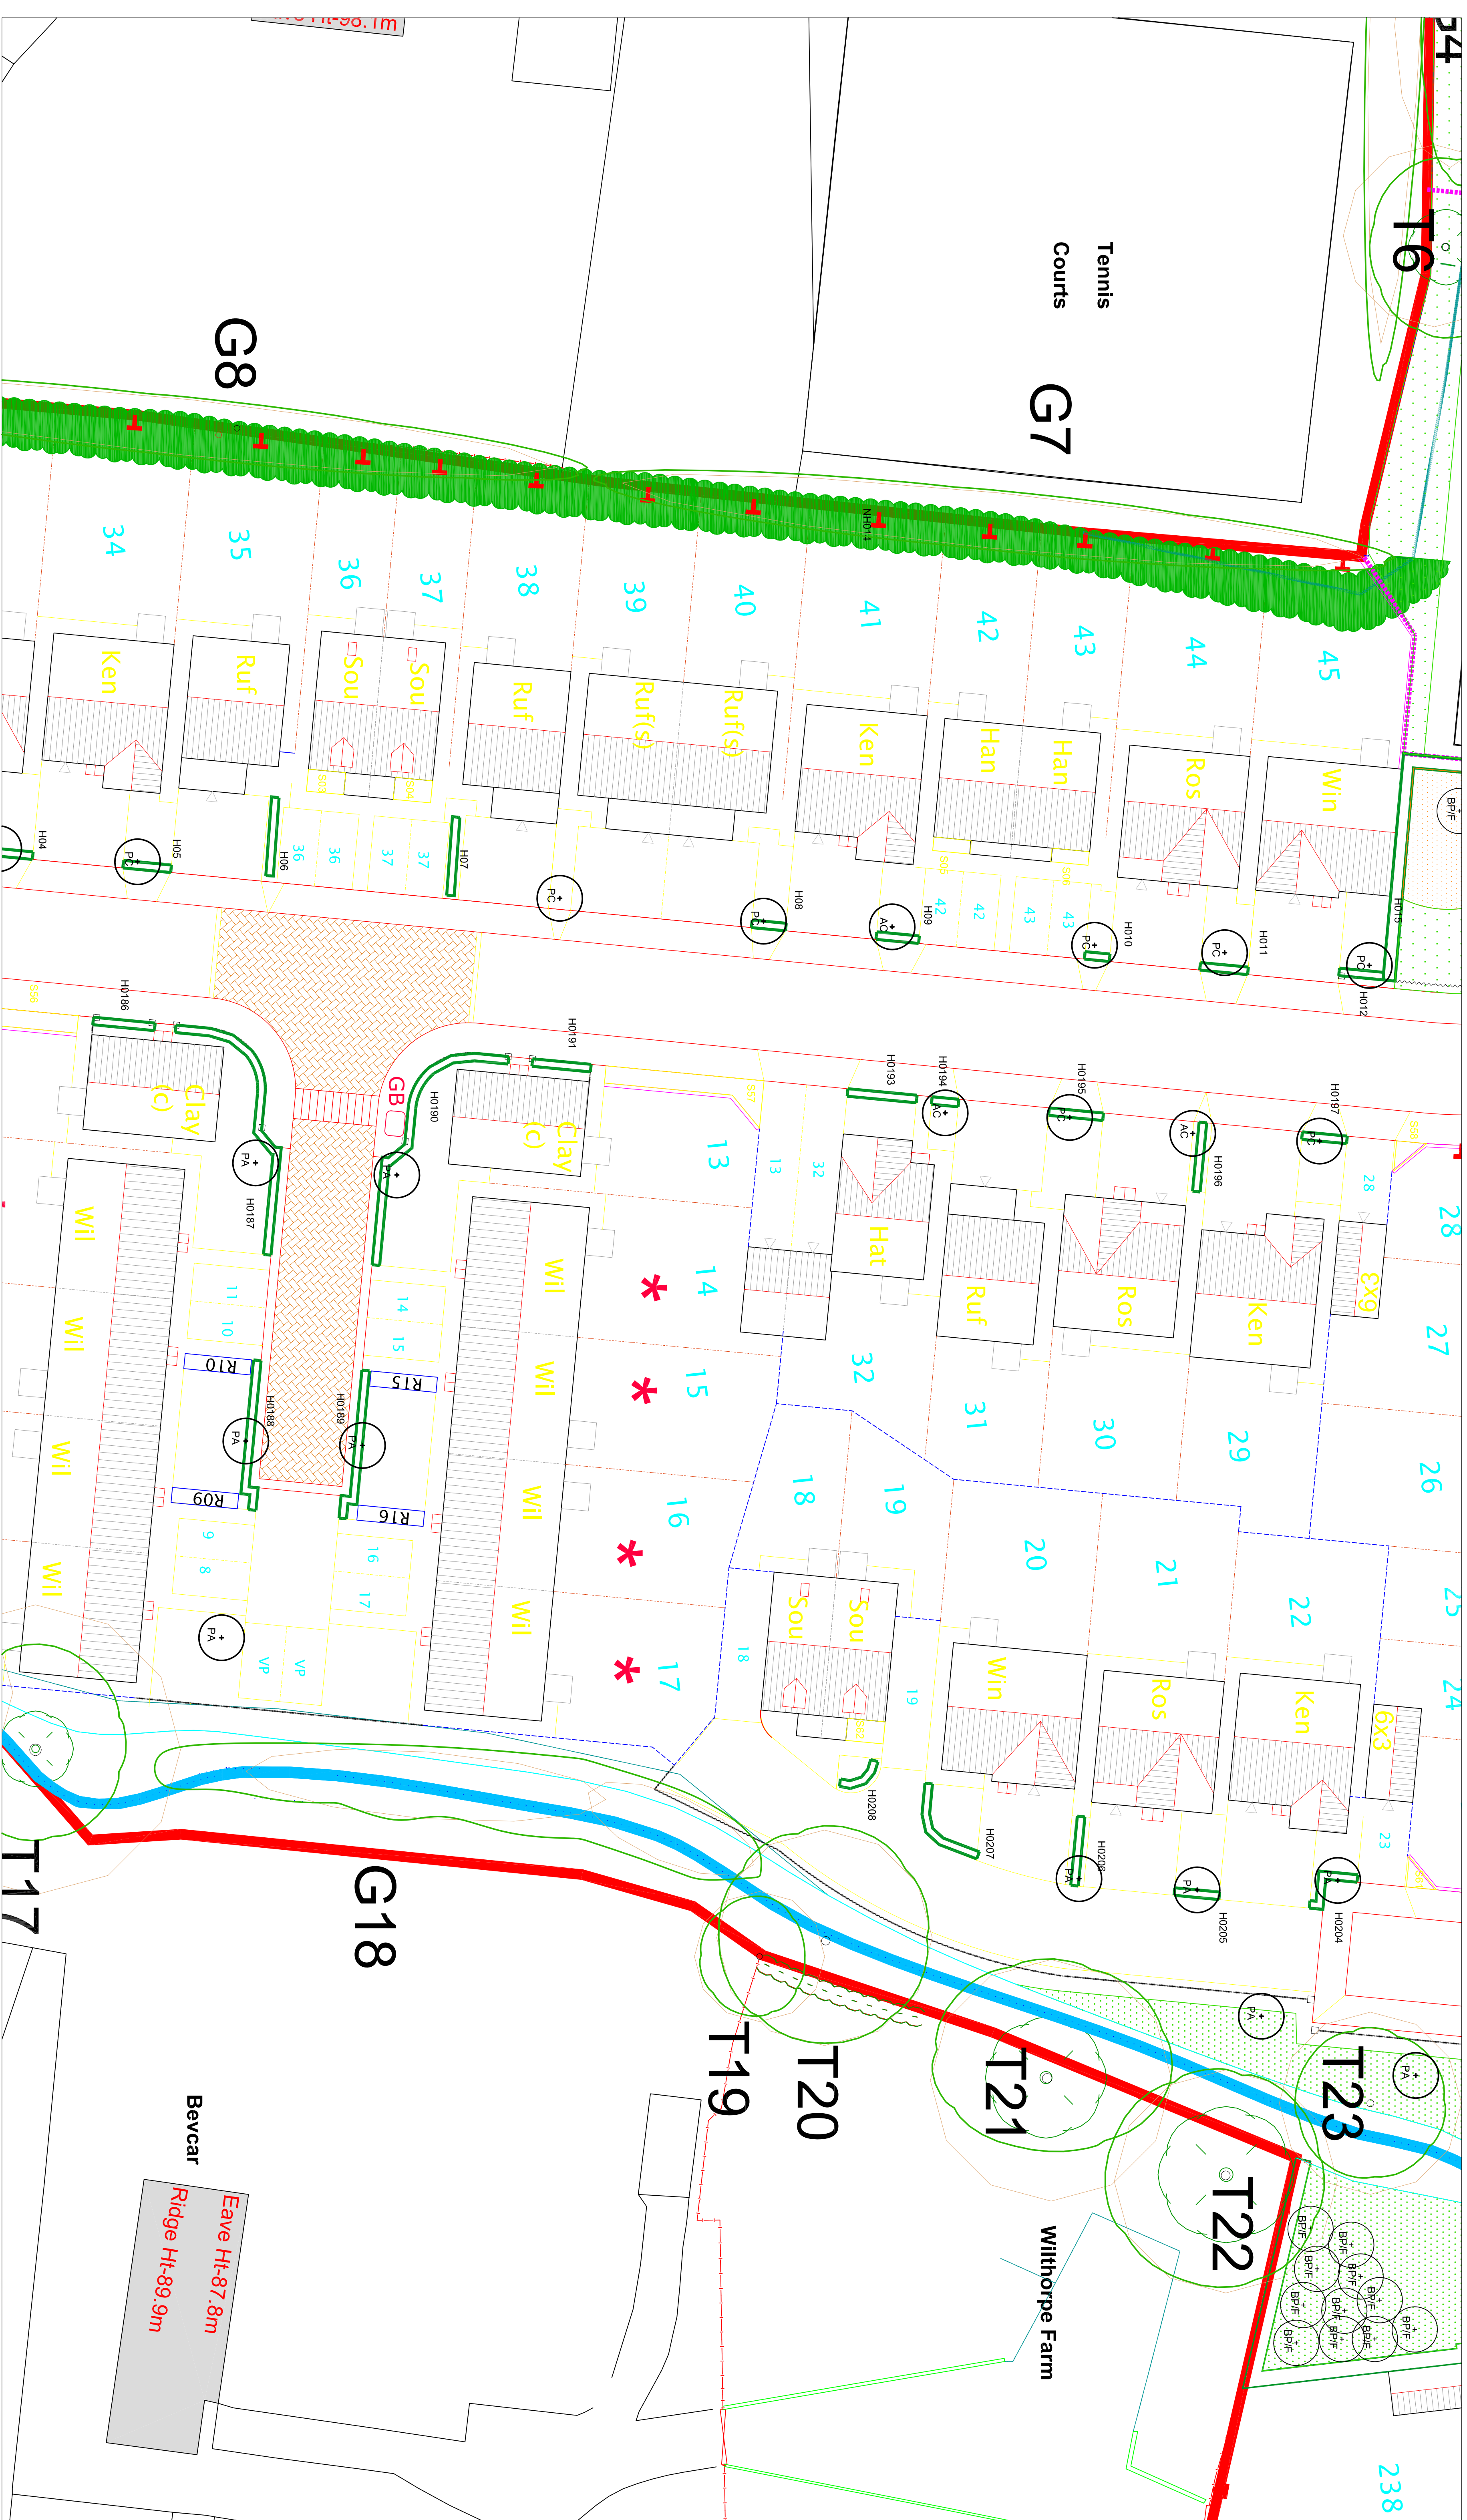


LEGEND




Existing Trees

Refer to drawing Appendix 4: Tree Protection Plan Ref: 1310 for trees to be retained / removed produced by


AWA Tree Consultants

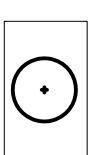


Proposed Trees

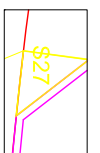


Proposed Shrub Beds

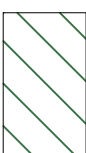

W1 Mix

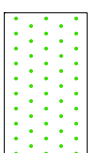


Wildflower Grass;
EM5F Mix by Emorsgate Seeds.

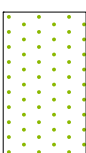

Wildflower Grass

EL1F Mix by Emorsgate
Sowing Rate: 1.5g/m²

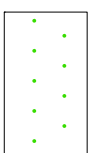

Amenity Grass;
A22 Mix by Germinal Seeds.




Existing Watercourse.

Refer to Ecological Estates rep



Proposed Bulb Planting

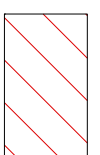
Proposed Footpath

LOCATION PLAN



Note:

To be read in conjunction with drawings
5685-93-014, 015, 016, 017

[illegible]