


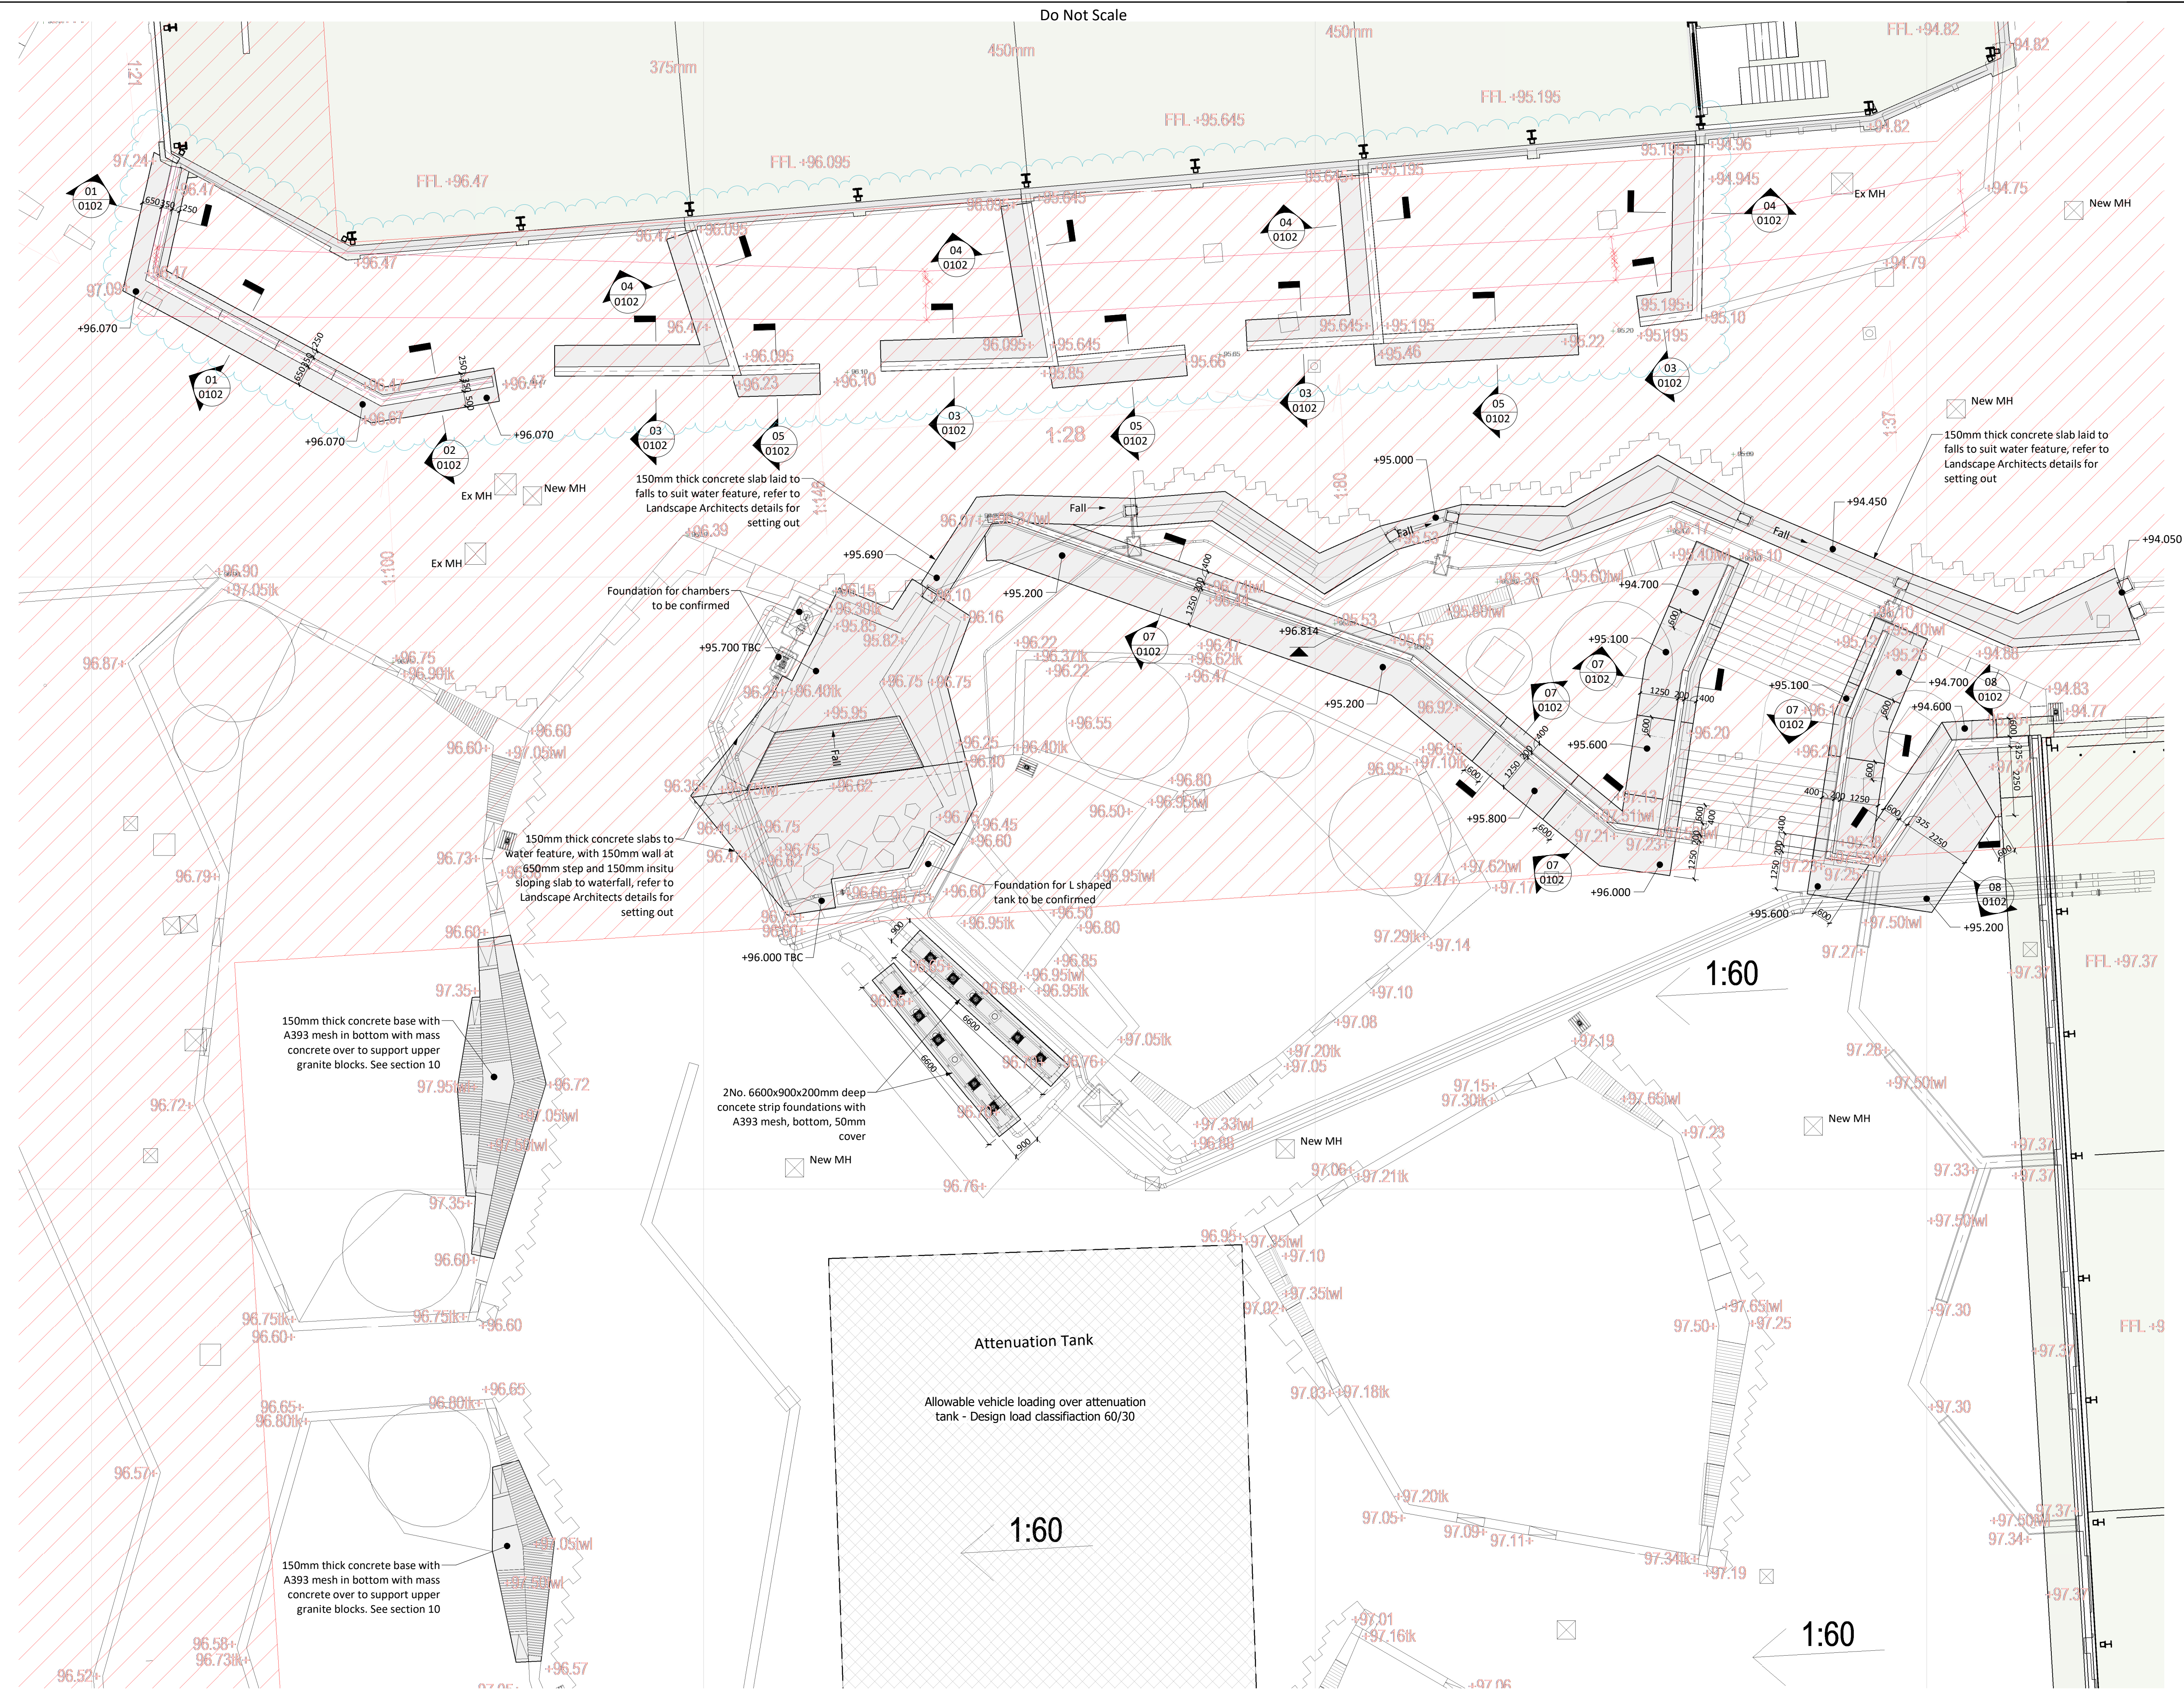

00 Public Realm Plan Layout
1 : 100

DESIGN REVIEW

Design review by:

Checked by:

Residual hazards:

DRAWING NOTES

1. All materials & workmanship to comply with Adept Standard Specification for concrete works.

2. This drawing is to be read in conjunction with all relevant Architects & Adept drawings.

3. A252 mesh reinforcement to 150mm thick slabs to water features, cut joints at 6m spacing where buried. Slabs on 150mm well compacted hardcore.

4. Ground to retaining wall foundations adjacent ZA to have an allowable bearing pressure of 50kN/m².

5. Ground to retaining walls and foundations within main Public Realm area to have an allowable bearing pressure of 75kN/m².

Area adopted by Highways as advised by council

04.09.20

Retaining wall layout adjacent ZA updated to latest Landscape Architects details

C7

30.07.20

Notes updated

C6

24.07.20

Retaining Walls adjacent ZA updated, water feature and plinths foundations updated

C5

15.04.20

Concrete bases added to stepped granite setts, Highways hatch note added

C4

14.01.20

Retaining wall intersection with Z8 updated

C3

02.05.19

Retaining wall levels/wall references updated to suit landscape architect comments

C2

15.04.19

Contract Issue

C1

06.03.19

Issued for Stage 4b

P1

Date

Description

Rev

ADEPT

CIVIL AND STRUCTURAL CONSULTING ENGINEERS

Web

www.adeptcsce.com

Office address

1912 Mill, Sunny Bank Mills, Farsley, Leeds LS28 5UJ

Email

info@adeptcsce.com

Tel

0113 239 4518

Project

The Glass Works, Barnsley Development Site

Title

Public Realm Walls, Steps & Water Feature Foundations

Client

Henry Boot

CONSTRUCTION

Scale @ A1

1 : 100

Drawn

GJH

Checked

AS

Approved

EE

Date

04.09.20

Suitability

D4

Purpose

Contract

UPRN

Originator Zone

Level

Type

Role

Uniclass

Dwg No.

Rev.

BGW2-ACE-XX-ZZ-DR-S-G200-0101

C7