




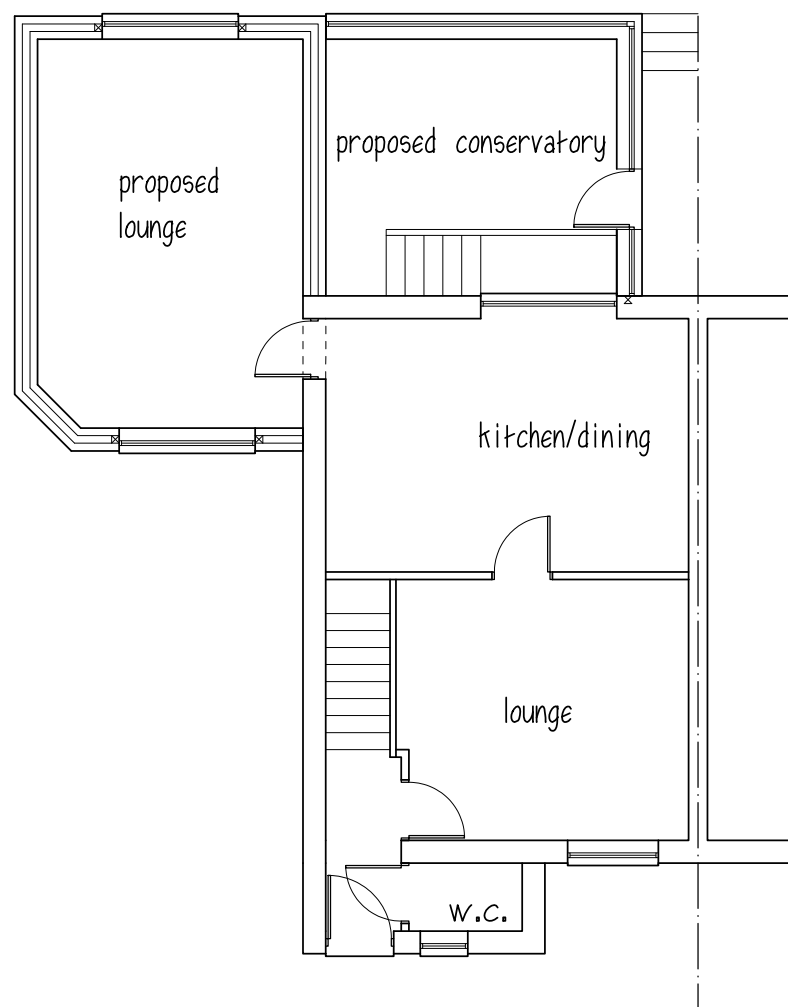

GROUND FLOOR

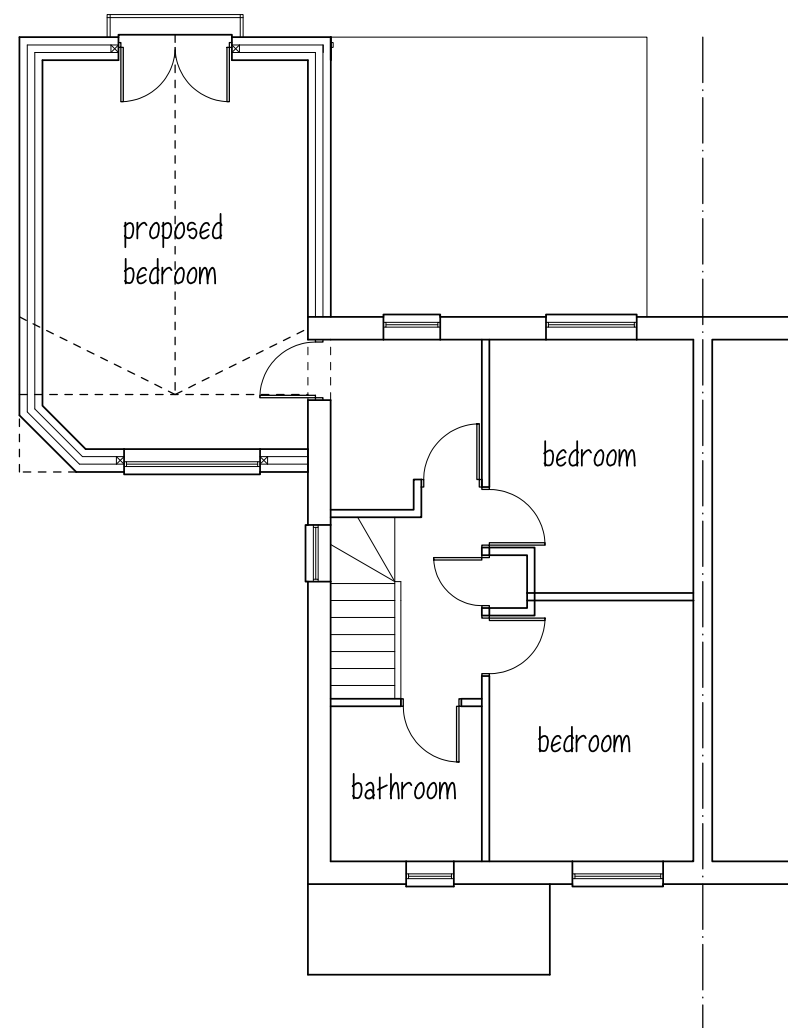

FIRST FLOOR

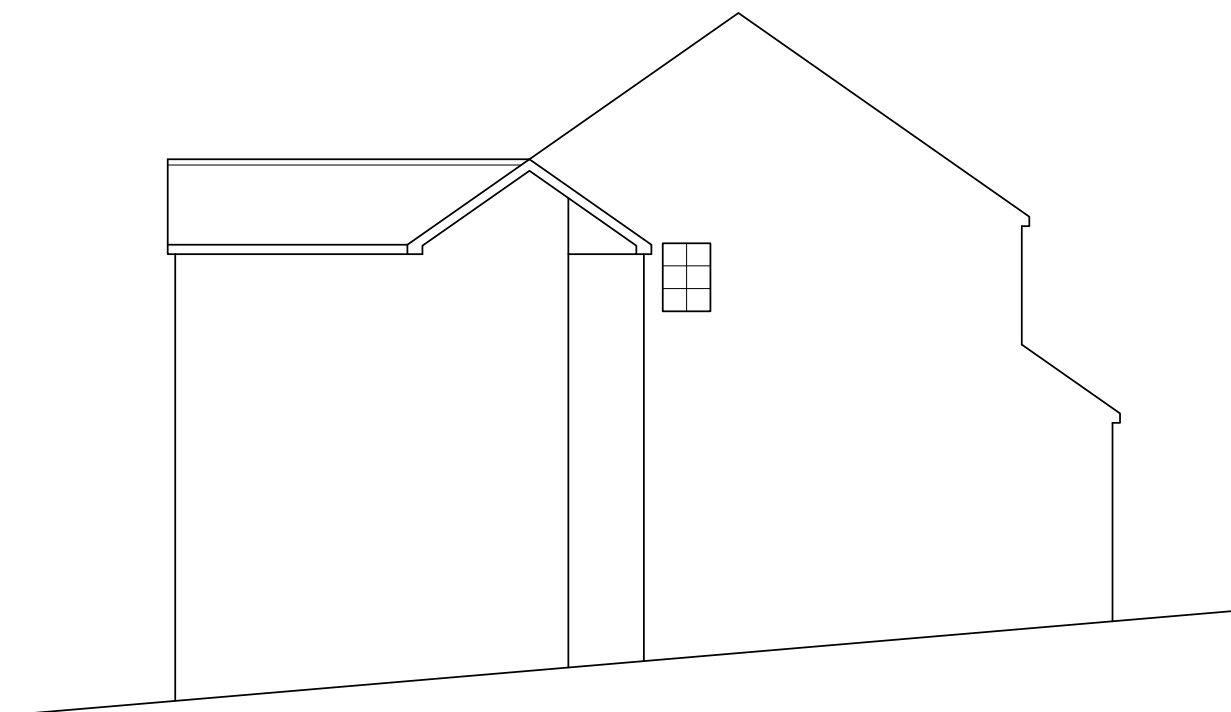

SIDE ELEVATION



FRONT ELEVATION



REAR ELEVATION

Mr & Mrs MITCHELL

PROPOSED EXTENSION
21 BOWDEN GROVE
DODWORTH

EXISTING PLANS & ELEVATIONS

1:100@A3 SEPT.10 Rev C

Peter Thompson

"Linwood"
Barnsley Road
Dodworth



Ref. 01226 201391
Barnsley S75 3JR m. 07973251730
e-mail peter-thompson@hotmail.co.uk