




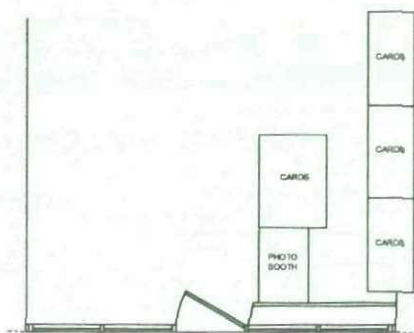


EXISTING (PART) PLAN 1:100

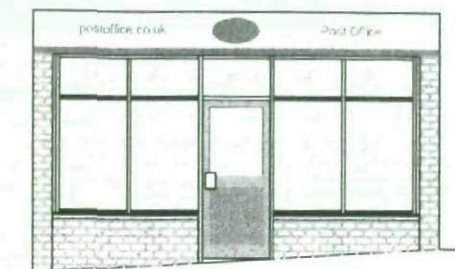


EXISTING ELEVATION 1:100

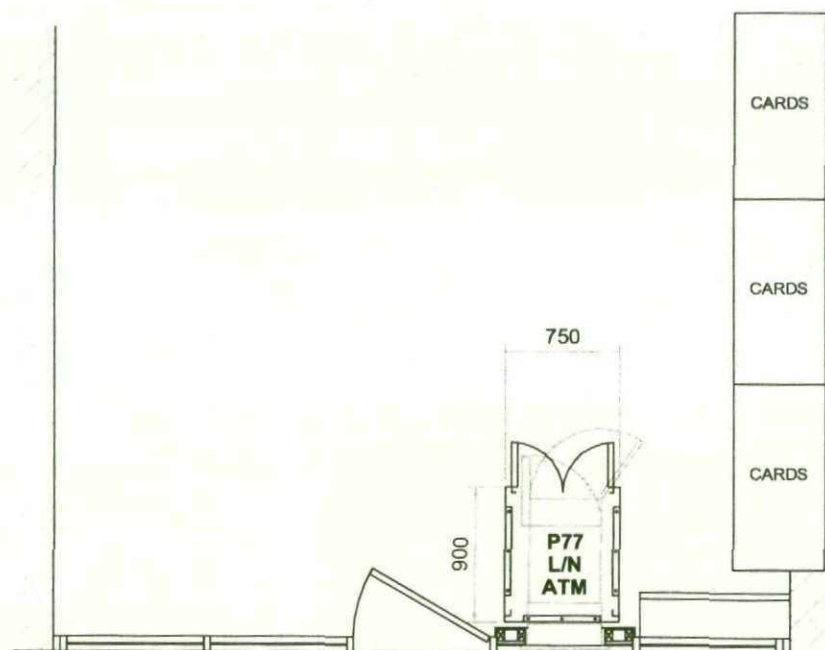

PROPOSED (PART) PLAN 1:50

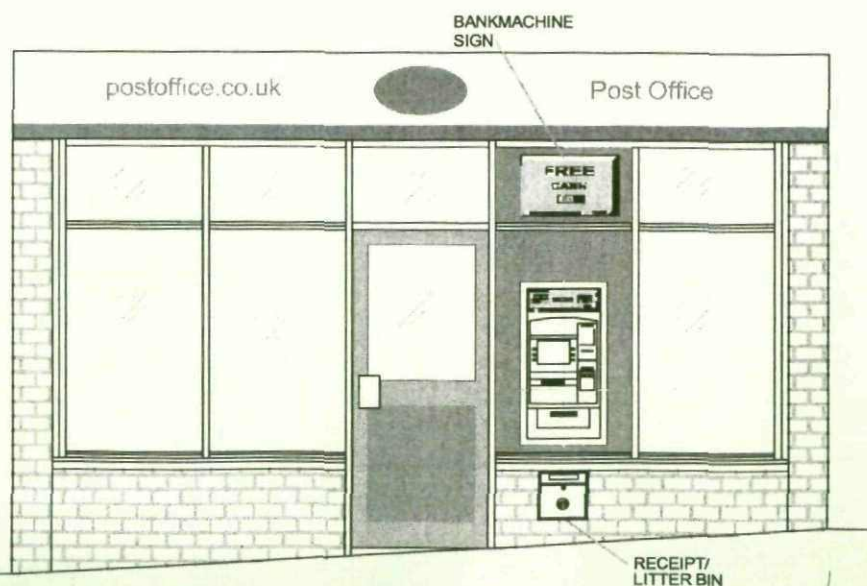

PROPOSED (PART) ELEVATION 1:25

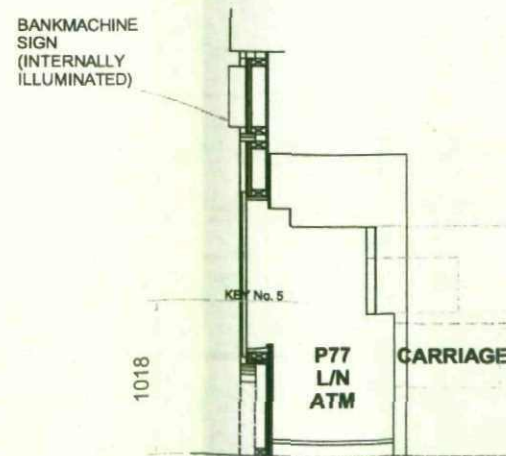

SECTION AT ATM LOCATION 1:50

DO NOT SCALE EXCEPT FOR PLANNING AND BUILDING REGULATION PURPOSES.

GENERAL NOTES

LIGHTING:- ALL LIGHTING TO BE POSITIONED TO AVOID DIRECT GLARE ON THE EYES OF THE USER AND UNWANTED REFLECTIONS FROM THE SCREEN OR OPERATING FEATURES. GLARE FROM LIGHTING TO BE AVOIDED

ACCESS TO ATM:- COMFORTABLE SIDE REACH CONTOURS FOR WHEELCHAIR USERS TO COMPLY WITH FIGURE 10 OF THE DOCUMENT "ACCESS TO ATM'S UK DESIGN GUIDELINES 2002".

COMFORTABLE VIEWING ANGLES FOR AMBULANT DISABLED PERSONS TO COMPLY TO FIGURE 4 OF THE DOCUMENT "ACCESS TO ATM'S UK GUIDELINES 2002".

COMFORTABLE VIEWING ANGLES AND REACH CONTOURS FOR NON DISABLED PEOPLE TO COMPLY WITH FIGURE 15 OF THE DOCUMENT "ACCESS TO ATM'S UK GUIDELINES 2002".

SIGNAGE:- ALL SIGNAGE TO CONFORM TO BS 8300:200 SECTIONS 9.2.2 LOCATION & DESIGN OF SIGNS & INFORMATION AND 9.2.3 VISUAL SIGNS.

ELECTRICS:- ALL ELECTRICAL WORK CONFORMS TO BS 7671:2001.

SITE NOTES

FLOOR CONSTRUCTION:- TIMBER

LOW LEVEL WALL TO BE THINNED & BOARDING TO BE REMOVED.

EXISTING GLAZING PANELS TO BE REMOVED. LAMINATE PANEL WITH SECURITY BACKING, ELECTRICS, ATM & CTS SECURITY ENCLOSURE TO BE INSTALLED.

APERTURE TO BE FORMED IN LAMINATE PANEL WITH SECURITY BACKING

LAMINATE PANEL
A 9MM MDF CORE, FACED FORMICA LAMINATE, COMPENSATING LAMINATE TO REVERSE

WALL CONSTRUCTION (SECURITY BACKING)
100x50mm STUDS @ 400mm CENTRES CLAD WITH EXPAMET MESH (2074F) + 18mm MDF (SCREWED) + PLASTERBOARD (INTERNALLY)

WORK TO BE CARRIED OUT BY OTHERS

PHOTO BOOTH & RACKING BEHIND PHOTO BOOTH TO BE RELOCATED.

REVISION	DESCRIPTION	DATE
CLIENT		
b nkmachine		
SITE ADDRESS GRIMESTHORPE POST OFFICE, 32 HIGH STREET, GRIMESTHORPE, BARNSELY, S72 7LP		
TITLE PROPOSED AUTOMATED TELLER MACHINE (ATM) INSTALLATION FOR BANKMACHINE		
DRAWN BM	DATE 03-12-09	SCALE VARIOUS
REF/ORD No E006256	SHEET 1	REVISION -