



PROPOSED BUNGALOW SIDE & REAR EXTENSION  
& PITCHED ROOF TO FRONT FLAT ROOF  
\* at No 11 NORTHUMBERLAND WAY, ARDSLEY \*  
for Mr. M. BANHAM.  
SCALE:- PLANS & SECTIONS = 1:50 ELEVATIONS = 1:100


PROPOSED

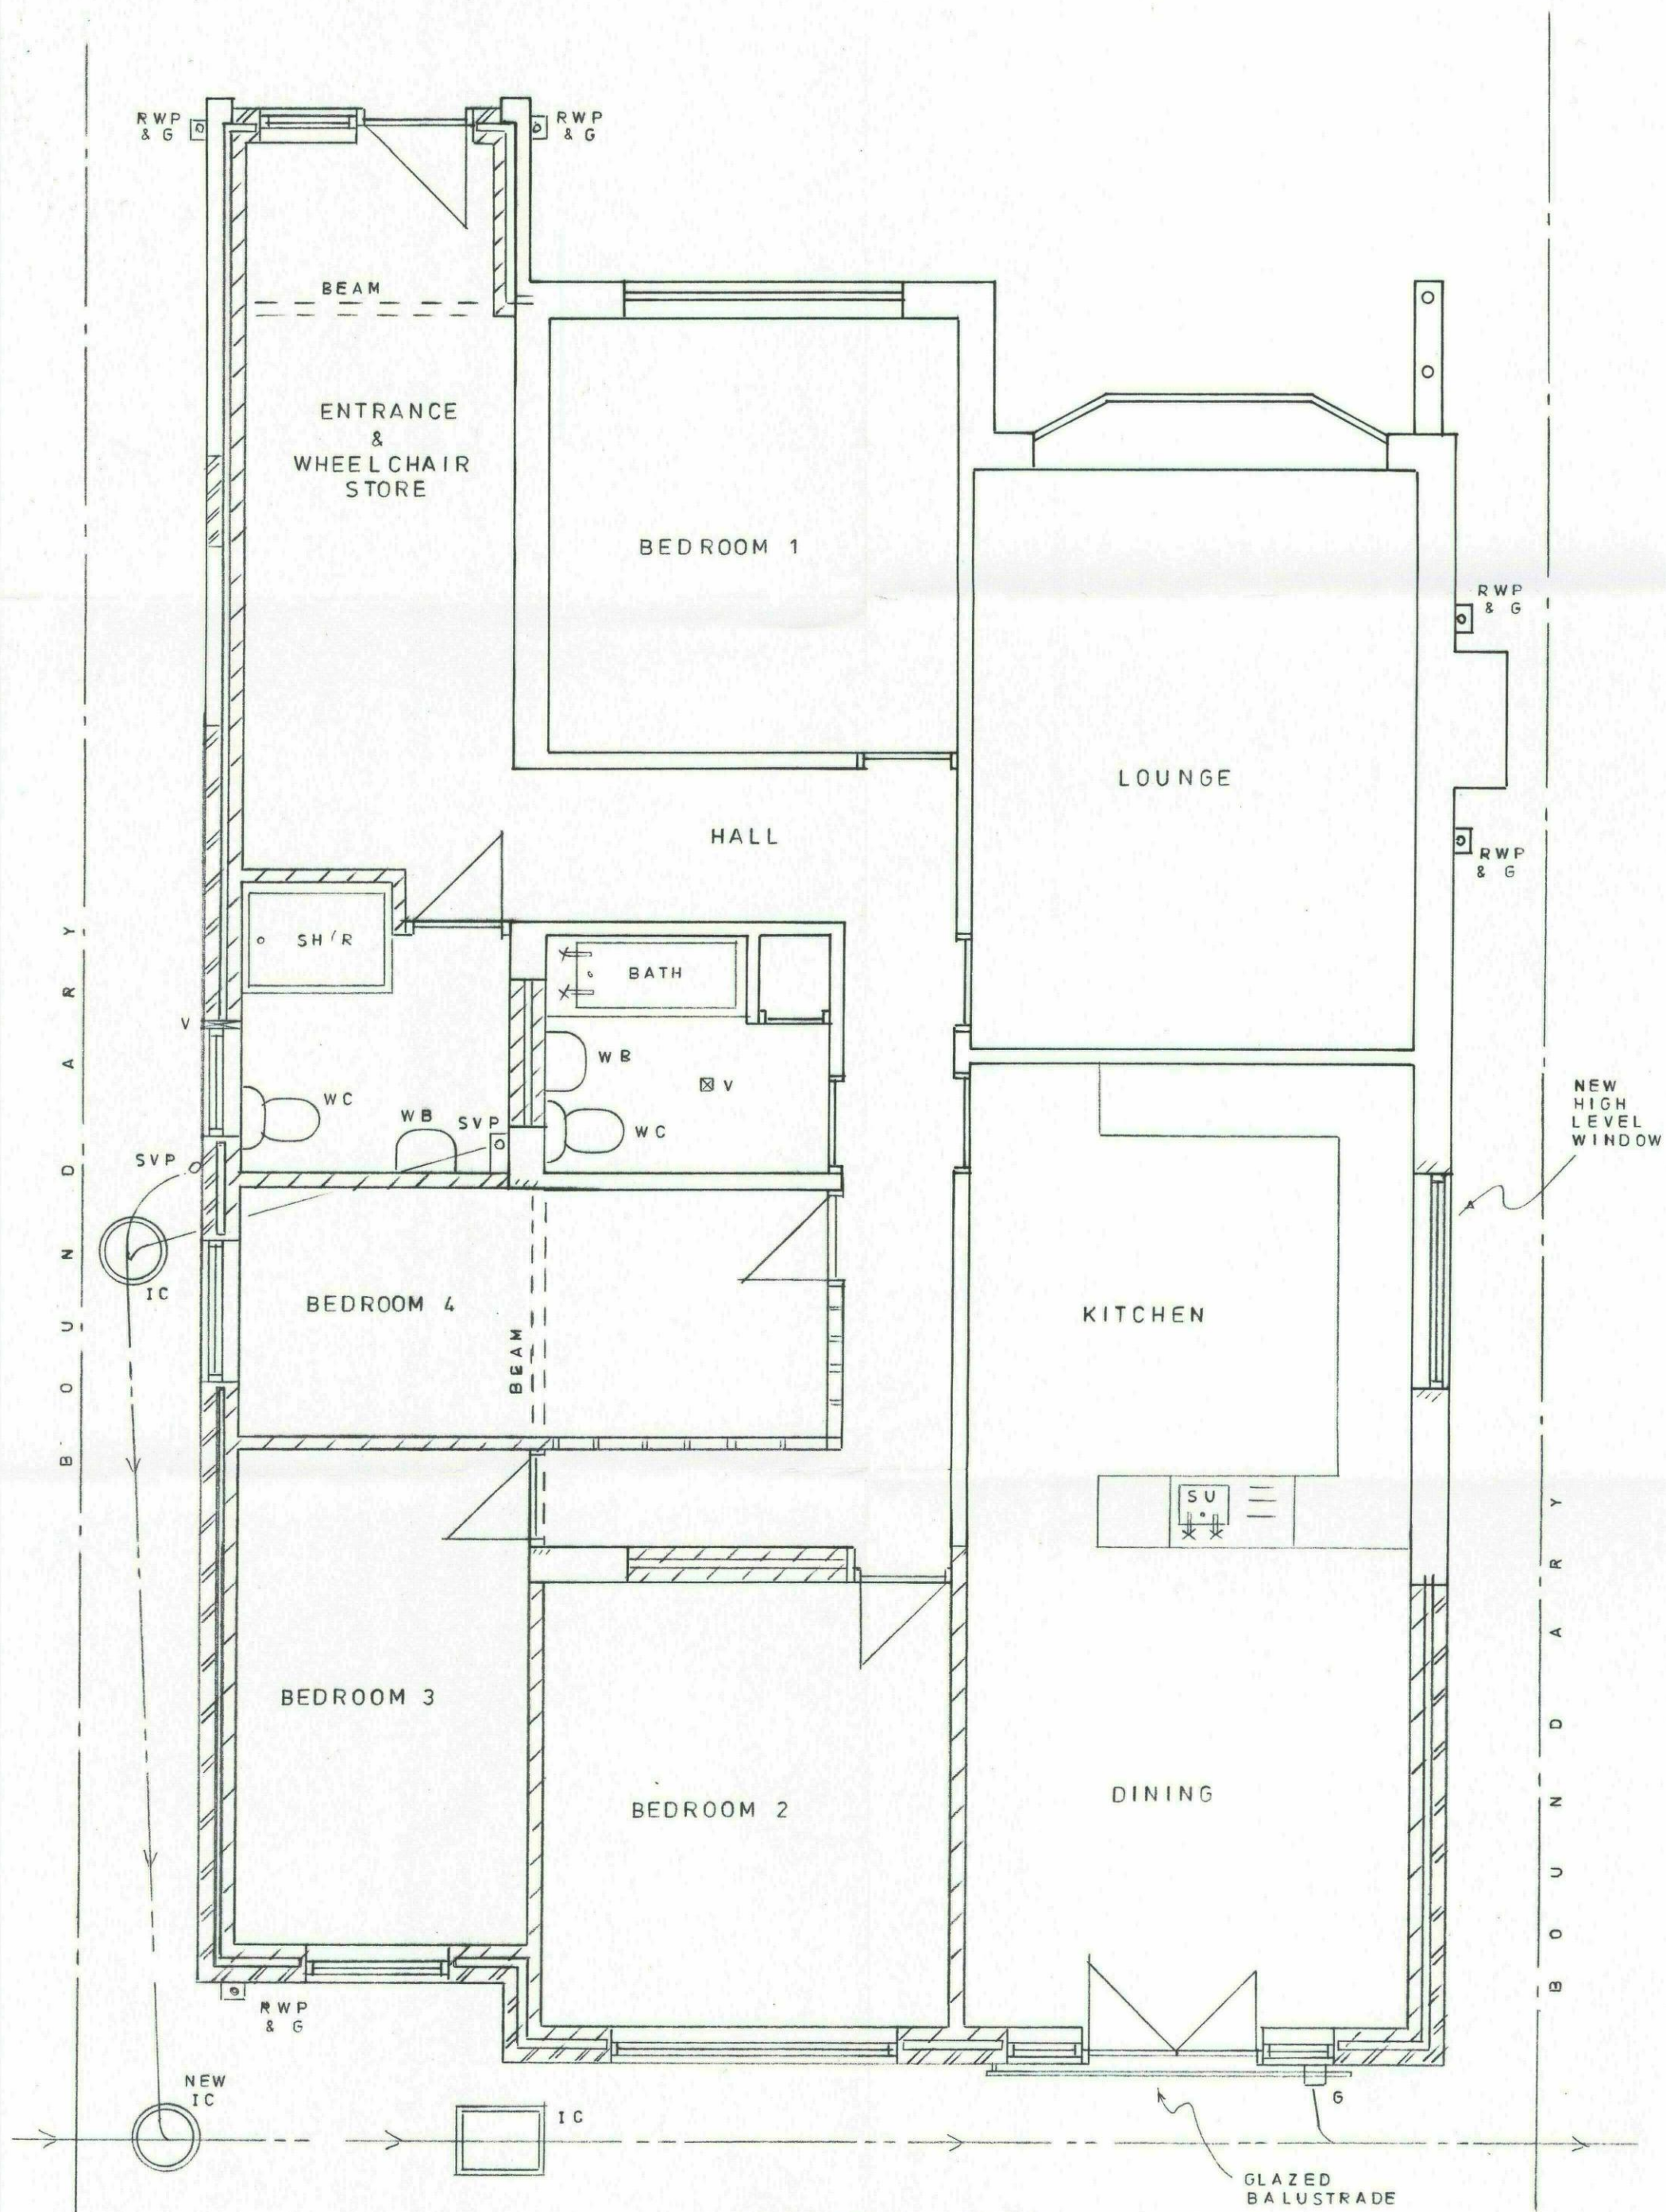


PROPOSED PLAN

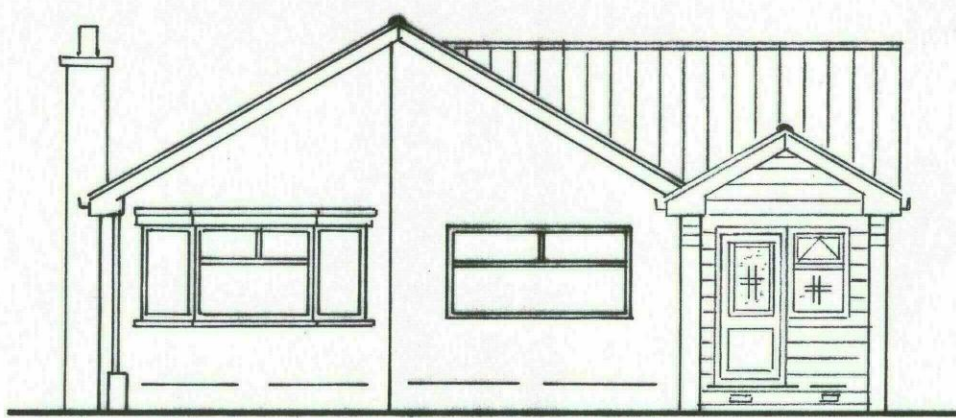


PROPOSED FRONT

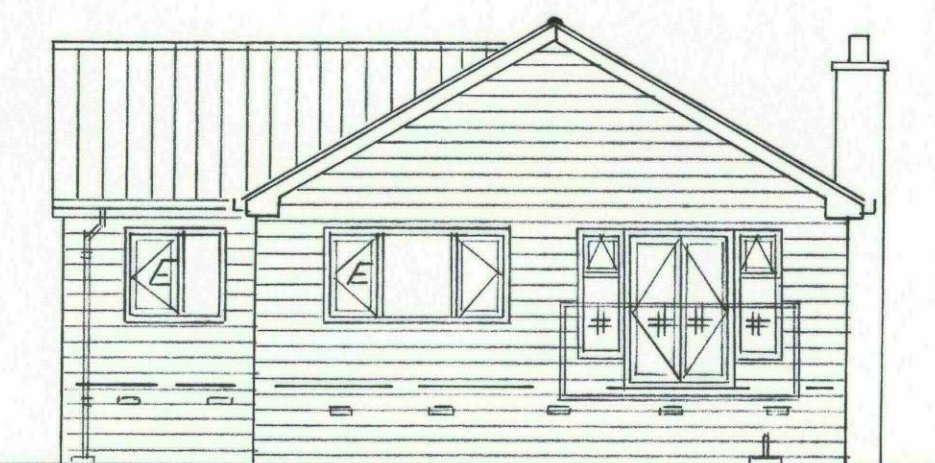

PROPOSED REAR

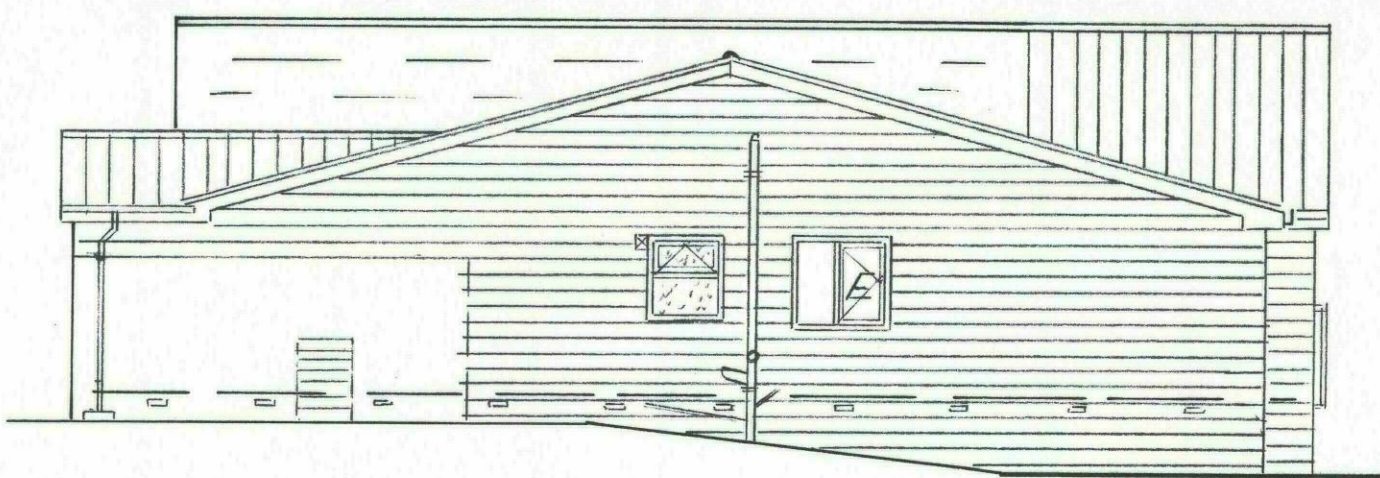

PROPOSED SIDE

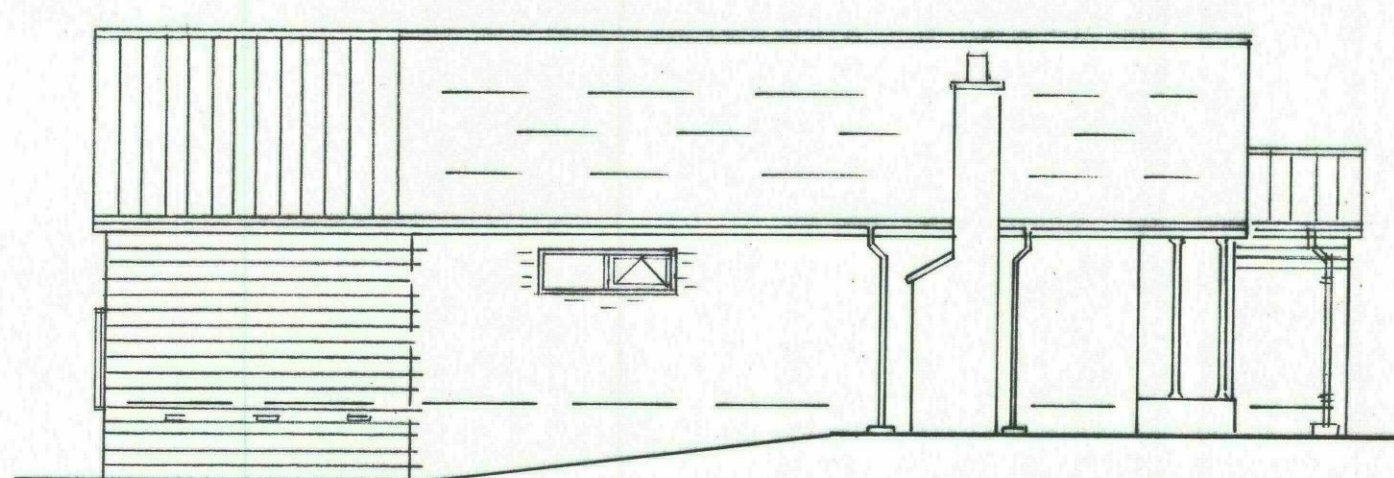

PROPOSED SIDE