




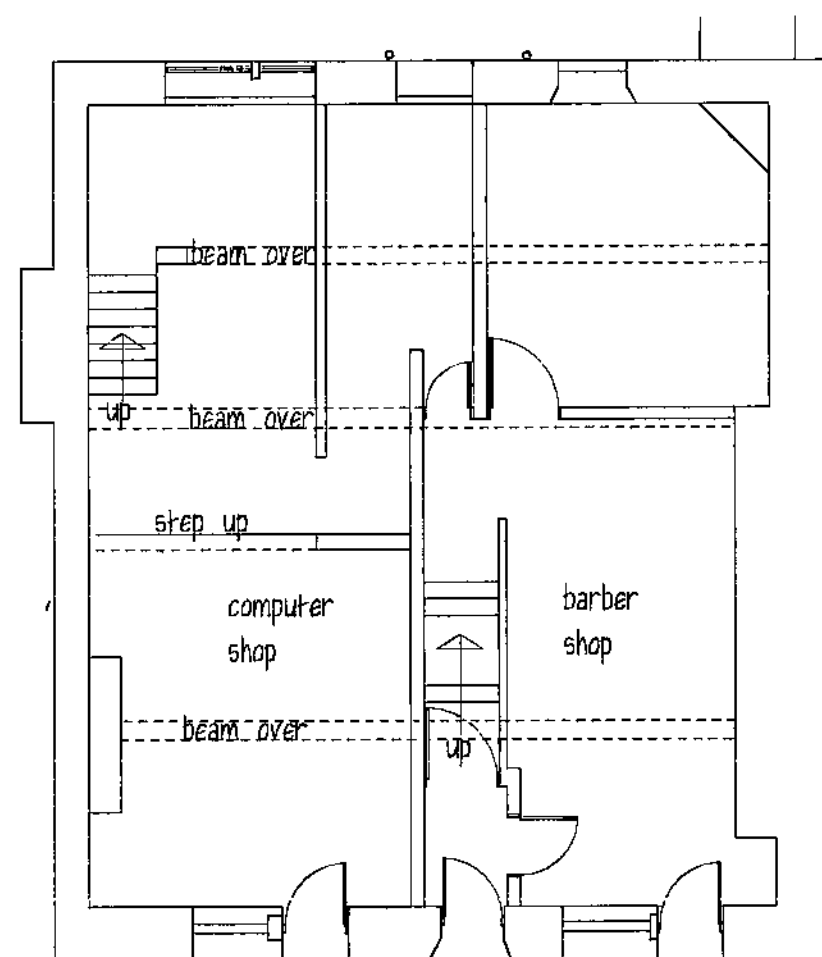

EXISTING GROUND FLOOR

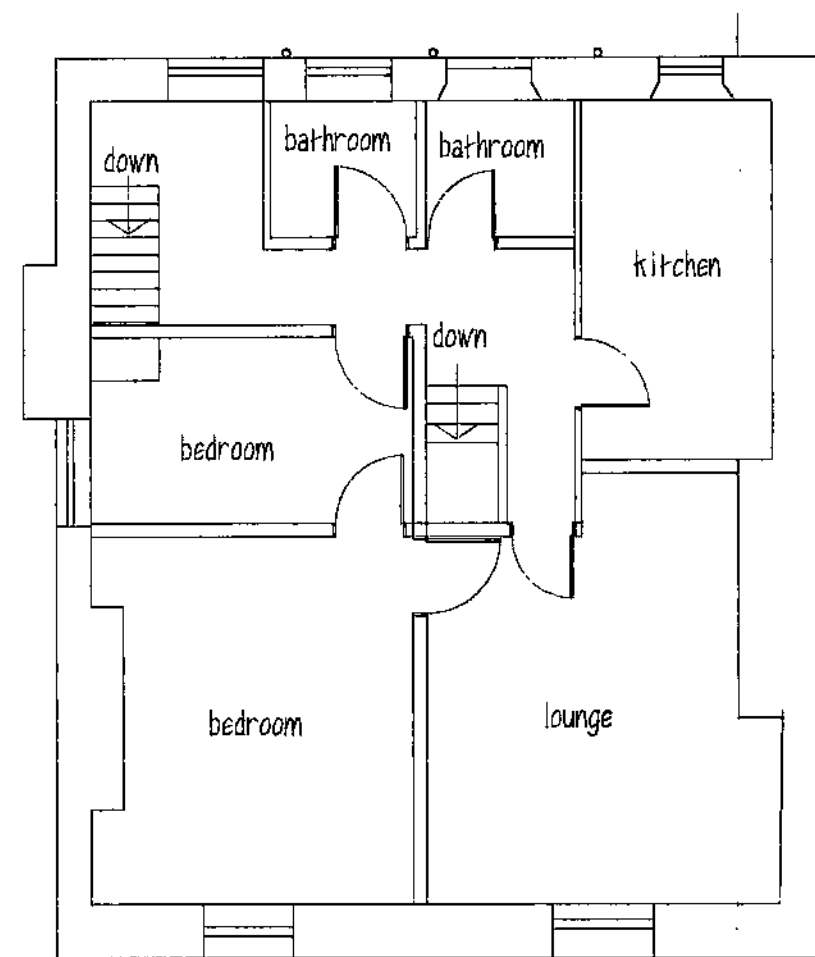


EXISTING FIRST FLOOR

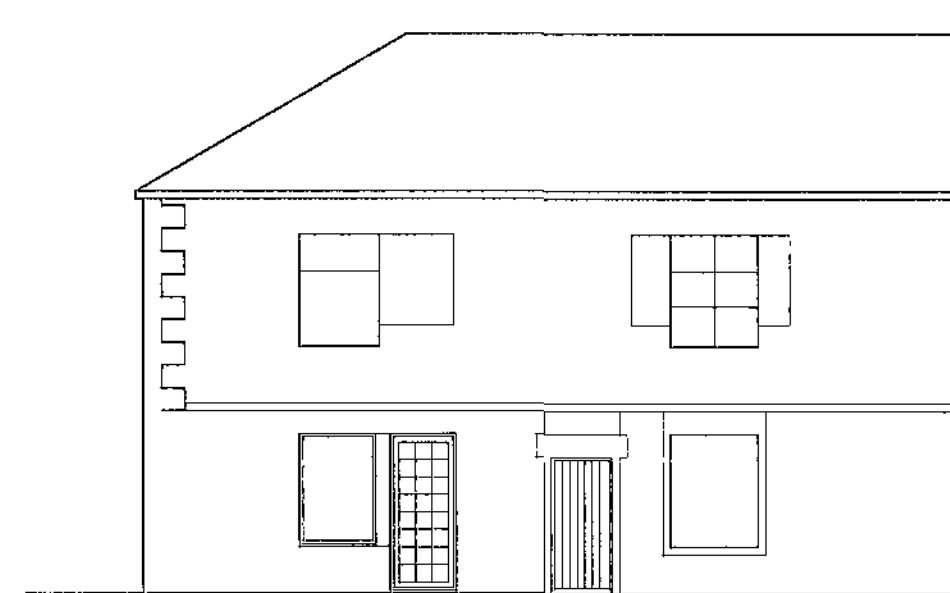


EXISTING FRONT ELEVATION




EXISTING REAR ELEVATION

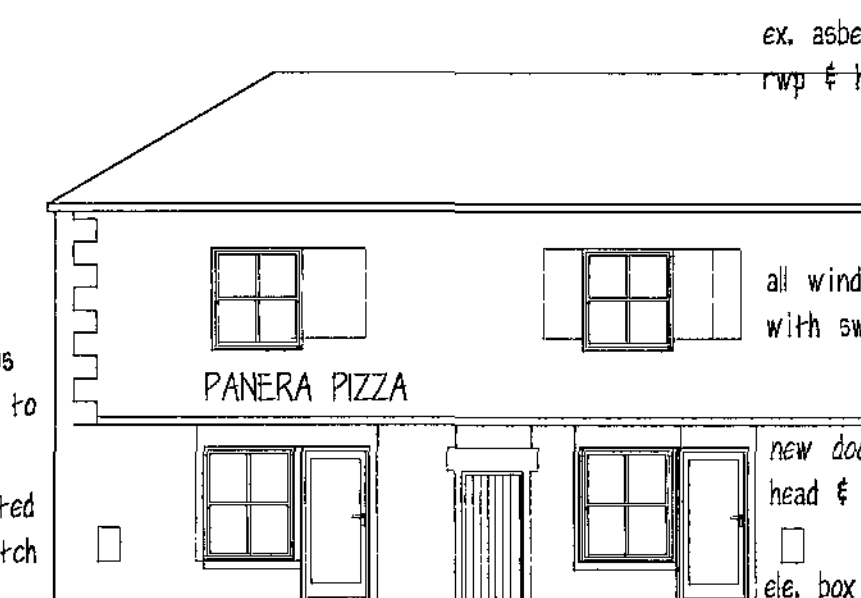


PROPOSED FRONT ELEVATION

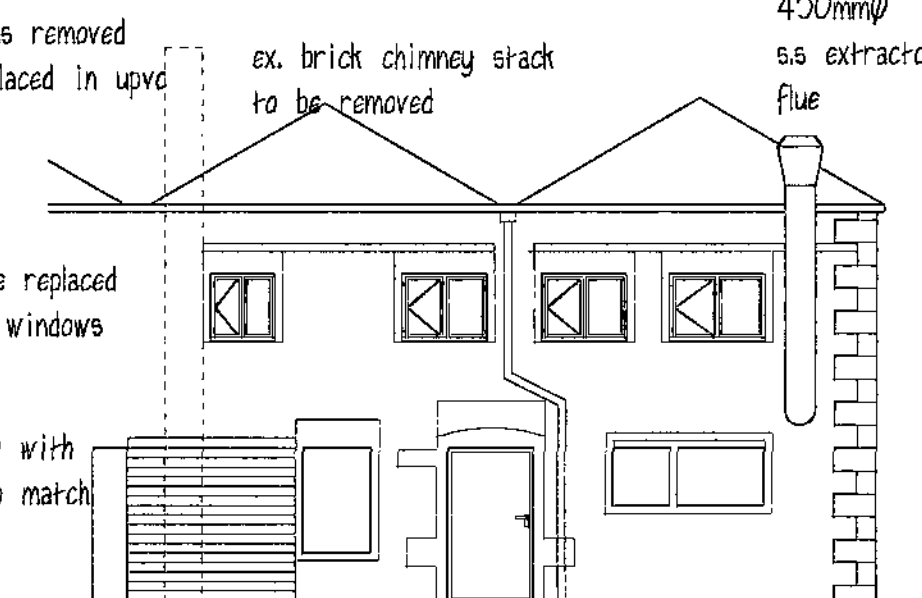


PROPOSED REAR ELEVATION

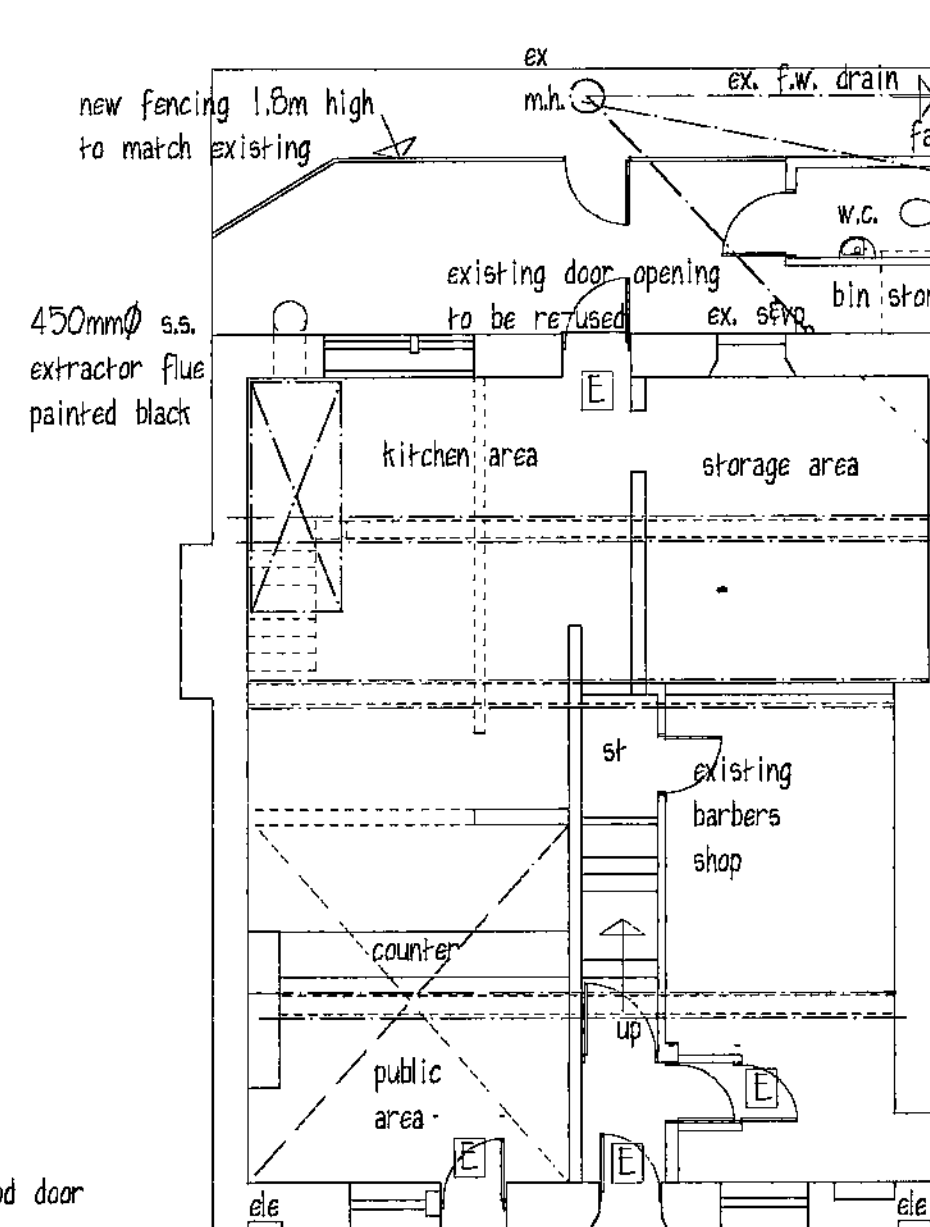

PROPOSED GROUND FLOOR

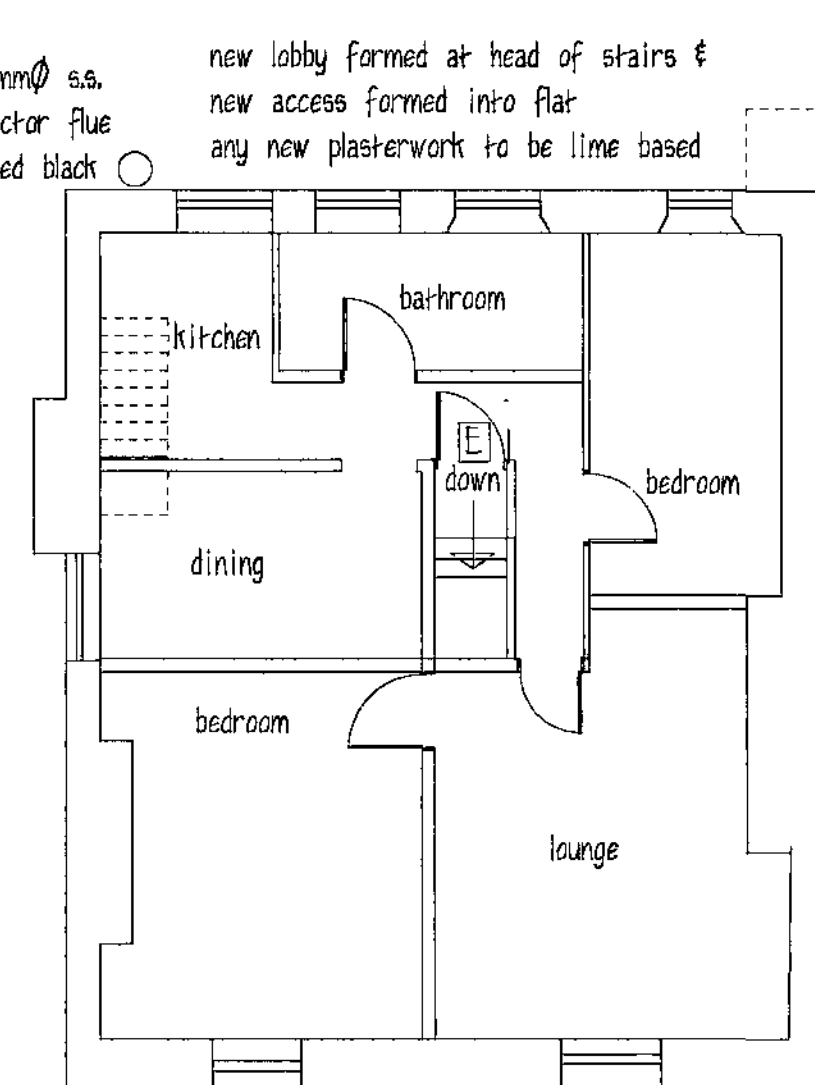

PROPOSED FIRST FLOOR

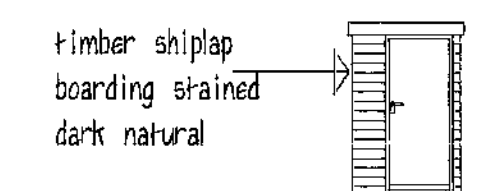

REAR SIDE ELEVATION

new sw window & hardwood door replacing existing

new stone boundary wall with stone capping to match adjacent wall, 900mm high

internal courtyard to be flagged with pcc paving slabs with 900mm wide planting bed

sign as per riccoss
ss lettering fixed to wall
ele. box painted cream to match rendering

ex. asbestos stp/s removed
rwp & hopper replaced in upvc

all windows to be replaced with sw stained windows

new door opening with head & mullion to match
ele. box painted cream to match rendering

ex. brick chimney stack to be removed
450mmØ ss extractor flue

new fencing 1.8m high to match existing
ex. m.h.
ex. f.w. drain
fan
st/vp with non-return valve
outside w.c. to be constructed of timber with shiplap boarding externally with felted flat roof
450mmØ ss. extractor flue painted black
existing door opening to be refuted
ex. st/vp
bin store
w.c.
storage area
kitchen area
existing barbers shop
counter
public area
ele box

new lobby formed at head of stairs & new access formed into flat any new plasterwork to be lime based

Mrs LOWE

PROPOSED TAKEAWAY
1-3 HIGH STREET
DODWORTH

PLANS & ELEVATIONS

1:100 OCT. 08 Rev K


Peter Thompson

"Linwood"
Barnsley Road

Dodworth

Barnsley S75 3JR

e-mail peter-thompson@hotmail.co.uk

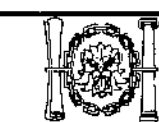

M.C.I.A.T.

Tel. 01226 201391

m. 07973251730

RECEIVED
24 DEC 2008
CORRECTION
19 DEC 2008