




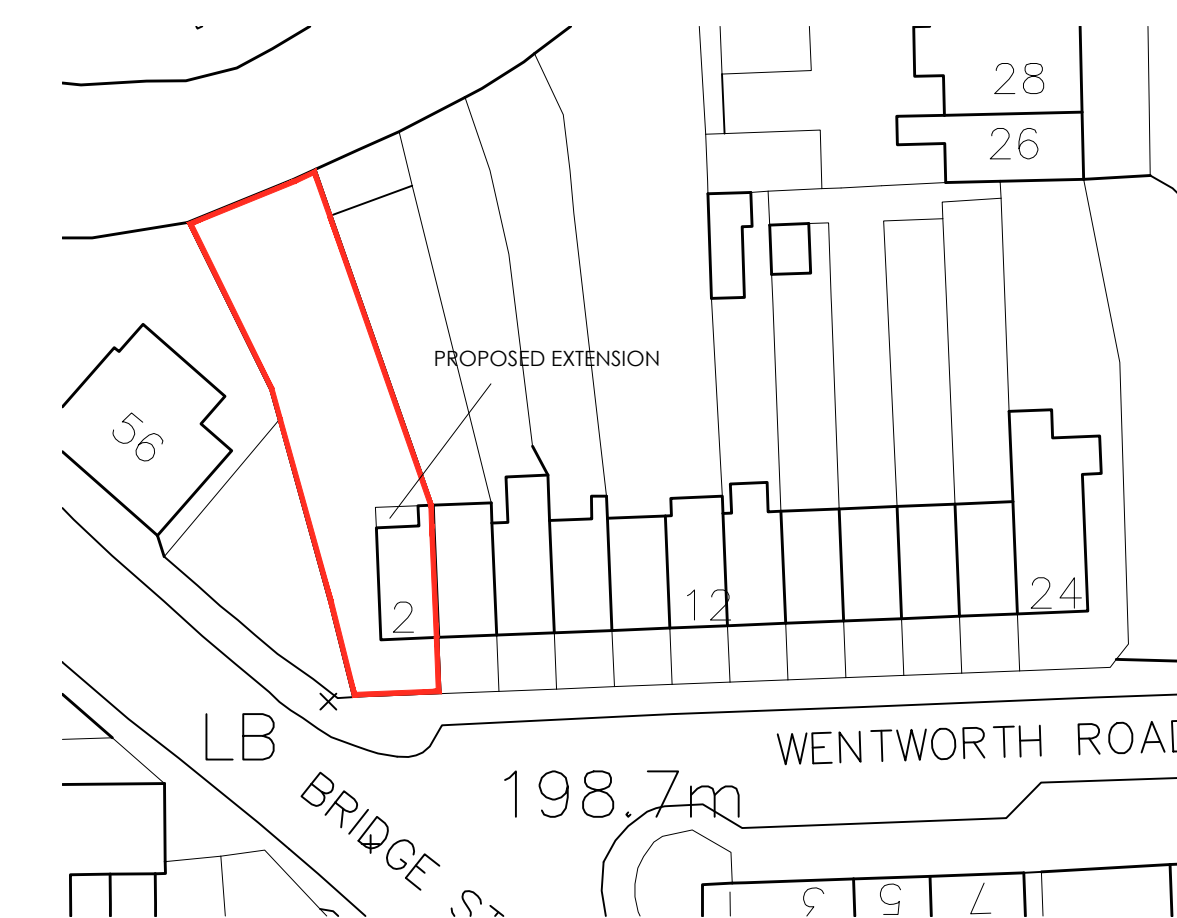

BLOCK PLAN
SCALE 1:500

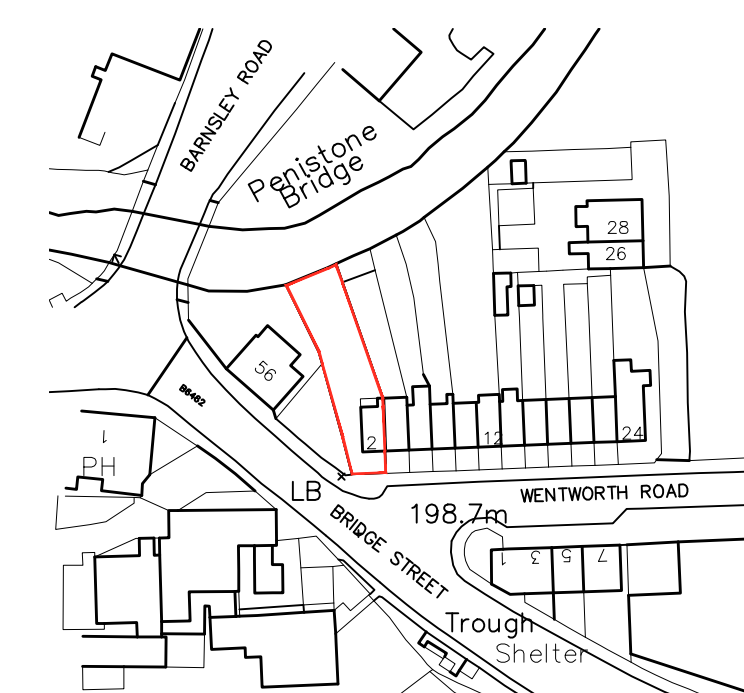

LOCATION PLAN
SCALE 1:1250

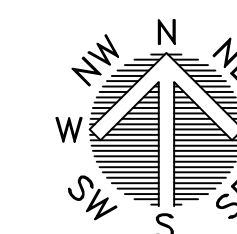

EXISTING CELLAR TO BE BACK FILLED.

ALL EXISTING FLOORS AND INTERNAL WALLS ARE TO BE REMOVED.

EXISTING DEFECTIVE AND MISALIGNED GABLE WALL TO BE TAKEN DOWN. NEW WALL TO BE BUILT IN CAVITY WALL CONSTRUCTION, TIED TO EXISTING.

NEW SOLID GROUND FLOOR TO BE INSTALLED

NEW FIRST AND SECOND FLOORS TO BE INSTALLED AT NEW LEVELS INCLUDING FORMING A NEW ROOM IN THE ROOF SPACE.

NEW INTERNAL PARTITION WALLS TO BE FORMED

NEW STAIRS TO BE BUILT IN..

