


COMMERCIAL UNITS

Total : 12 units

Total sqft : 64500



60 metre standoff from
line of pylon cable

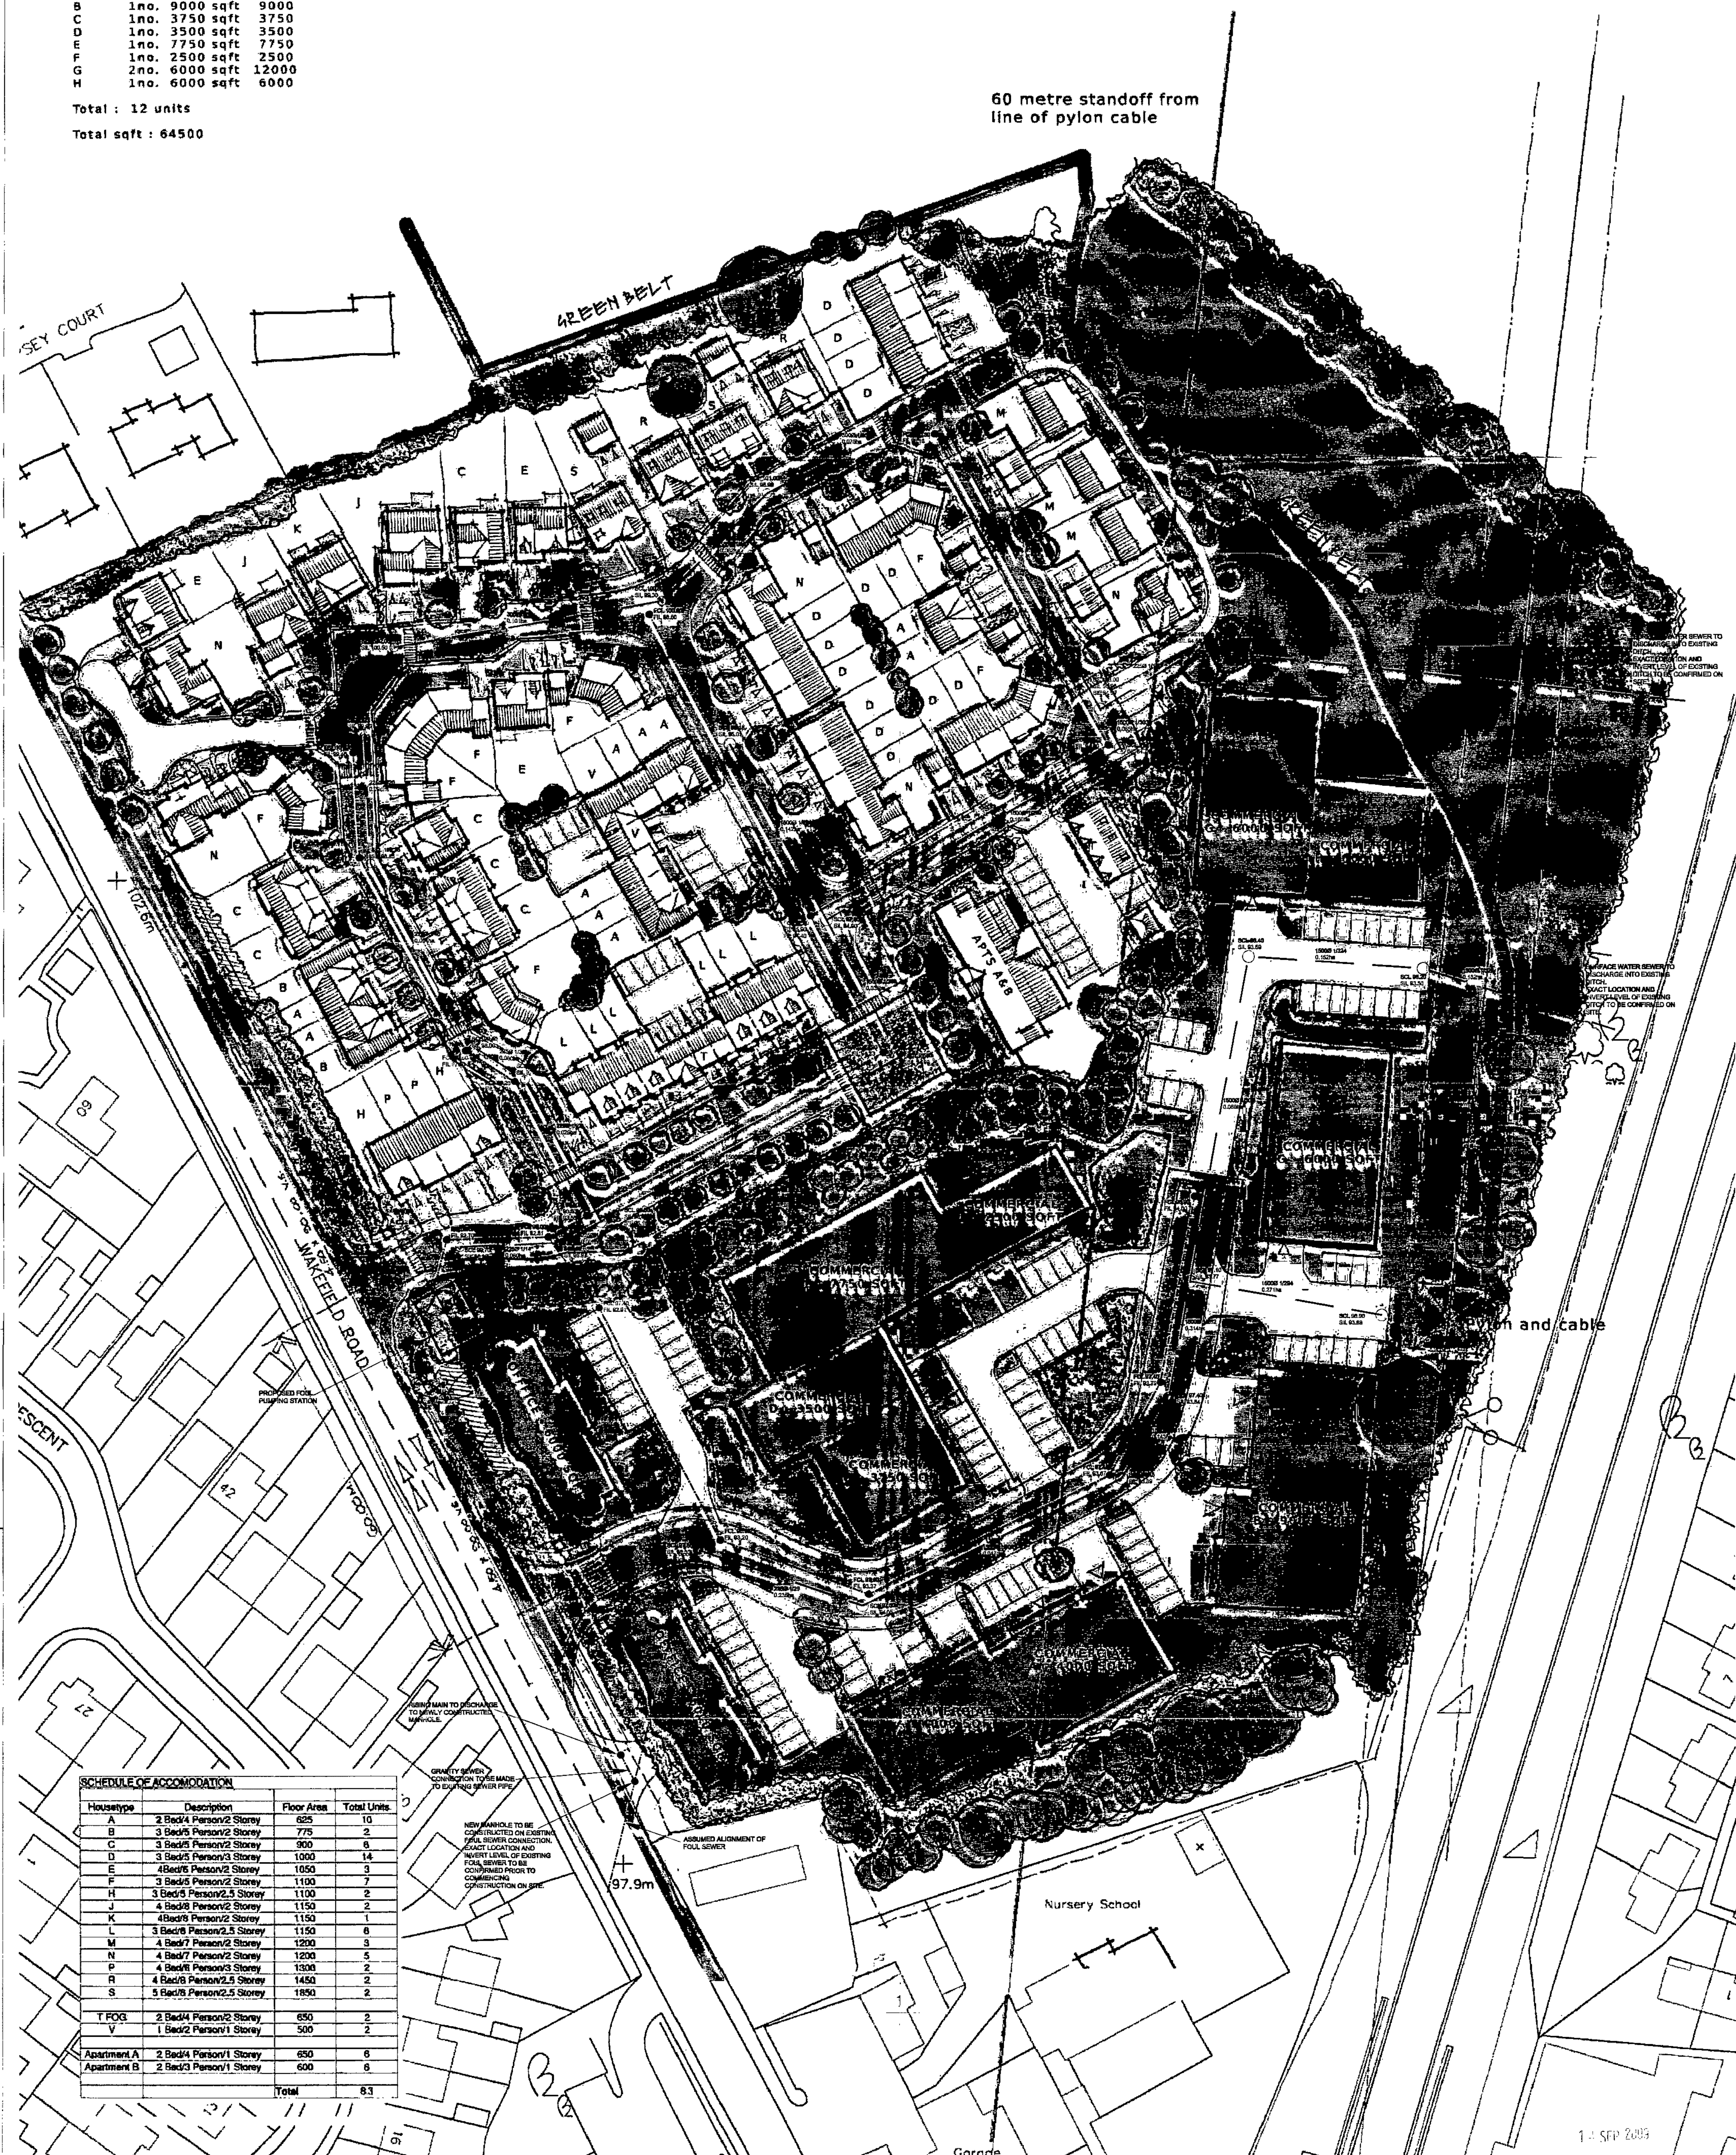

SCHEDULE OF ACCOMMODATION			
House/Type	Description	Floor Area	Total Units
A	2 Bed/4 Person/2 Storey	625	10
B	3 Bed/5 Person/2 Storey	775	2
C	3 Bed/5 Person/2 Storey	900	6
D	3 Bed/5 Person/3 Storey	1000	14
E	4 Bed/6 Person/2 Storey	1050	3
F	3 Bed/5 Person/2 Storey	1100	7
H	3 Bed/5 Person/2.5 Storey	1100	2
J	4 Bed/6 Person/2 Storey	1150	2
K	4 Bed/6 Person/2 Storey	1150	1
L	3 Bed/5 Person/2.5 Storey	1150	6
M	4 Bed/7 Person/2 Storey	1200	3
N	4 Bed/7 Person/2 Storey	1200	5
P	4 Bed/6 Person/3 Storey	1300	2
R	4 Bed/6 Person/2.5 Storey	1450	2
S	5 Bed/8 Person/2.5 Storey	1850	2
T	2 Bed/4 Person/2 Storey	650	2
V	1 Bed/2 Person/1 Storey	500	2
Apartment A	2 Bed/4 Person/1 Storey	650	6
Apartment B	2 Bed/3 Person/1 Storey	600	6
		Total	63

D08 4145 SK01 - Rev C

PROPOSED DEVELOPMENT, MAPPLEWELL, Nr BARNESLEY

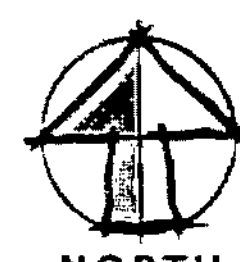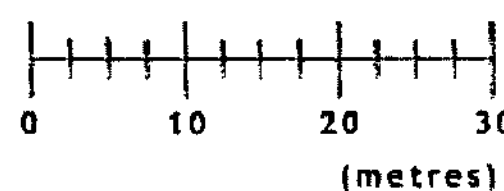

- architectural design
- town planning
- landscape architecture



John R Paley Associates