


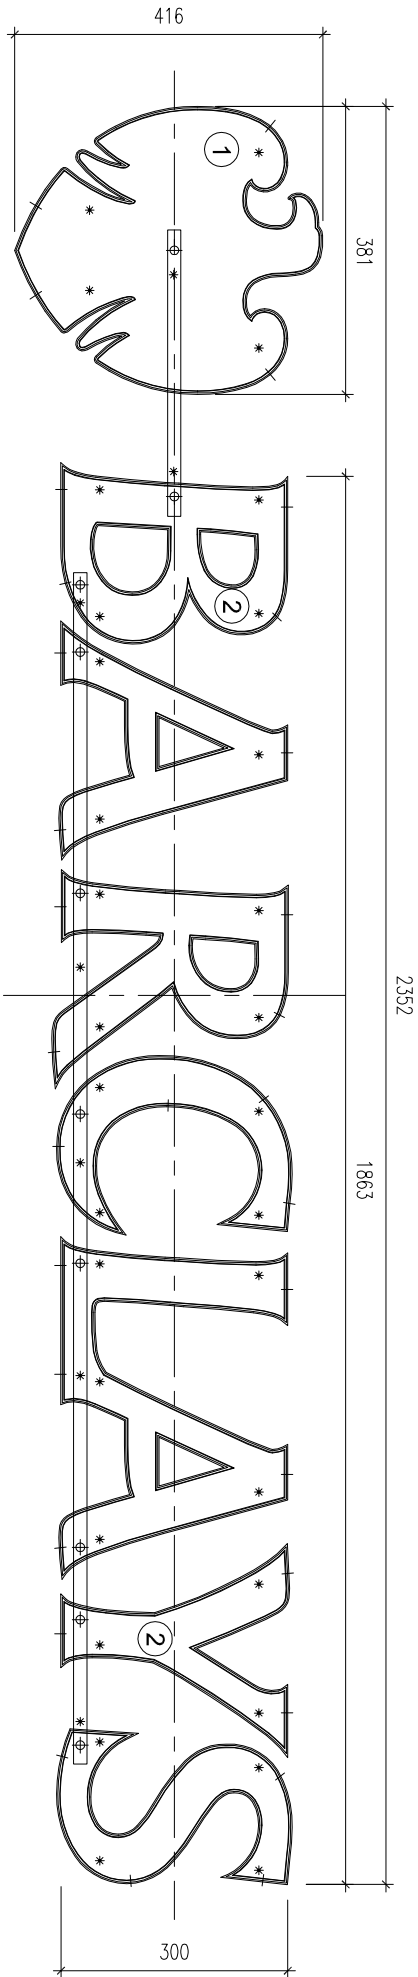

STANDARD INDIVIDUAL LETTER LOGO CONFIGURATION Scale 1:10

Notes:

- 1

Logo face cut from 20mm thick solid clear Acrylic with bevelled front edge and rebated back edge.
Bevels to be flame polished.
- 2

Logo to have Cyan Blue vinyl application to rear face
Letter faces cut from 10mm thick solid clear Acrylic with bevelled front edge and rebated back edge.
Bevels to be flame polished.
- 3


M4 Socket button head screws
- 4

Logo & Letters illuminated with GE Tetra Blue LED's (14 Metres per set)
- 5

Regency outline, returns and backtrays constructed from 0.9mm descaled stainless steel, stoved Dark Blue to match RAL 5011, 30% Gloss
- 6


13mm O/D/ia brass tie spacers sprayed Blue to match Letters
- 7

Wiring bar folded from 0.9mm descaled stainless steel, stoved Dark Blue to match RAL 5011, 30% Gloss

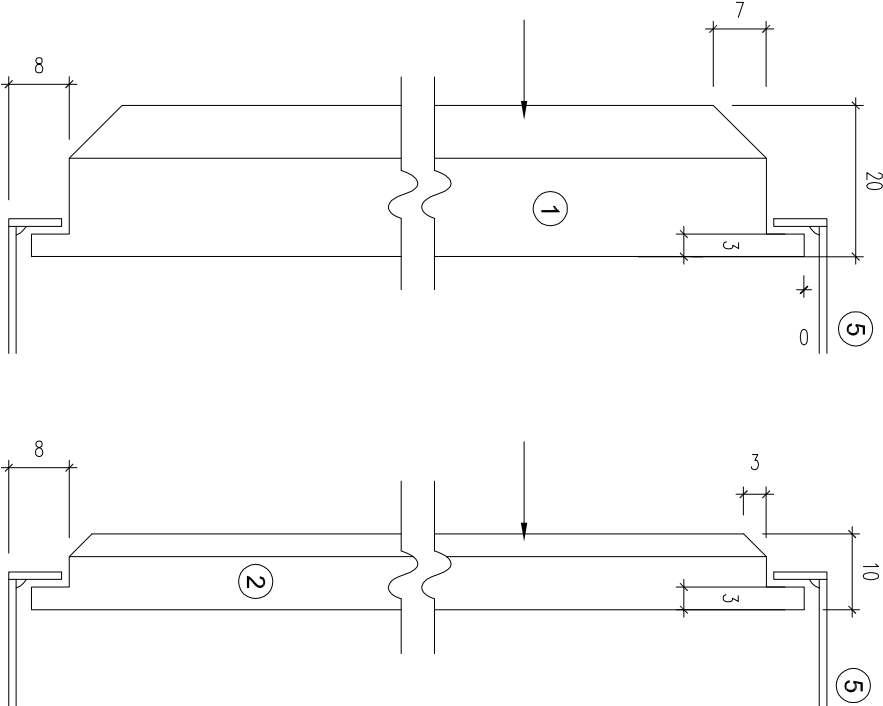


SECTION A - A Scale 1:1

SECTION B - B Scale 1:1

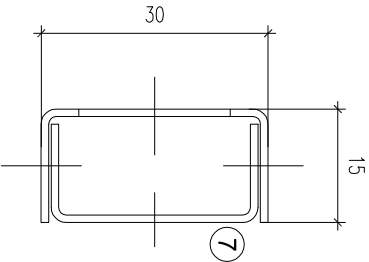

WIRING BAR Scale 1:1

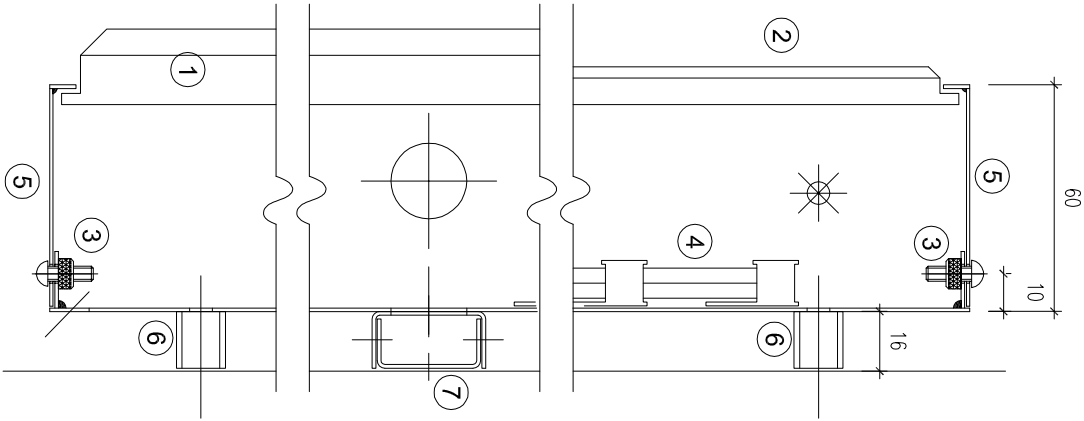

SECTION C - C Scale 1:2

NOTE
Responsibility is not accepted for errors made by others in scaling from this drawing. All construction information should be taken from figured dimensions only.
All dimensions should be checked on site prior to the manufacture of any components.

DATE :	REV	DRAWN	CHECKED	NOTES
--------	-----	-------	---------	-------

S&W

STOREPLANNING™

EXMOUTH HOUSE

3 - 11 PINE STREET

LONDON

EC1R 0LL

PHONE: 020 7713 9900

FAX: 020 7713 9910

swdesign@swwdesign.co.uk

Project
STANDARD DETAILS



Drawing Title
SIGNAGE
INDIVIDUAL LETTER SIGNS
TYPICAL DETAILS

FLAGSHIP	REMODEL	REFRESH
Scale	Drawn	Checked
VARIES@A3	SRH	Date
		JUNE '08
Dwg.No	BB/SG/004	Revision