



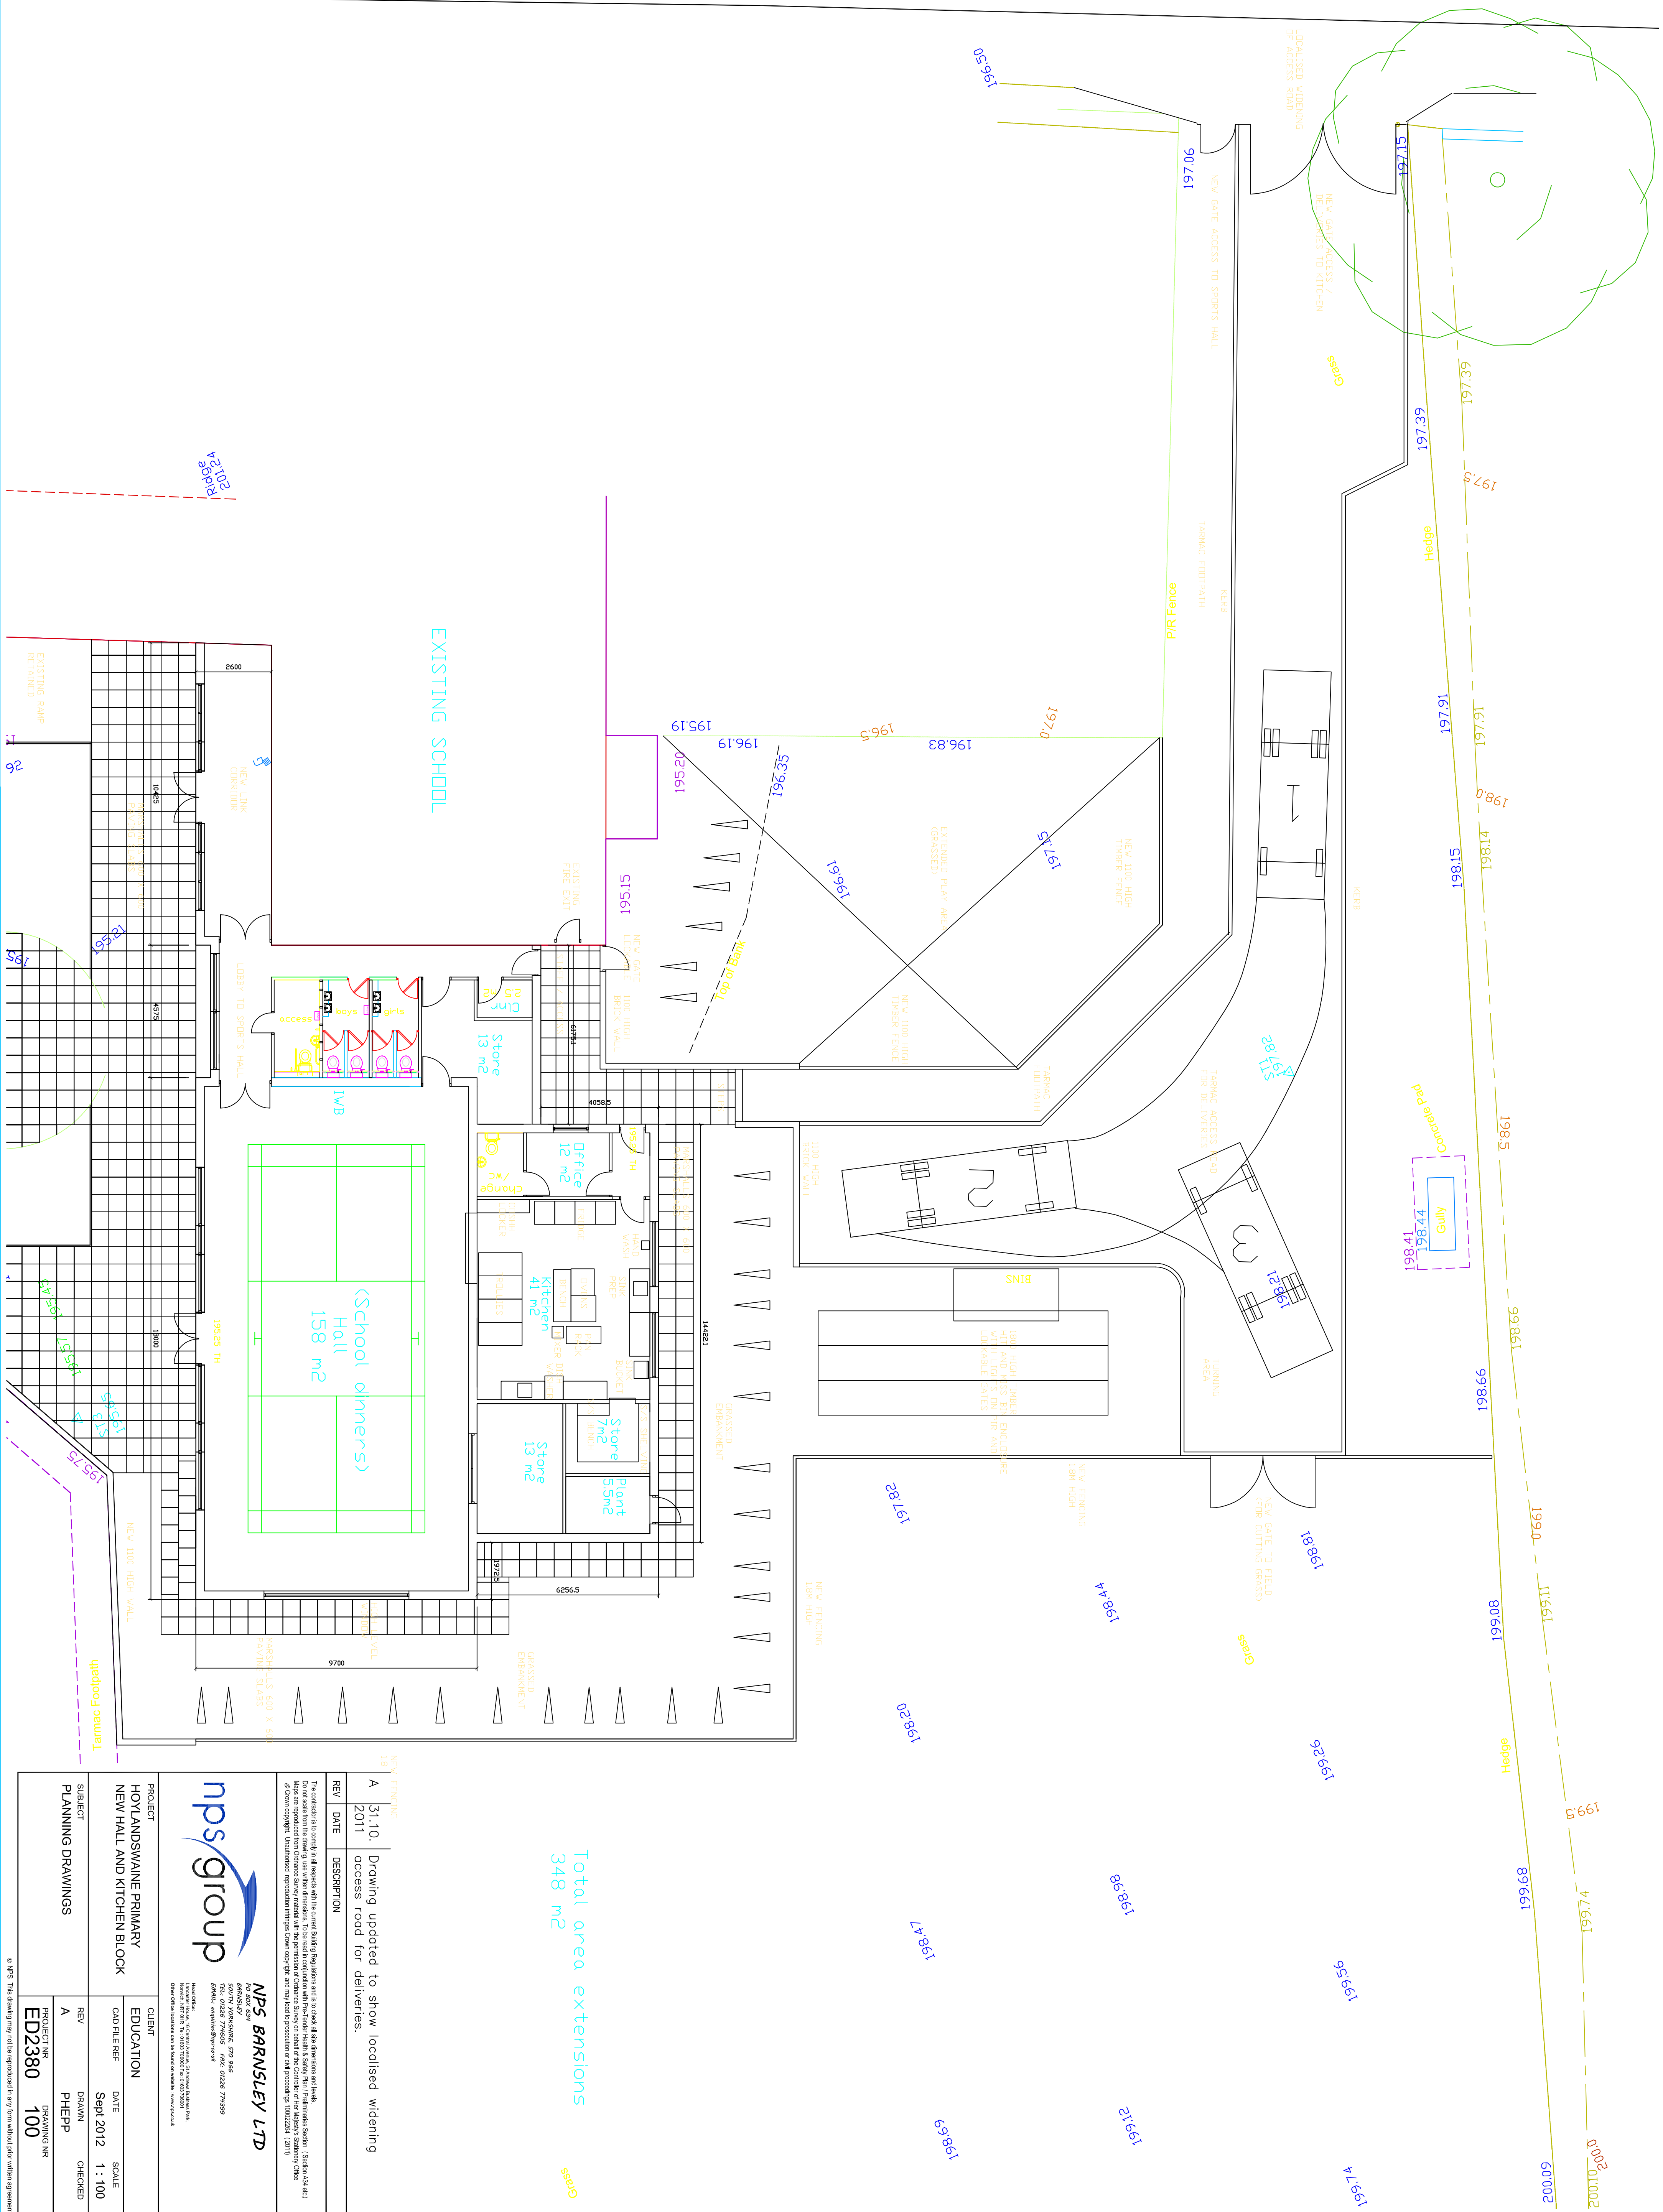

REV	DATE	DESCRIPTION
A	31.10.2011	Drawing updated to show localised widening access road for deliveries.

The contractor is to comply in all respects with the current Building Regulations and is to obtain all site permissions and licences. Do not clutter from the clearing, use within restrictions, to be used in conjunction with Private Hire (5-10 pax) / Private Parties Section (Section A24 etc). Messes are reproduced from Ordnance Survey material with the permission of Ordnance Survey on behalf of the Controller of Her Majesty's Stationery Office © Crown copyright. Unauthorised reproduction infringes Crown copyright and may lead to prosecution or civil proceedings 100022268 (2011)

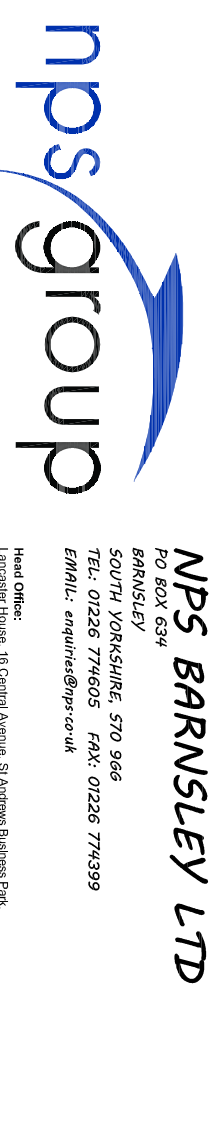

Other Office locations can be found on website : www.ips.co.uk

PROJECT HOYLANDSWAINE PRIMARY NEW HALL AND KITCHEN BLOCK	CLIENT	EDUCATION
	CAD FILE REF	DATE
	REV	SCALE
	REV	1 : 100
SUBJECT PLANNING DRAWINGS	A	DRAWN
		CHECKED
	PROJECT NR	DRAWING NR
	ED2380	100