



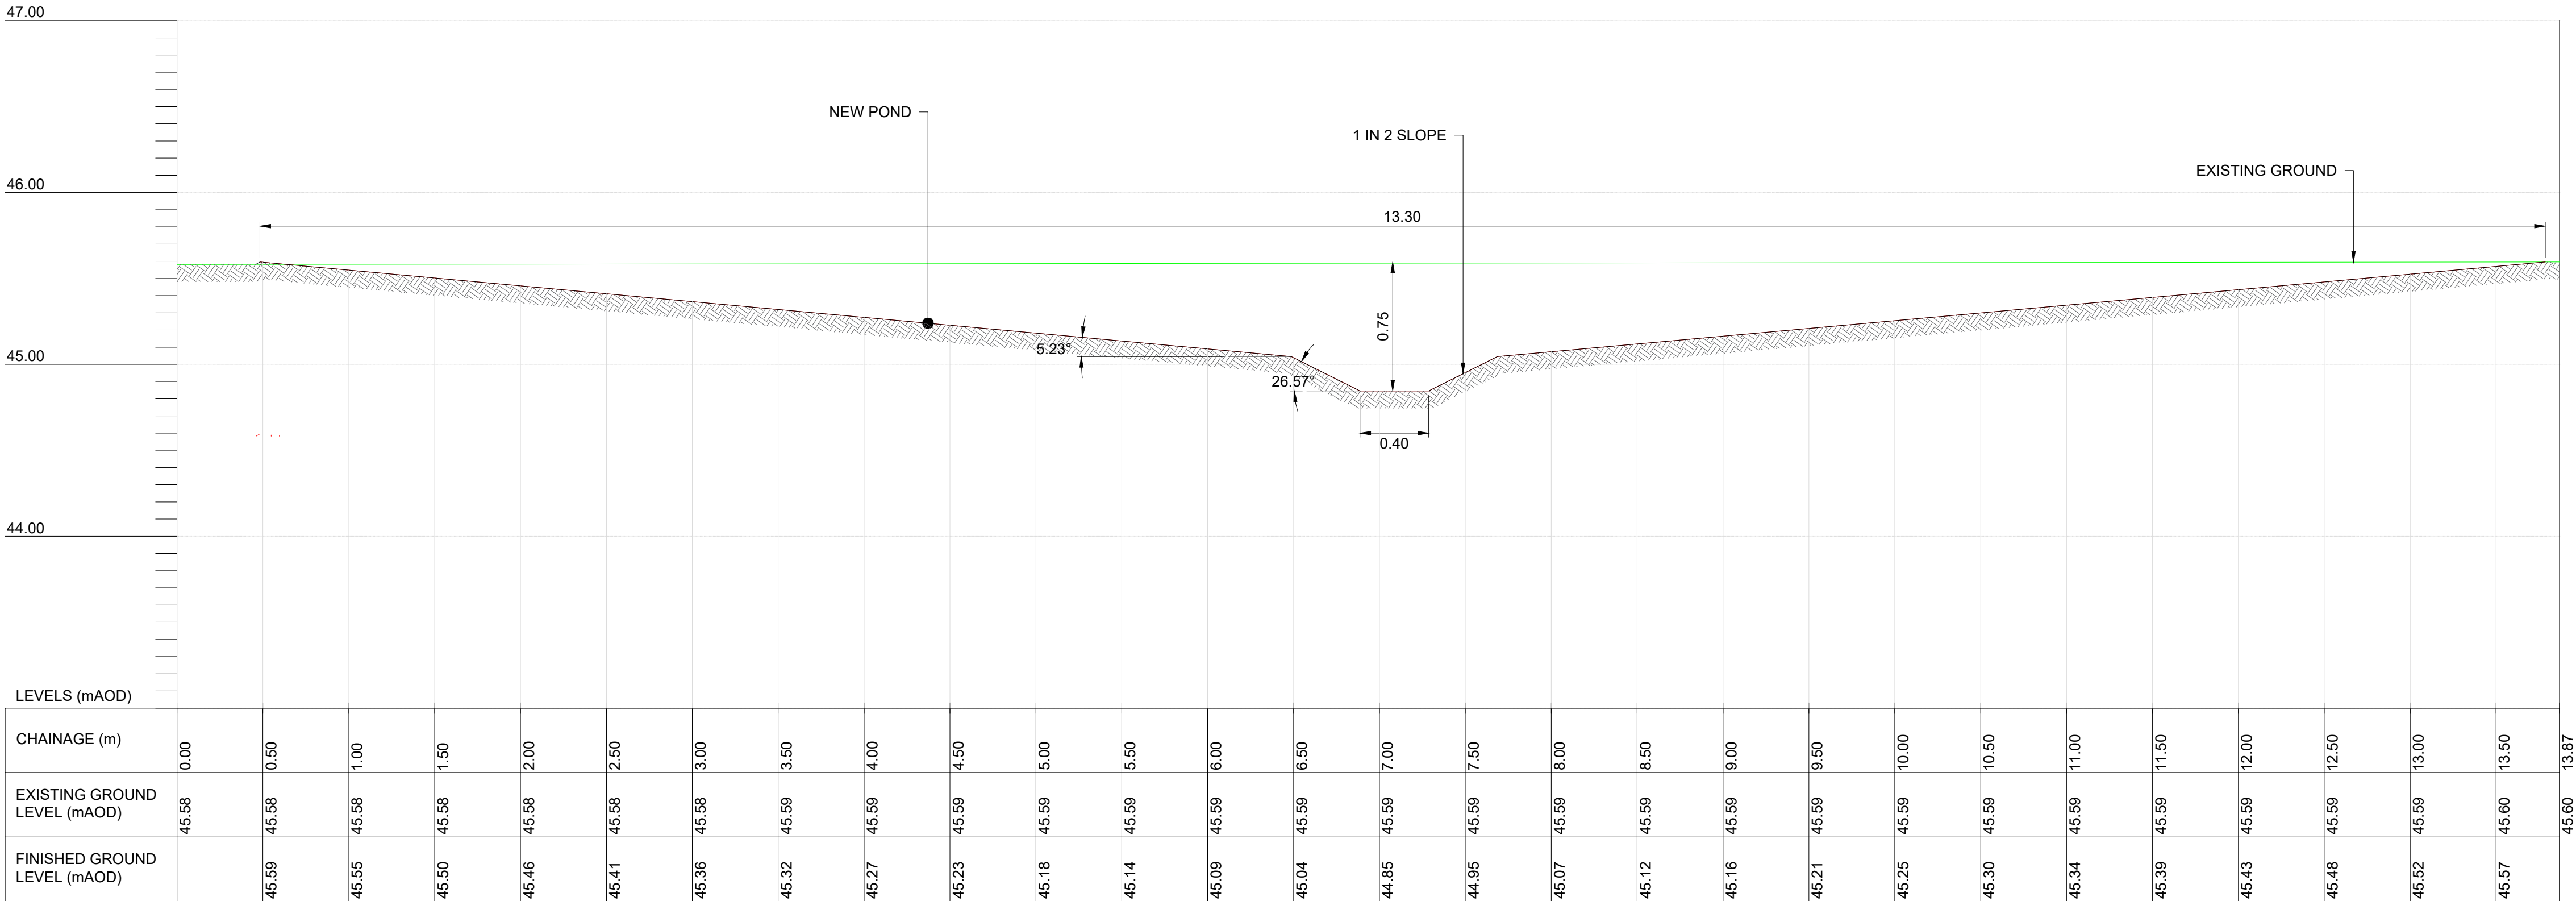

C-C

CROSS SECTION C-C:

1:25

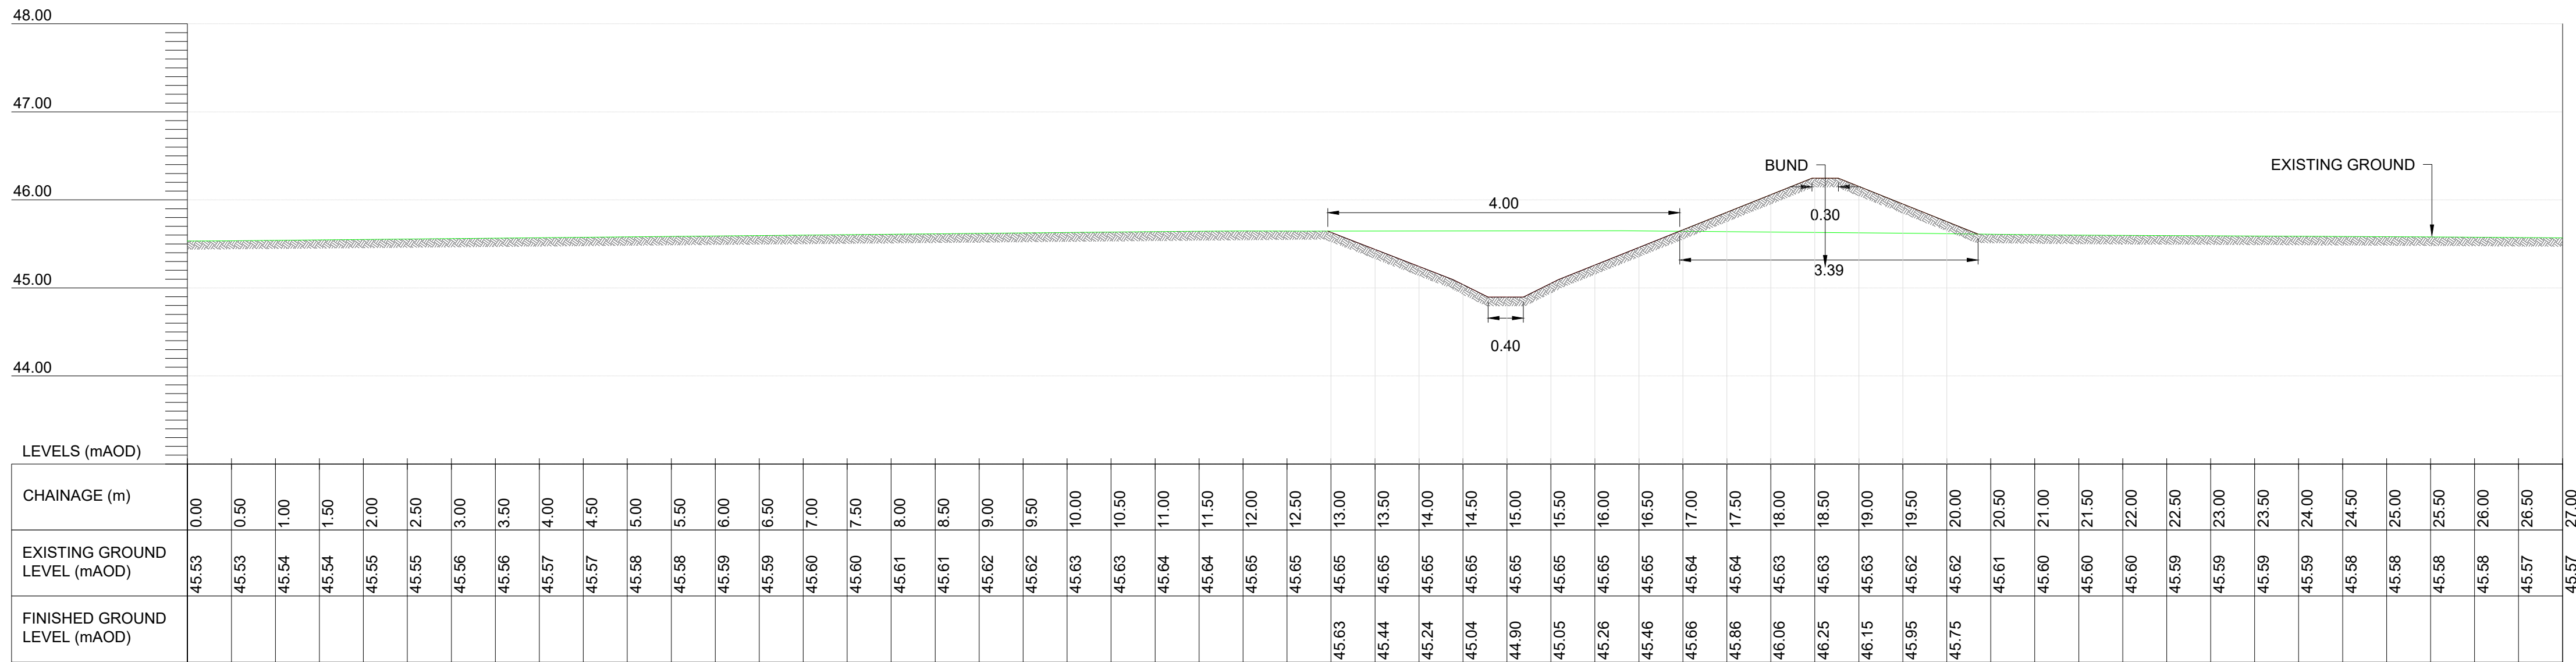

D-D

CROSS SECTION D-D:

1:50

General Notes

- All dimensions shown are in metres unless otherwise stated and levels in metres to Ordnance Datum.
- Do not scale from this drawing. All dimensions must be checked/verified on site.
- Any discrepancies noted on site are to be reported to the Engineer immediately.
- All works in watercourses will be carried out with care to minimise the risk of pollution adhering to Pollution Prevention Guidelines.
- All works affecting flood defences, main watercourses and/or ordinary watercourses will be subject to Consent for Permanent and Temporary Works under the Land Drainage Act 1991.
- The locations of any known services shown on drawing are approximate and for guidance only. The Contractor will confirm the location of any services prior to the commencement of any works.
- The electronic model of this drawing is not to be used for setting out.

Volumes		
3m Scrapes	4m Scrapes	Ponds
85m3	190m3	548m3
125m3	95m3	240m3
134m3		379m3

Purpose of Issue
APPROVED & ACCEPTED AS STAGE COMPLETE

Status
A1



Salts Mill
Victoria road
Saltaire
SHIPLEY
BD18 3LF

www.jbaconsulting.com
t +44 (0)1274 714289
f +44 (0)845 8627772
e info@jbaconsulting.com

Offices at: Coleshill, Doncaster, Edinburgh, Exeter, Glasgow, Haywards Heath, Isle of Man, Leeds, Limerick, Newcastle upon Tyne, Newport, Peterborough, Saltaire, Skipton, Tadcaster, Thirsk, Wallingford and Warrington



Project
**SMITHIES FLOODPLAIN
RESTORATION WORKS**

Title
**SMITHIES
CROSS SECTIONAL DETAILS
PAGE 2 OF 2**

Client
YORKSHIRE WILDLIFE TRUST

The property of this drawing and design vested in Jeremy Benn Associates Ltd. It shall not be reproduced in whole or in part, nor disclosed to a third party, without the prior written consent of Jeremy Benn Associates Ltd.

Scale AS SHOWN @ A1	Drawn: R. MINNIS-JONES Designed: A. JONES Checked: D. MACFARLANE Approved: R. BUCK	16/08/19 04/06/19 16/08/19 20/08/19
-------------------------------	---	--

Project Number: 2018s0951

Drawing Number
0009

Revision
C01