



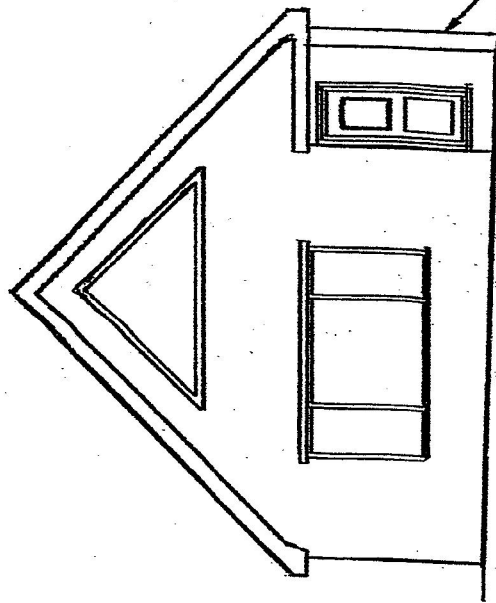

PROPOSED RIGHT SIDE ELEVATION

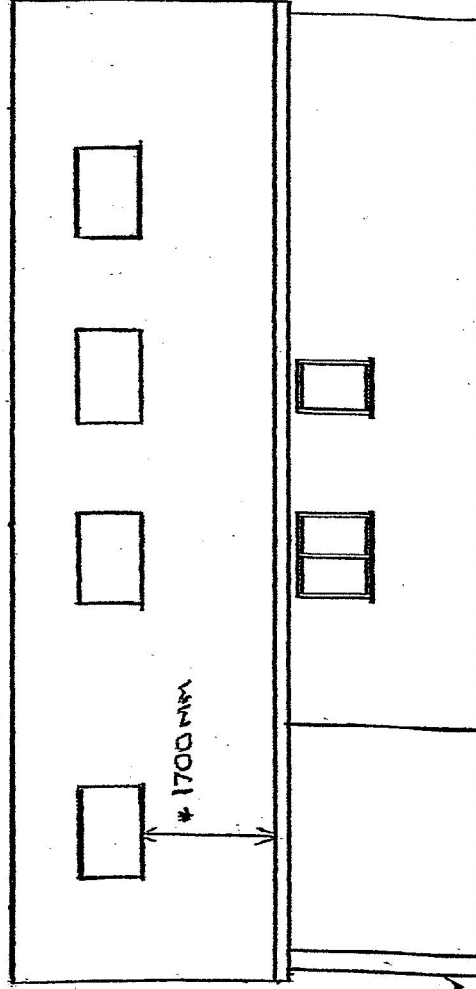

PROPOSED ELEVATION REAR

NOTES

- RAISE EXISTING RIDGE BY APPROX. 1200MM
- EXTEND GABLE WALLS TO SUIT
- 1 VELUX 1200MM X 1200MM OVER LANDING ON FRONT ELEVATION
- 4 VELUX 1200MM X 1200MM ON REAR ELEVATION
- REAR WINDOWS SET AT 1700MM TO PREVENT OVERLOOKING
- REAR BATHROOM WINDOW OBSCURE GLASS
- LEFT GABLE WINDOW OBSCURE GLASS
- RIGHT SIDE ELEVATION STRUCTURAL ALUMINIUM GABLE WITH TRIANGULAR WINDOW

PROPOSED LOFT
CONVERSION FOR
MR HORBURY, 177A WEET SHAWLANE
CUDWORTH BARNSLEY S72 8BL

DATE MAY 2016
DRG REF 015 SHEET 3
SCALE 1:100