


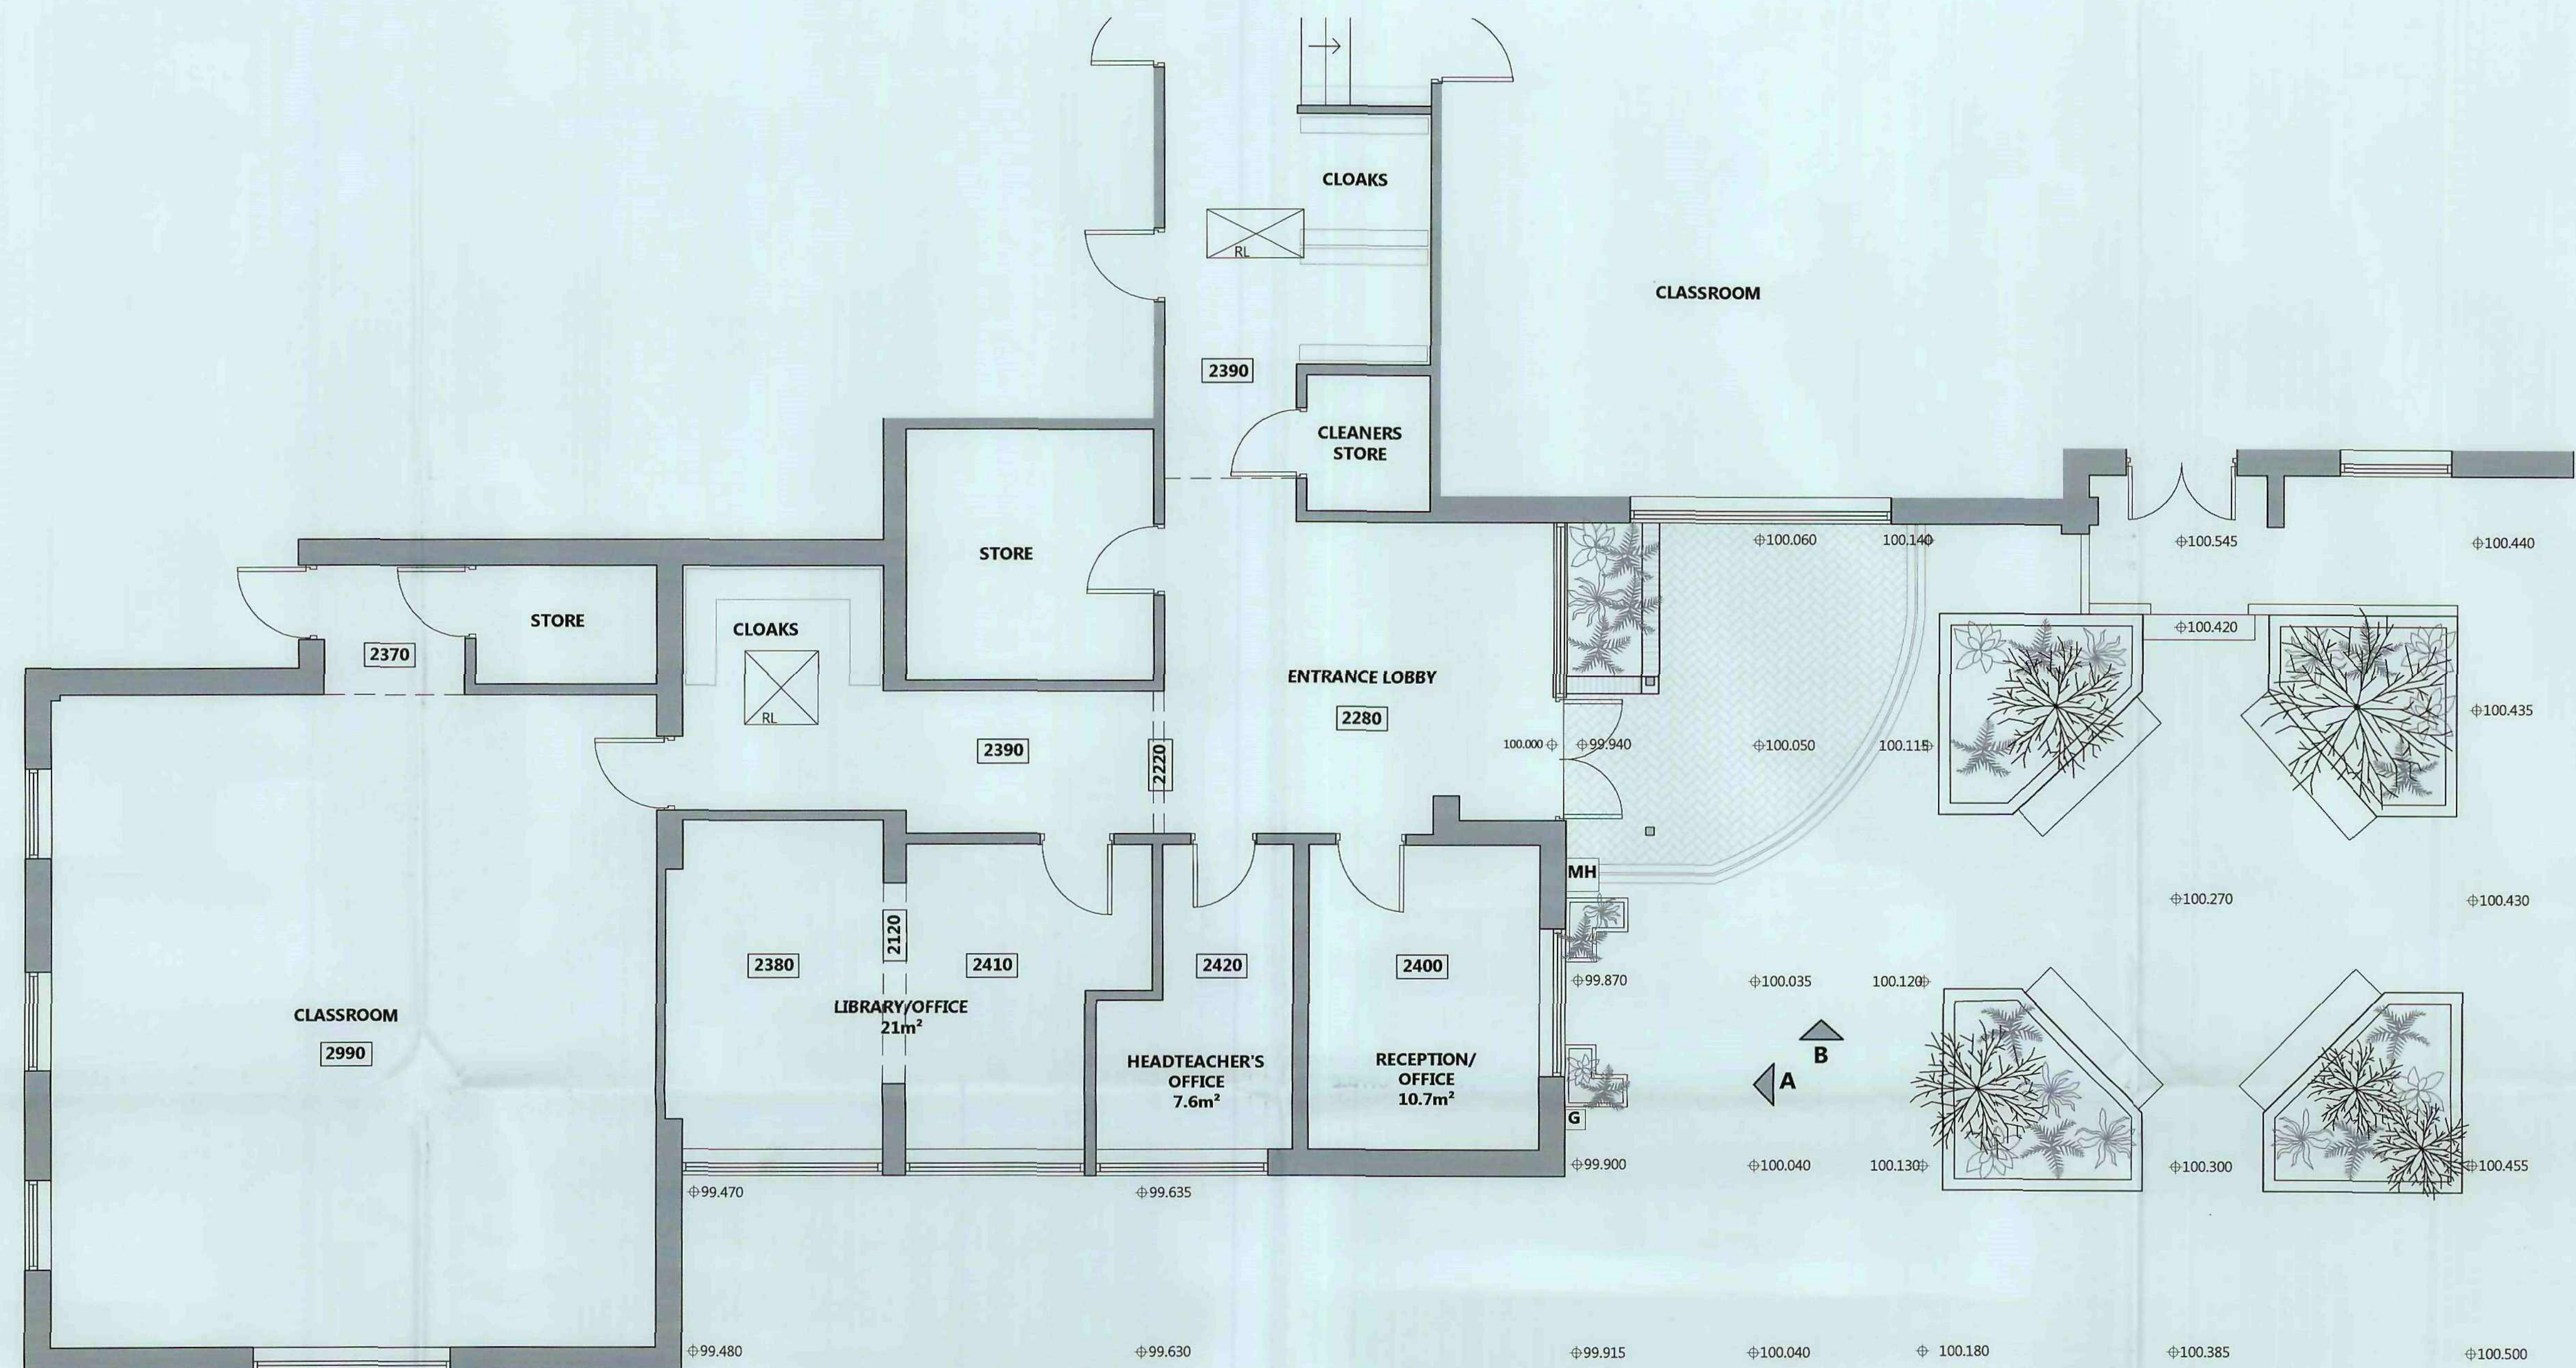

SURVEY PLAN

Notes:

			Project / Client:	EXTENSION TO RECEPTION OFFICE ST. HELENS CATHOLIC PRIMARY SCHOOL HOYLAND	
			Drawing Title:	SURVEY PLAN	
Ref	Date	Revision	Initial		

John Hill ASSOCIATES LTD
 Architectural & Surveying Consultants
 6 Shaw Wood Way
 Shaw Wood Business Park
 Doncaster DN2 5TB
 Tel: 01302 364565 Fax: 01302 364588
 enquiries@j-h-a.co.uk

Scale:	1:50	Date:	APRIL 2011
Drawn By:	LEM	Checked By:	JON
Drawing No:	08/117/01		Sheet Size: A1






ELEVATION A



ELEVATION B



Notes:					Project / Client:	John Hill ASSOCIATES LTD Architectural & Surveying Consultants 6 Shaw Wood Way Shaw Wood Business Park Doncaster DN2 5TB Tel: 01302 364565 Fax: 01302 364588 enquiries@j-h-a.co.uk	Scale:	1:50	Date:	APRIL 2011				
					Drawing Title:		Drawn By:	LEM	Checked By:	JON				
										Drawing No:	08/117/02		Sheet Size:	A1
					Ref	Date	Revision	Initial						

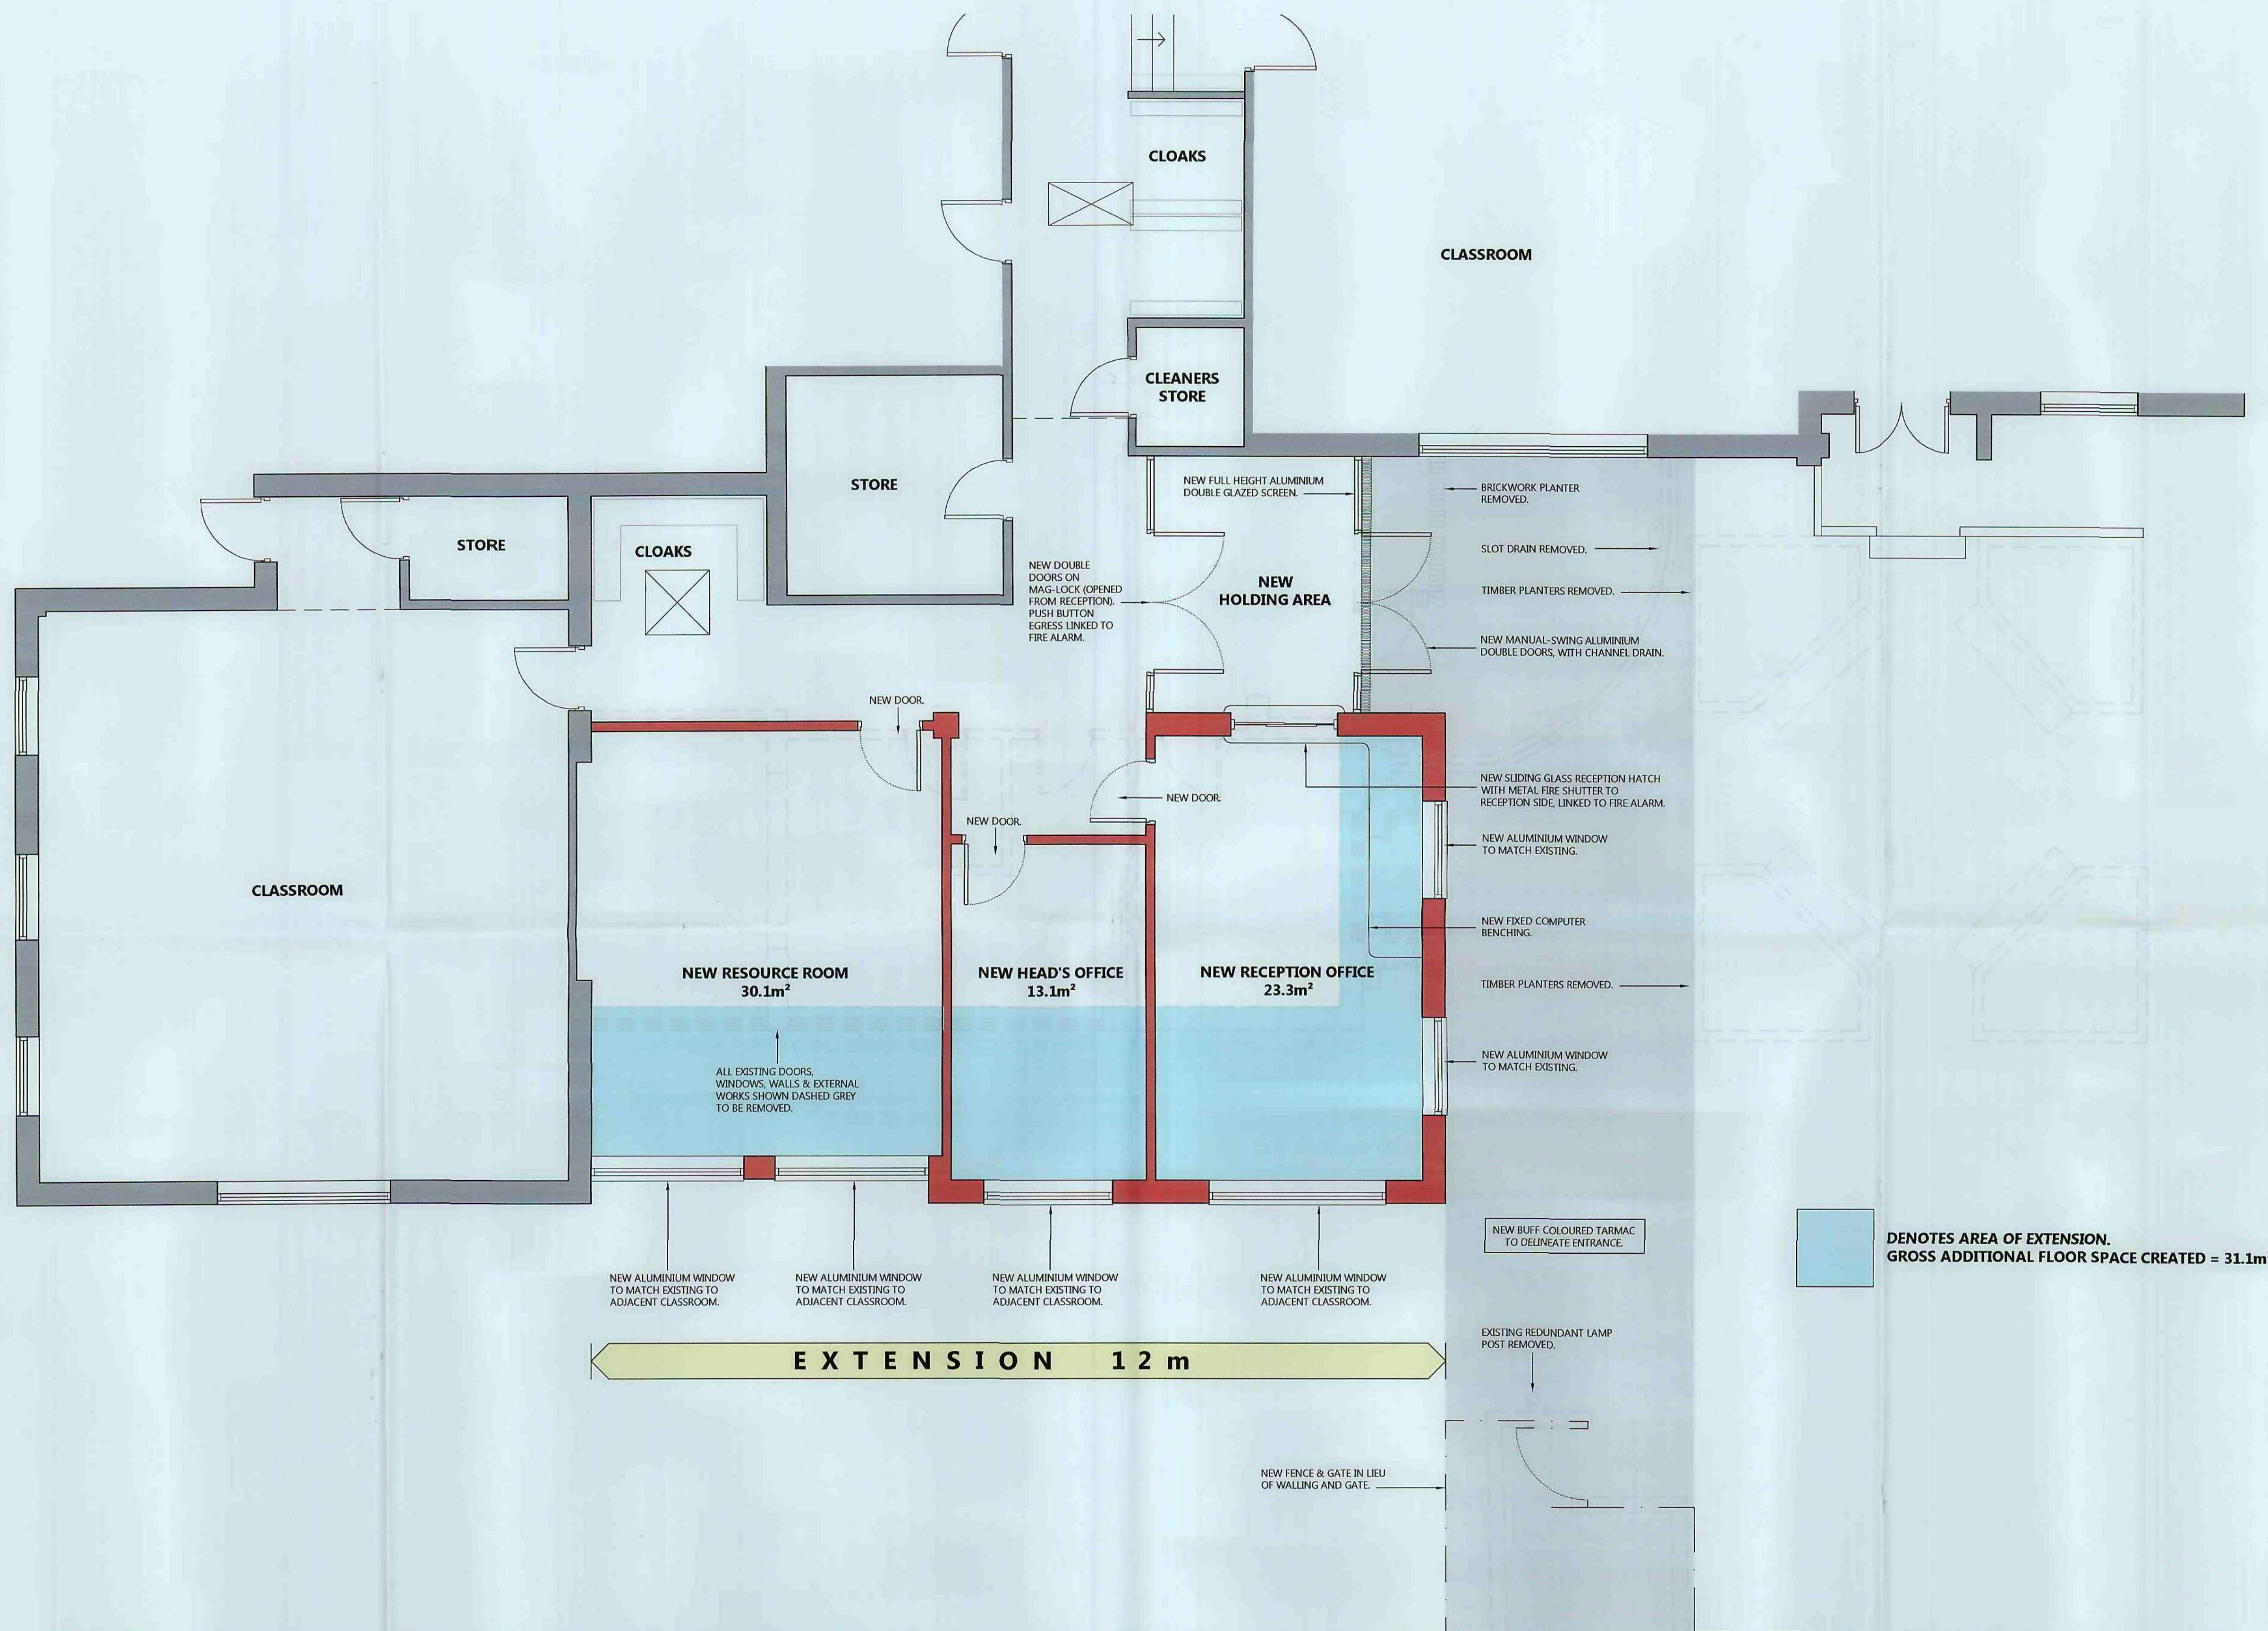

Notes:

Ref	Date	Revision	Initial
B	20/6/11	Scheme layout revised. Canopy omitted.	DJT
A	13/6/11	Extension reduced in size	JDM


Project / Client:	EXTENSION TO RECEPTION OFFICE ST. HELENS CATHOLIC PRIMARY SCHOOL HOYLAND
Drawing Title:	SCHEME PLAN

John Hill ASSOCIATES LTD
Architectural & Surveying Consultants


6 Shaw Wood Way
Shaw Wood Business Park
Doncaster DN2 5TB
Tel: 01302 364565 Fax: 01302 364588
enquiries@j-h-a.co.uk

Scale:	1:50	Date:	MAY 2011
Drawn By:	DJT	Checked By:	JON
Drawing No:	08/117/03B	Sheet Size:	A1



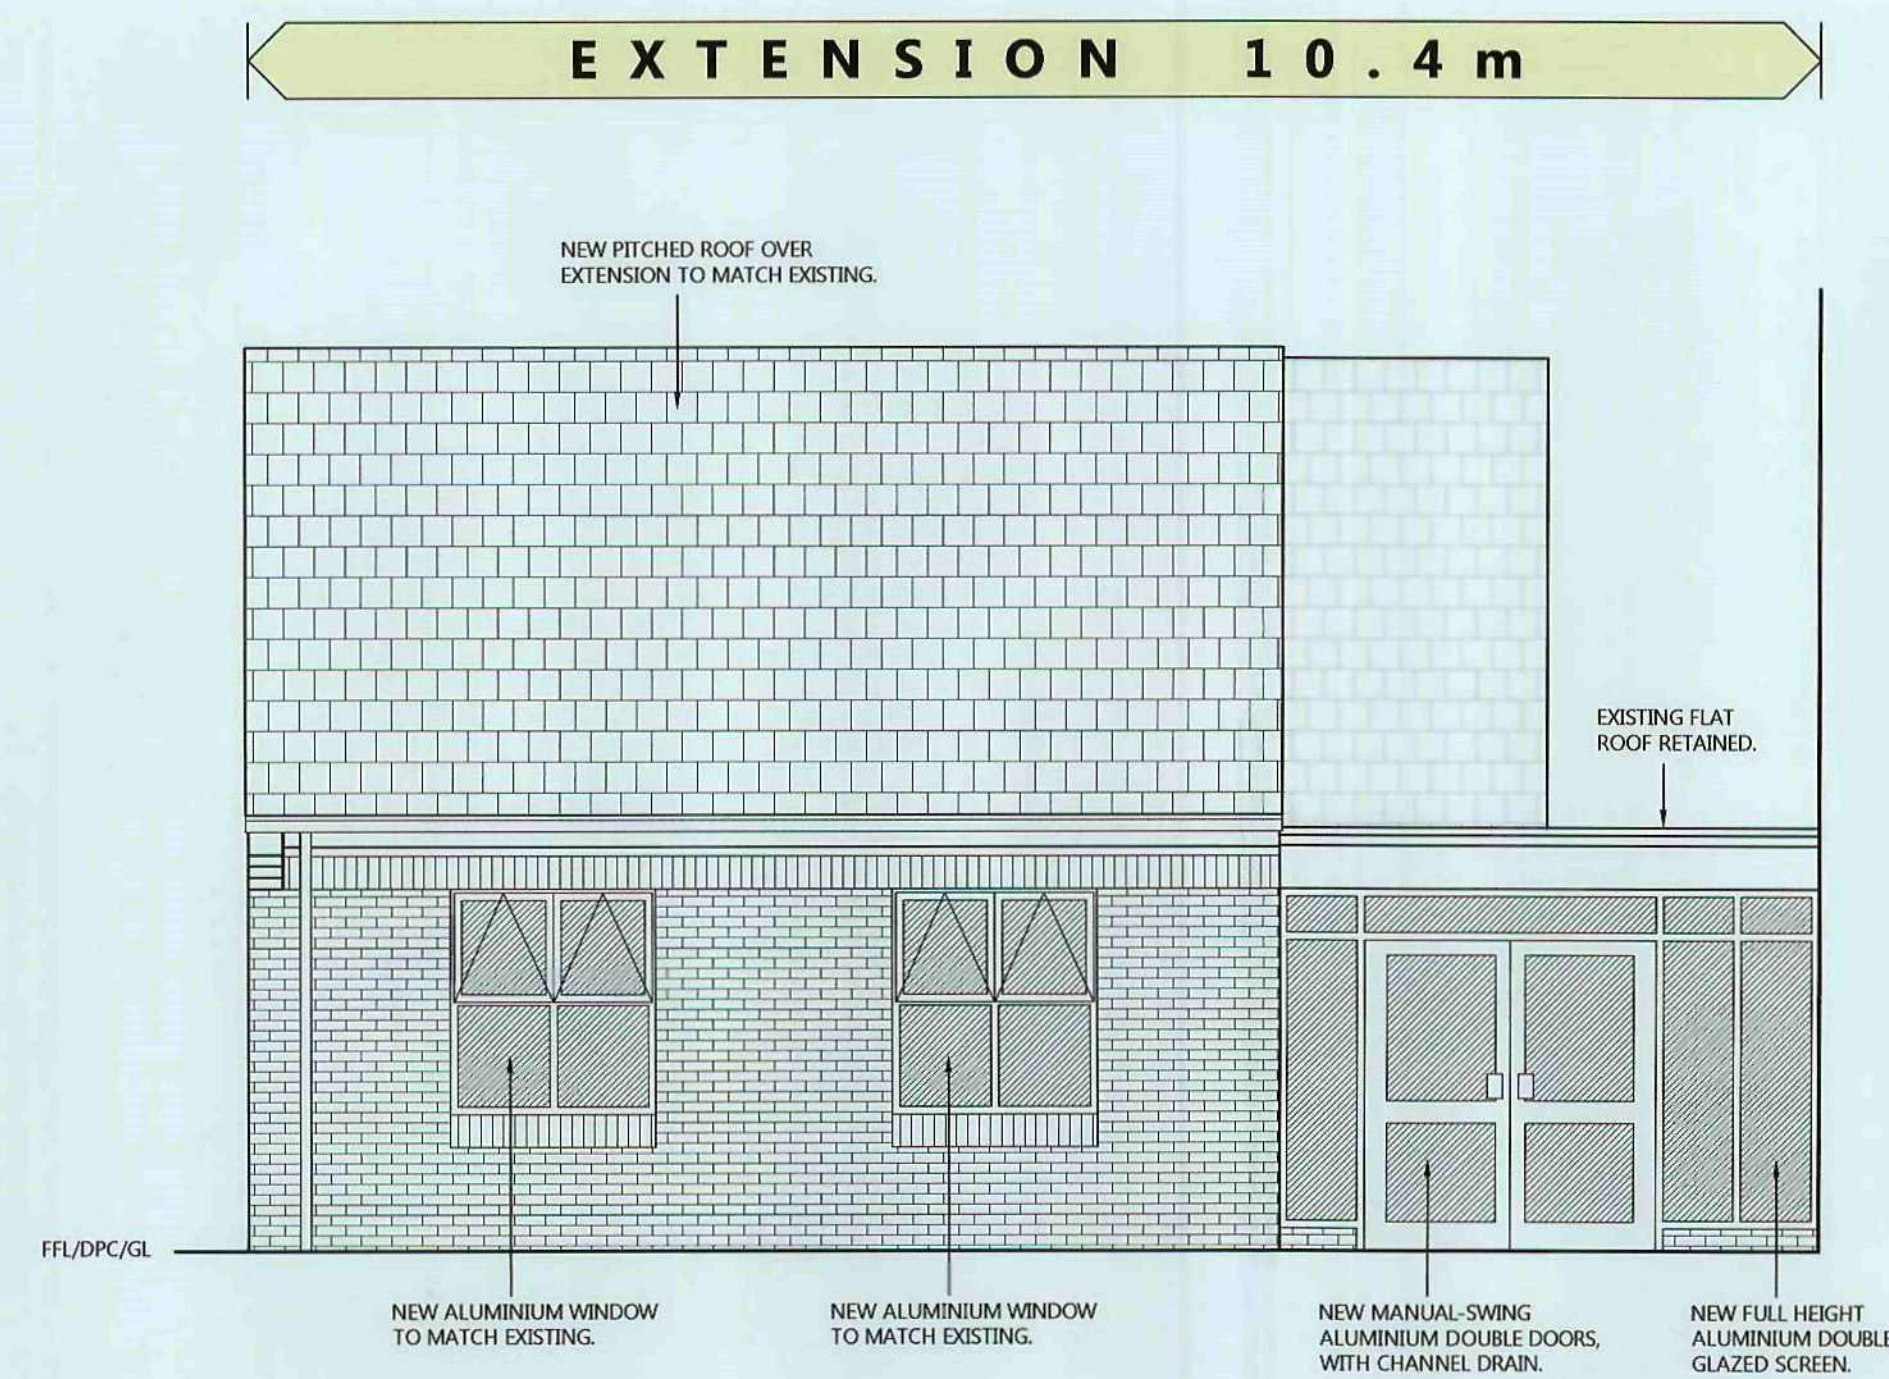

ELEVATION A

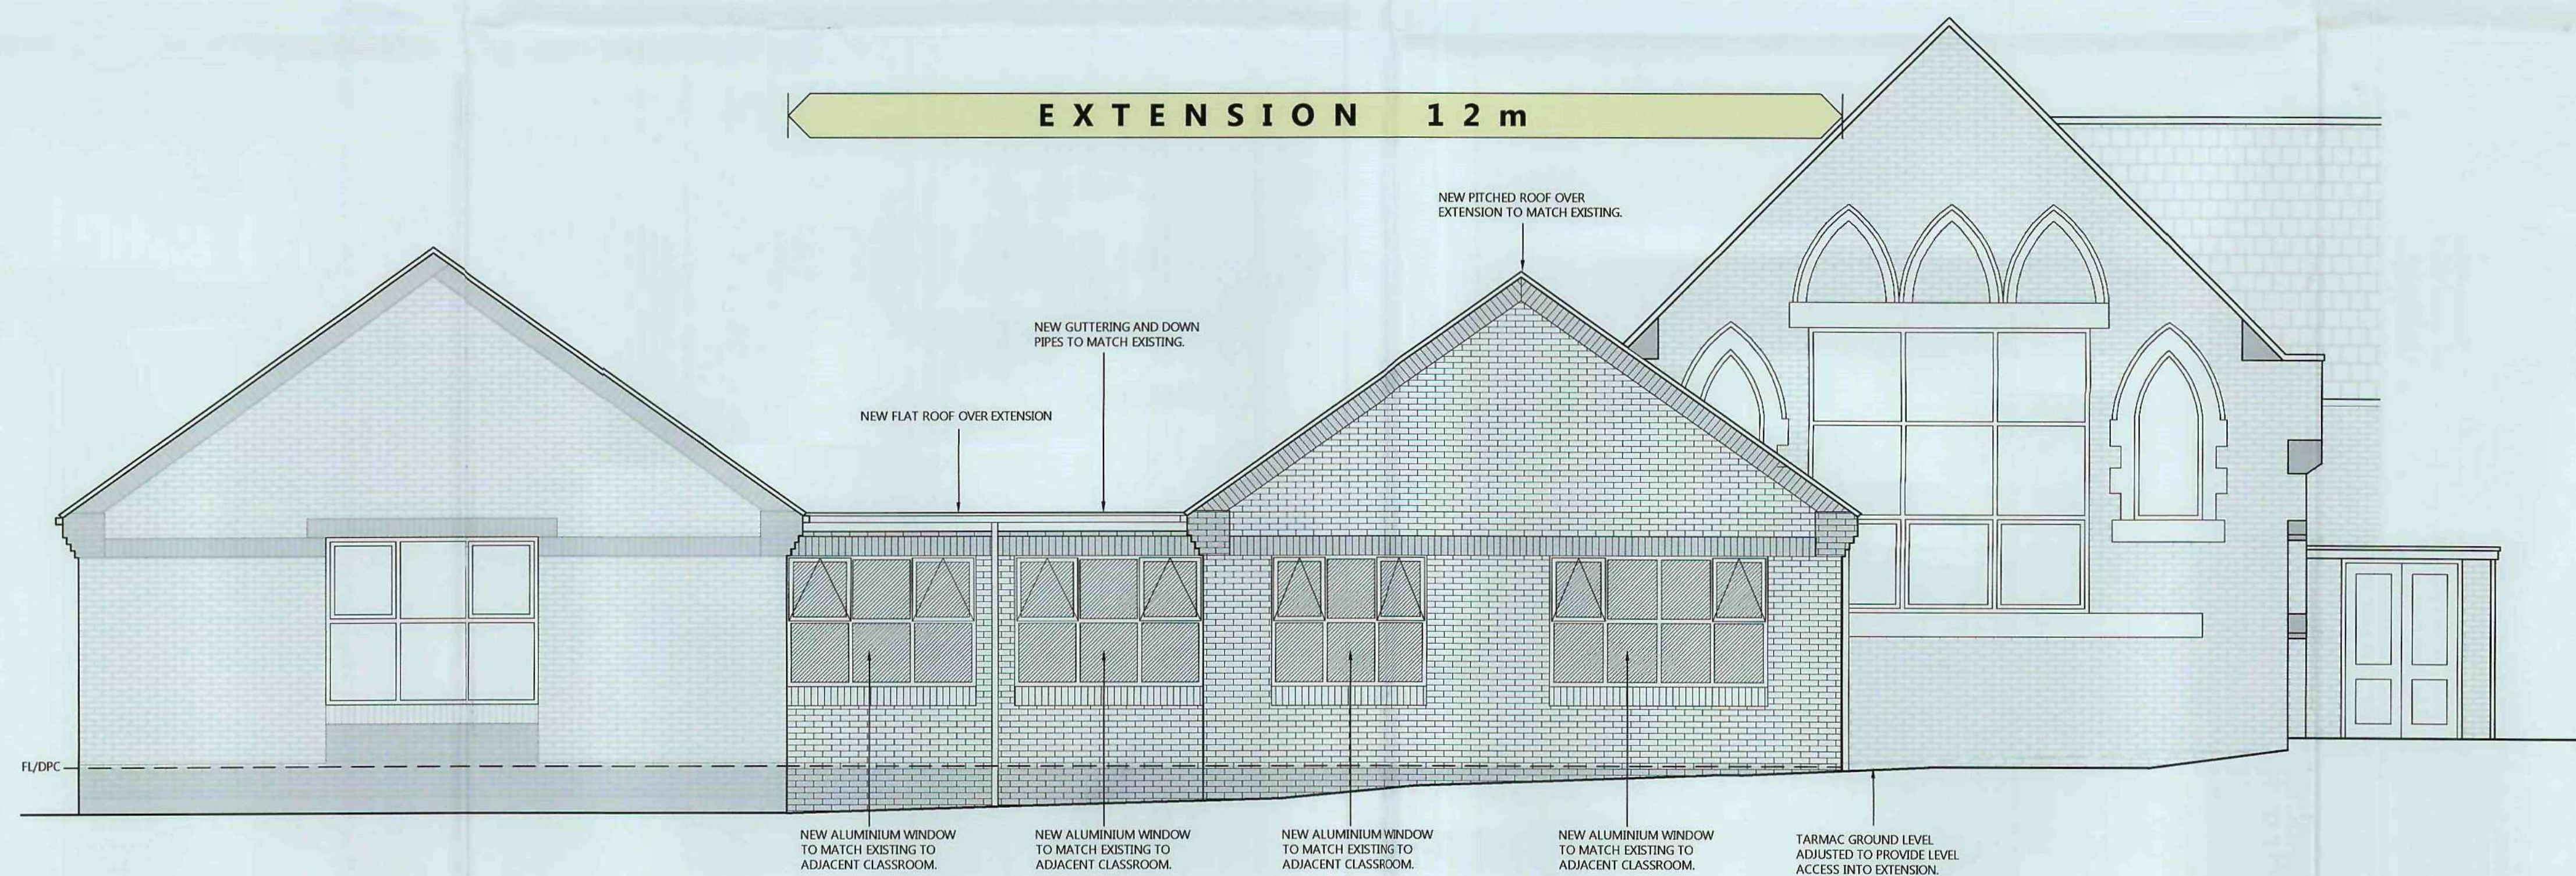

ELEVATION B

Notes:

Ref	Date	Revision	Initial
B	20/6/11	Layout revised to match plan. Canopy omitted.	DJT
A	13/6/11	Extension reduced in size. Flat roof over new Resource Room	JDM

Project / Client:	EXTENSION TO RECEPTION OFFICE ST. HELENS CATHOLIC PRIMARY SCHOOL HOYLAND
Drawing Title:	SCHEME ELEVATIONS

John Hill ASSOCIATES LTD
Architectural & Surveying Consultants
6 Shaw Wood Way
Shaw Wood Business Park
Doncaster DN2 5TB
Tel: 01302 364565 Fax: 01302 364588
enquiries@j-h-a.co.uk

Scale:	1:50	Date:	APRIL 2011
Drawn By:	DJT	Checked By:	AH
Drawing No:	08/117/04B	Sheet Size:	A1

