


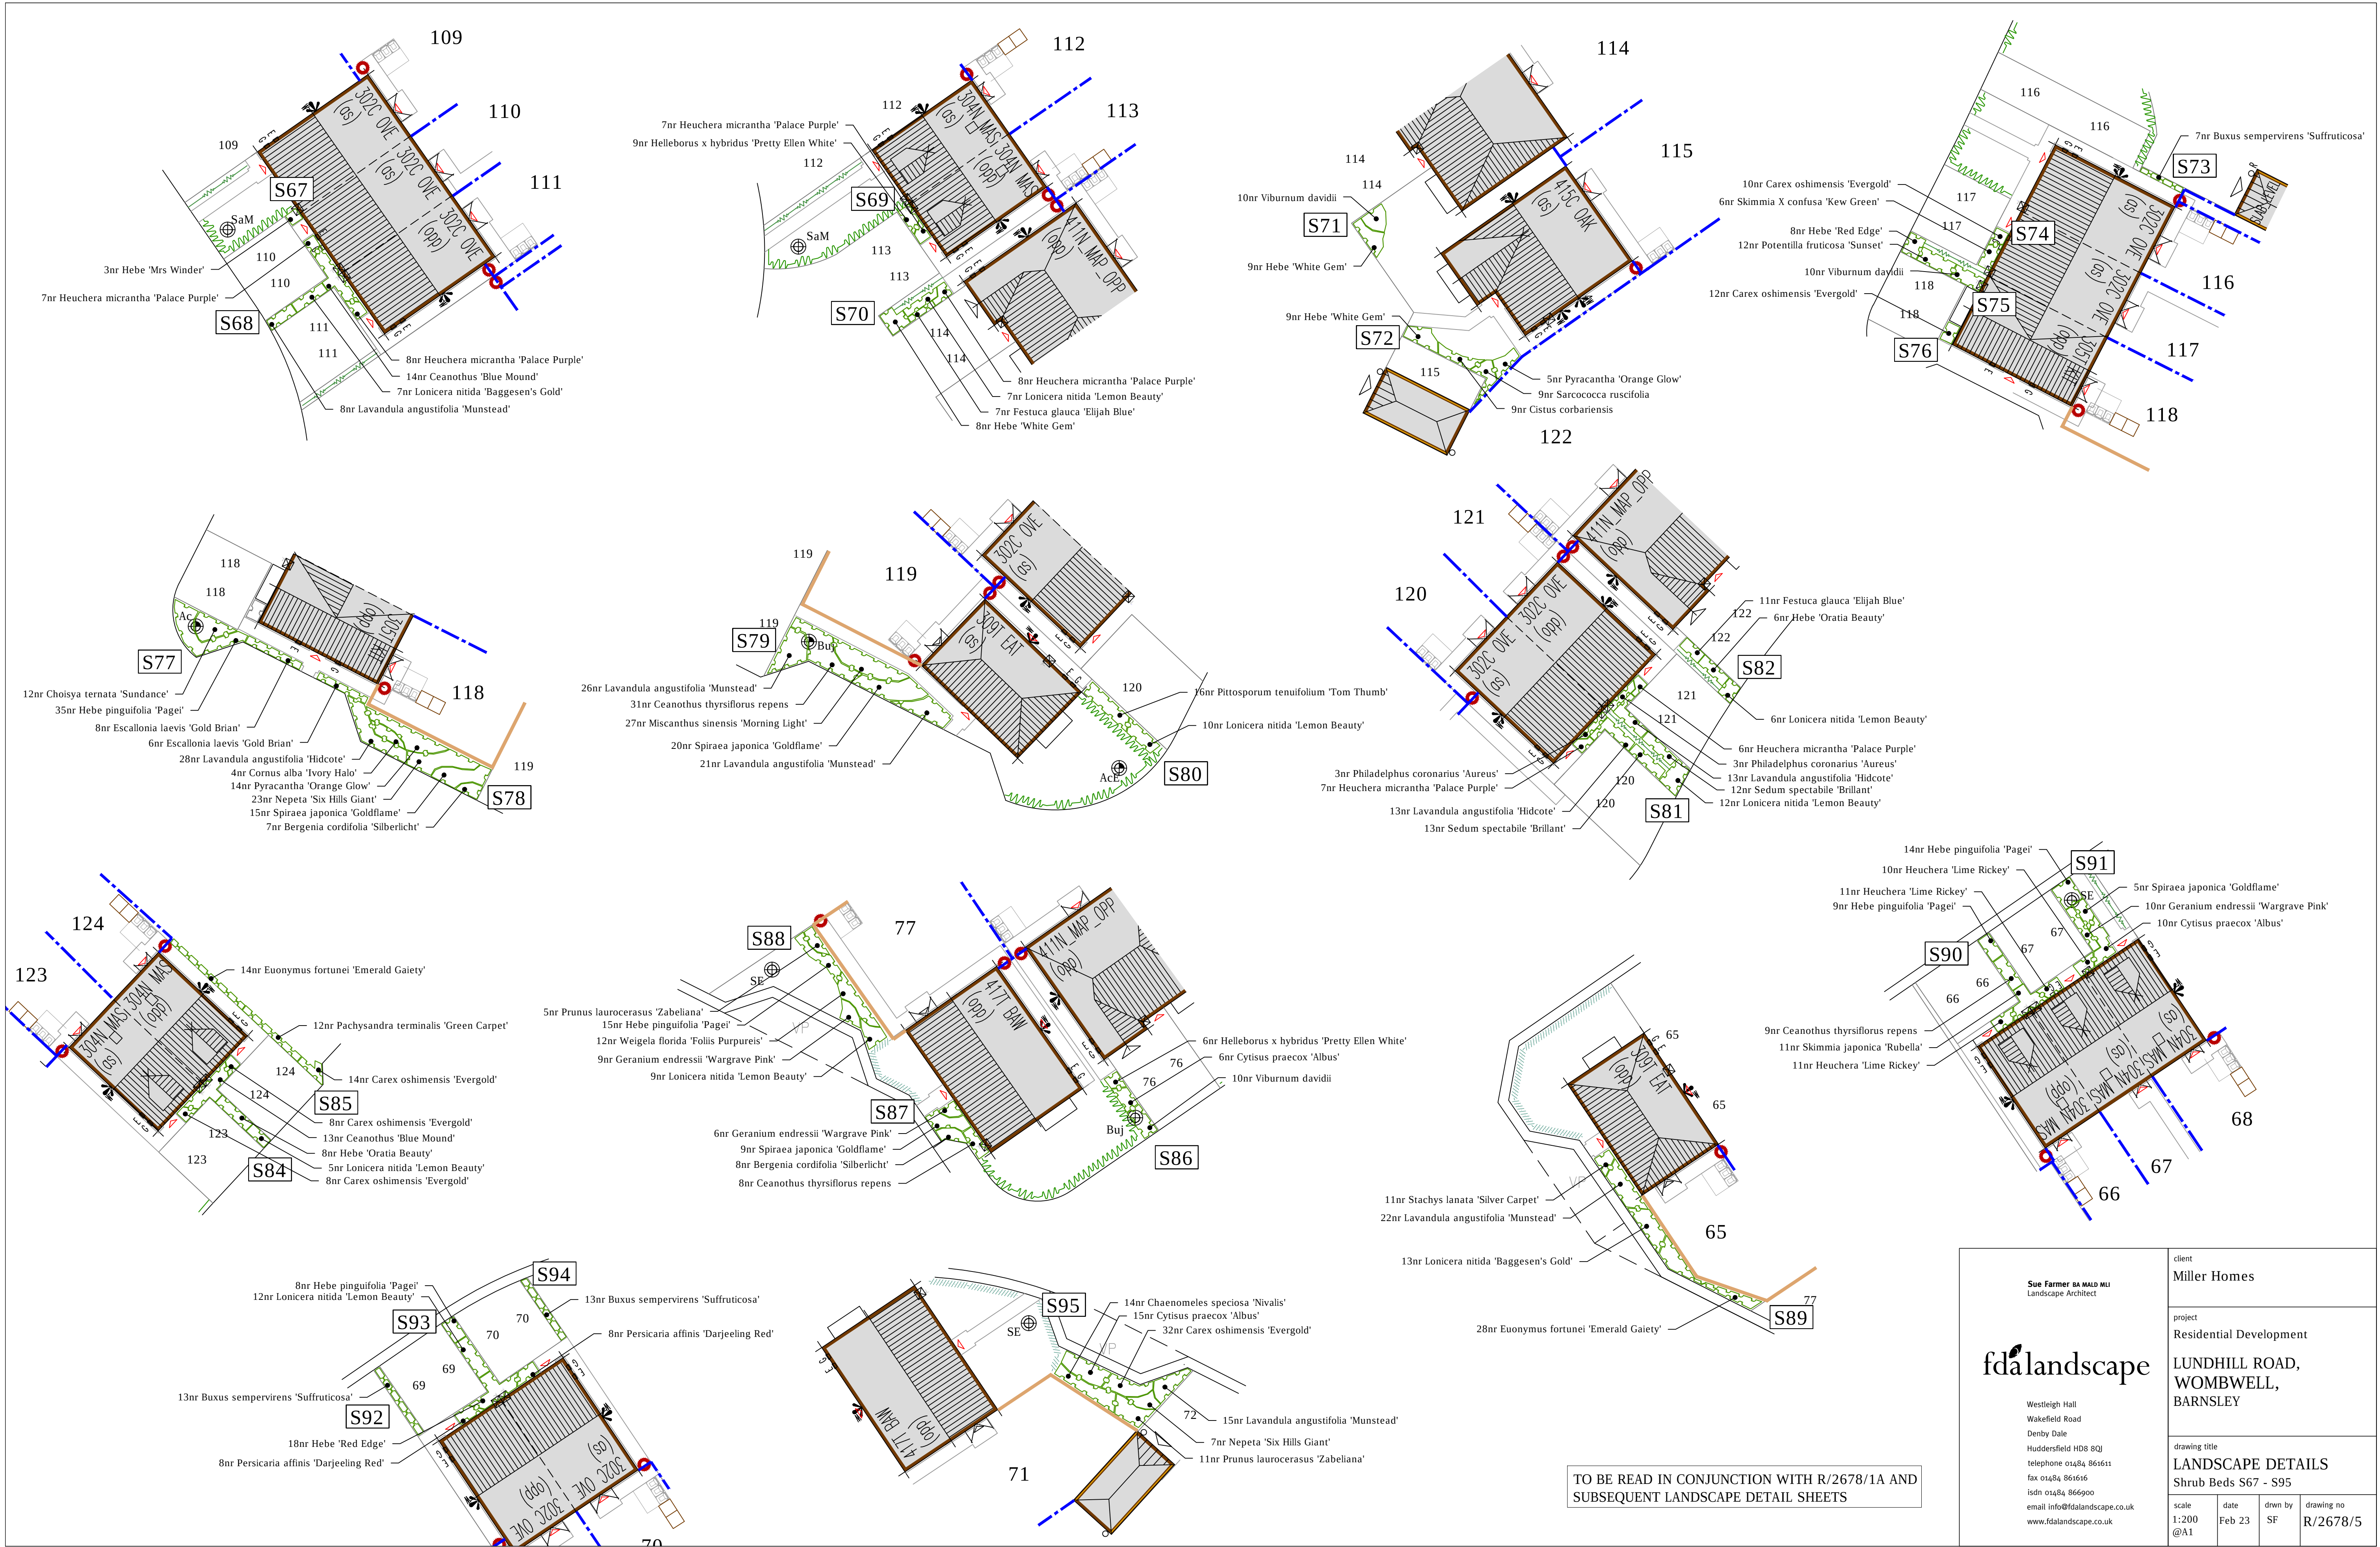

Sue Farmer BA MAIO MAI Landscape Architect fdlandscape Westleigh Hall Wakefield Road Denby Dale Huddersfield HD8 8QJ telephone 01484 861611 fax 01484 861616 isdn 01484 866900 email info@fdlandscape.co.uk www.fdlandscape.co.uk	client Miller Homes			
	project Residential Development			
	drawing title LUNDHILL ROAD, WOMBWELL, BARNLEY			
	drawing title LANDSCAPE DETAILS Shrub Beds S67 - S95			
scale 1:200 @A1	date Feb 23	drwn by SF	drawing no R/2678/5	