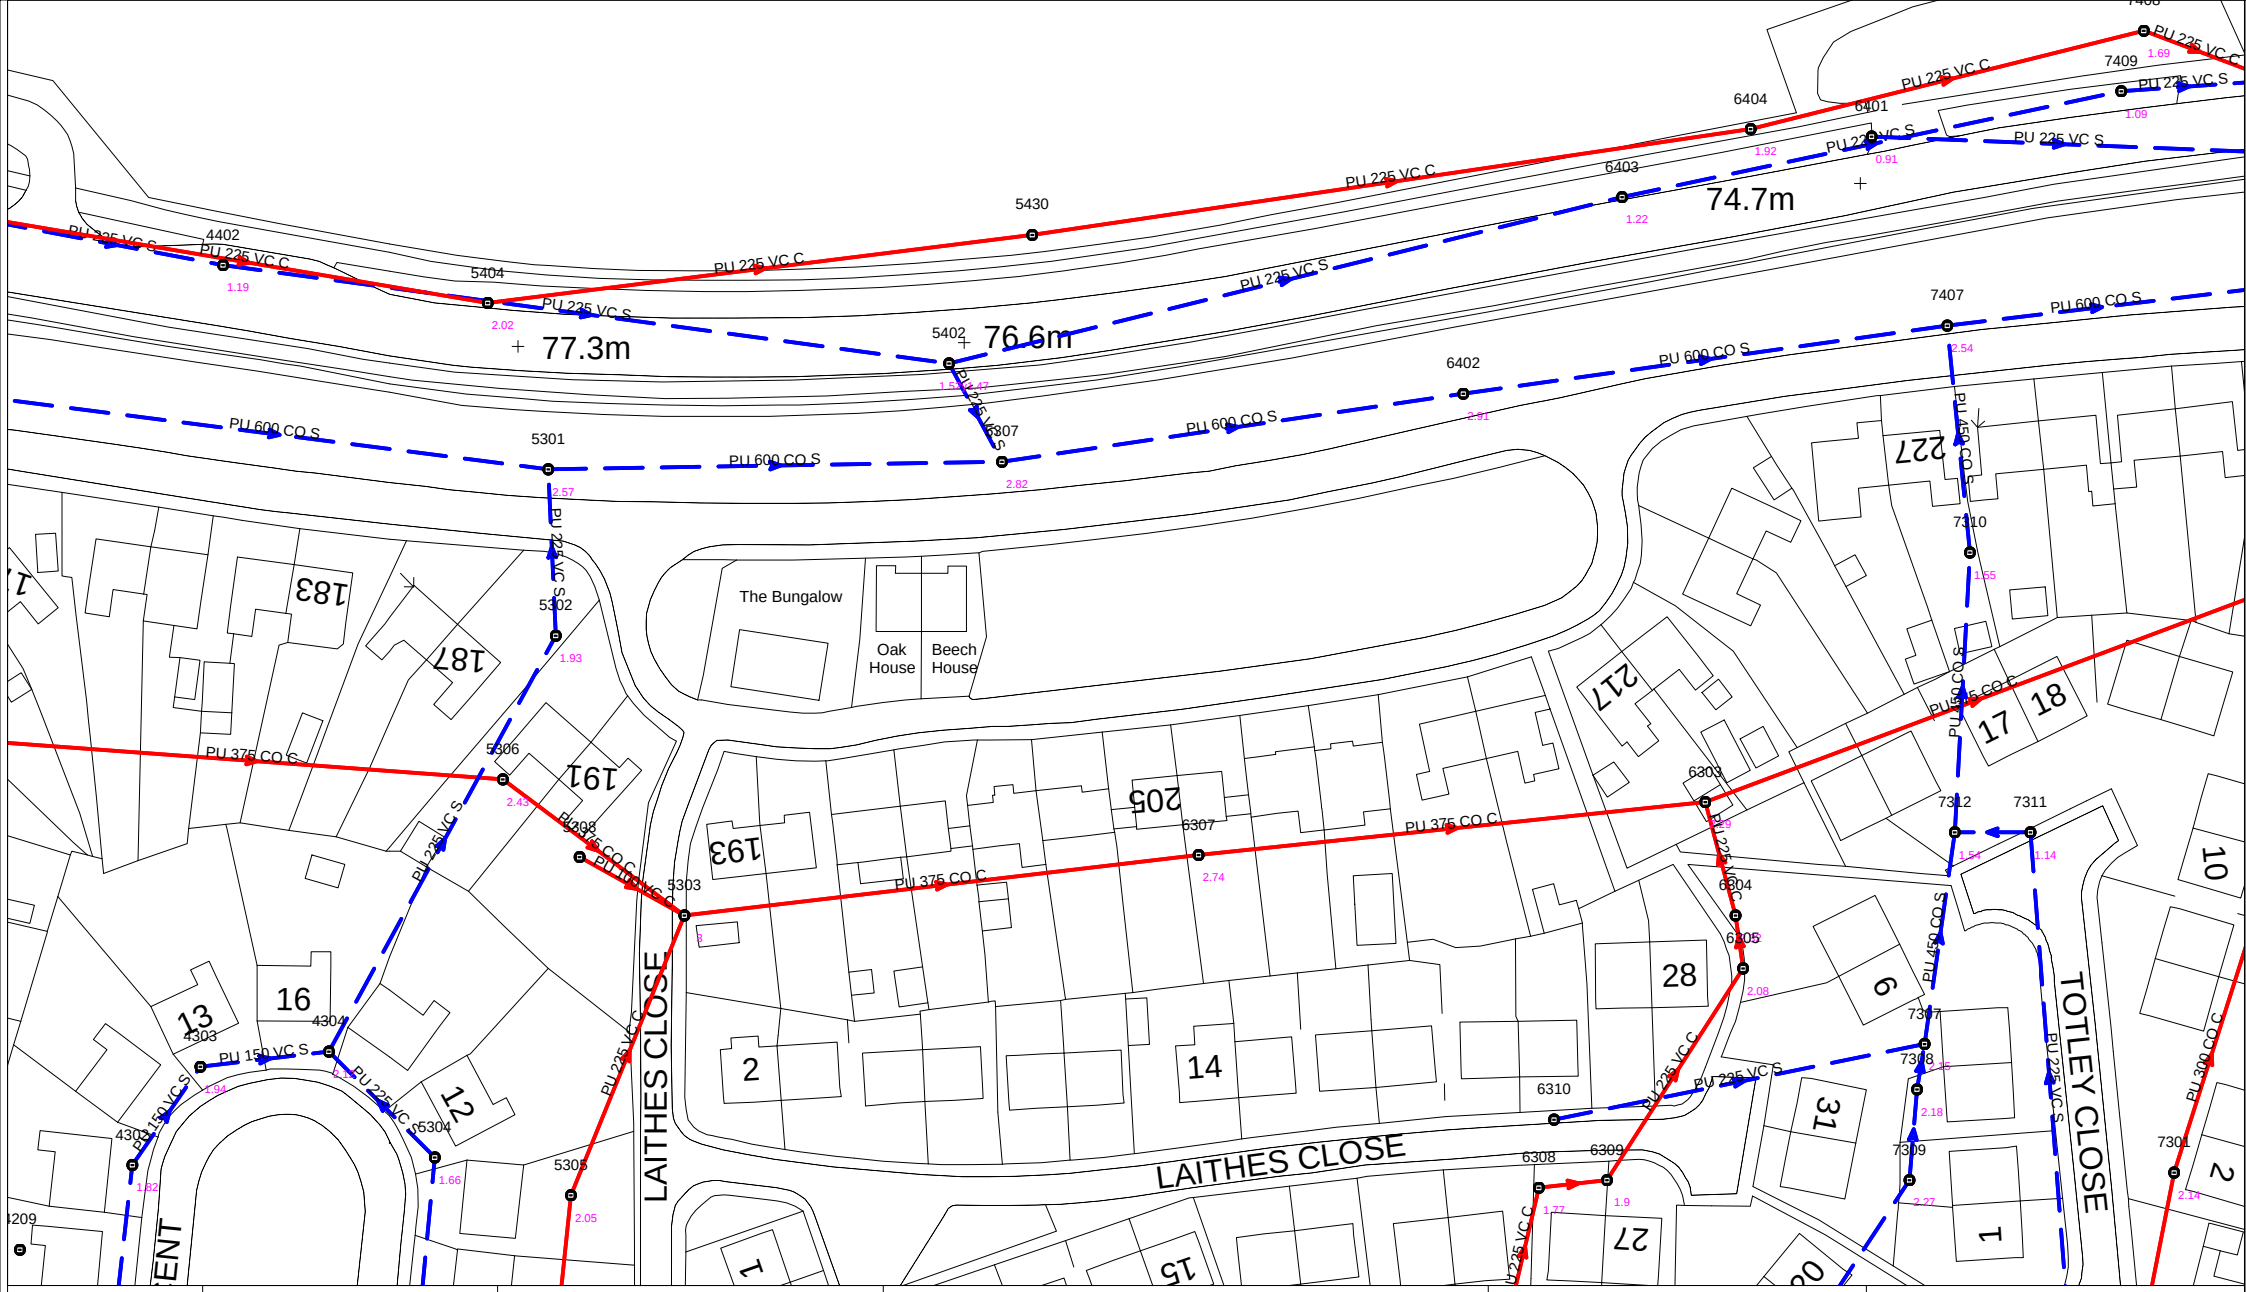

435461 : 409297	Map Name : SE3509SW	Title	Partial Key Foul Sewer = F Combined Sewer = C Surface Water Sewer = SW Trade Sewer = TD Partially Separate = PS
Yorkshire Water, PO Box 500, Halifax Road, Bradford BD6 2LZ Contact Name : YorMap Advisor C ROBERTS Contact Tel : 87 2582		Notes	This plan is furnished as a general guide only and no warranty as to its correctness is given or implied. This plan must not be relied upon in the event of excavations or other works made in the vicinity of public sewers. No house or property connections are shown.
		(Ody) COPYRIGHT STATEMENTS: Reproduced by permission of Ordnance Survey on behalf of HMSO © Crown copyright and database 2014. All rights reserved Ordnance Survey Licence number 100022432	Date Req : 13/10/2020, 10:09:48 Source : Sewer Network Enquiry
			Date Gen : 13/10/2020, 10:09:57

UPN: Undefined Originator: C ROBERTS, YorMap, 87 2582