



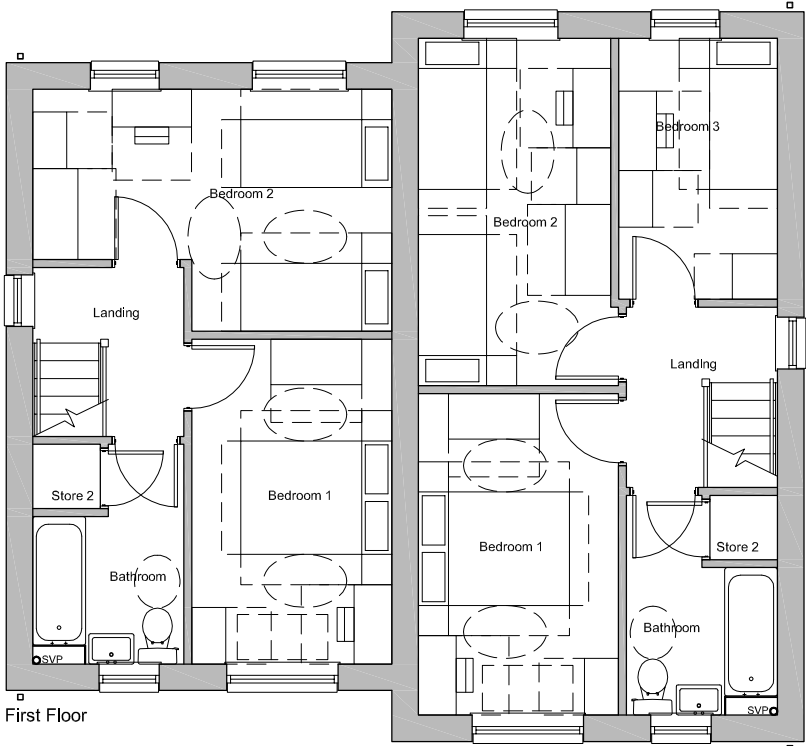


First Floor

2B4P Type A - Plot 6 or 25 3B5P Type B - Plot 7 or 24

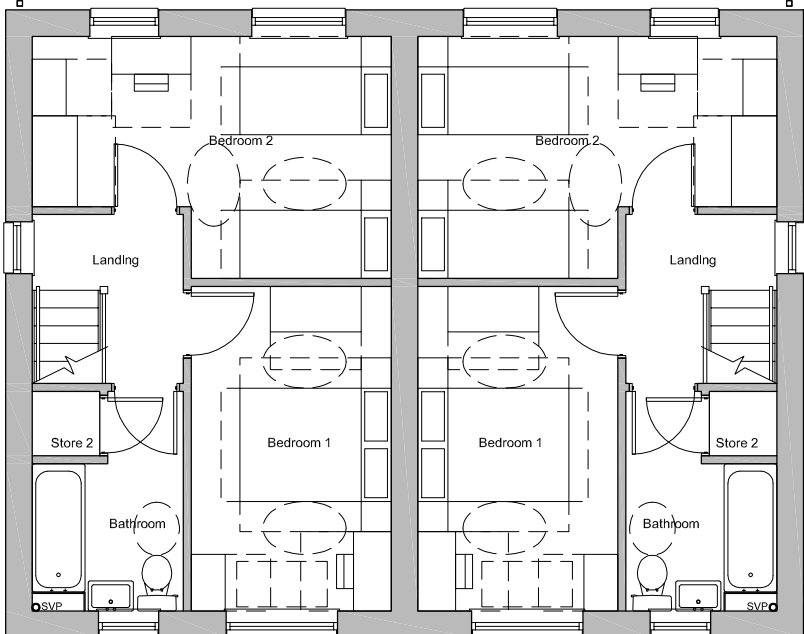


First Floor

2B4P Type A - Plot 10, 13, 17 or 27 2B4P Type A - Plot 11, 14, 18 or 26

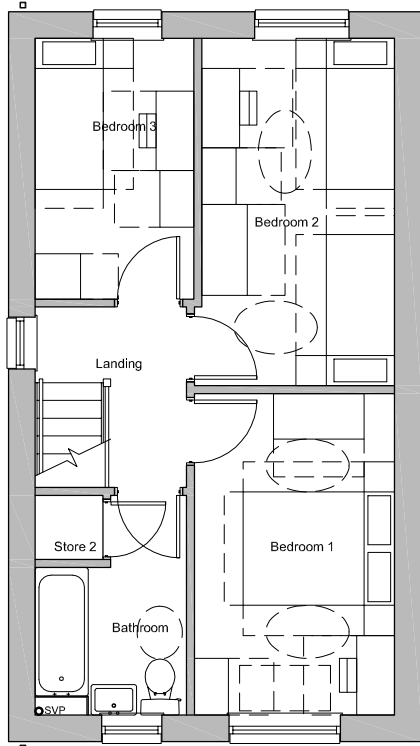


First Floor

3B5P Type B - Plot 12

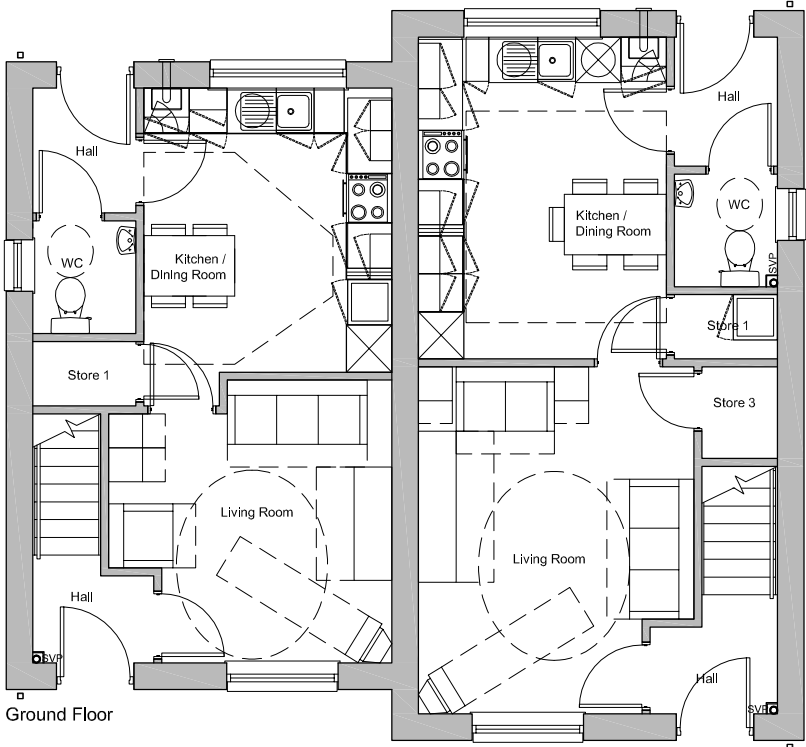


Ground Floor

2B4P Type A - Plot 6 or 25 3B5P Type B - Plot 7 or 24

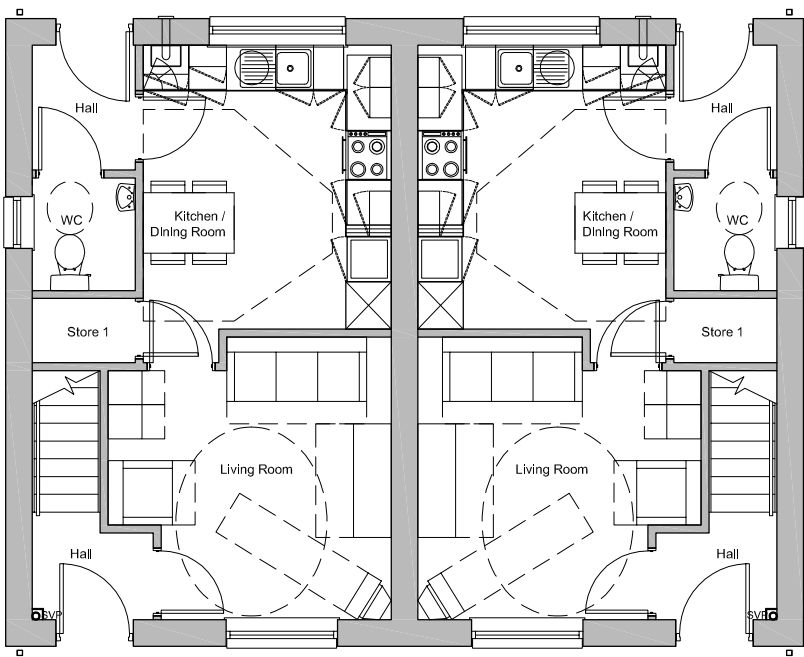

Ground Floor

2B4P Type A - Plot 10, 13, 17 or 27 2B4P Type A - Plot 11, 14, 18 or 26

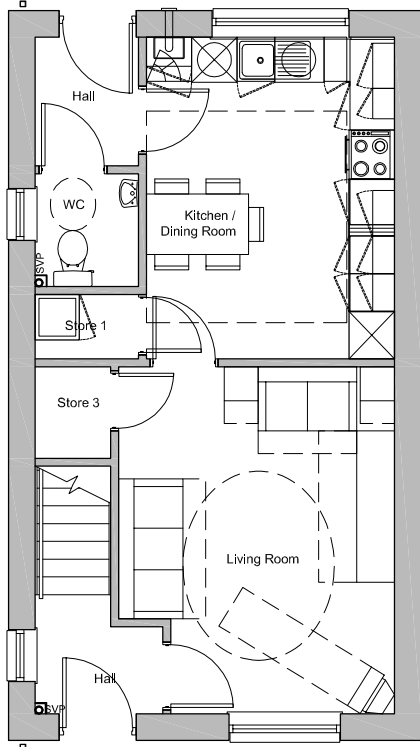

Ground Floor

3B5P Type B - Plot 12

The general contractor is responsible for the verification all dimensions on site and the architect is to be informed of any discrepancy.

The status of Information contained in a computer copy of this drawing shall be limited to that conveyed by the paper copy.

Design Criteria

Site to comply with the following design criteria subject to confirmation of the form of construction and assessment by an external accredited assessor.

- Design and Quality Standards: (G) General needs.
- Code for Sustainable Homes Level: (3)

☐ BREEAM Rating: (NA)

☐ Lifetime Homes: (No)

■ Building For Life Minimum Score: (12)

Standard Development

■ Secured by Design: (S)

Buildings and Site

Revisions:



Drawing Status			
☐	preliminary	☒	planning
☐	Information	☐	tender
☐	comment	☐	construction
☐	approval	☐	record/as built
Scale		1:100 @ a3	
Date		October 2013	
Drawn/Checked		JDK/JRW	
Dwg.No		2791.01.161	



Floor Plans (Sheet 2)

Newstead Rd, Athersley

Leeds & Yorkshire Housing Association

