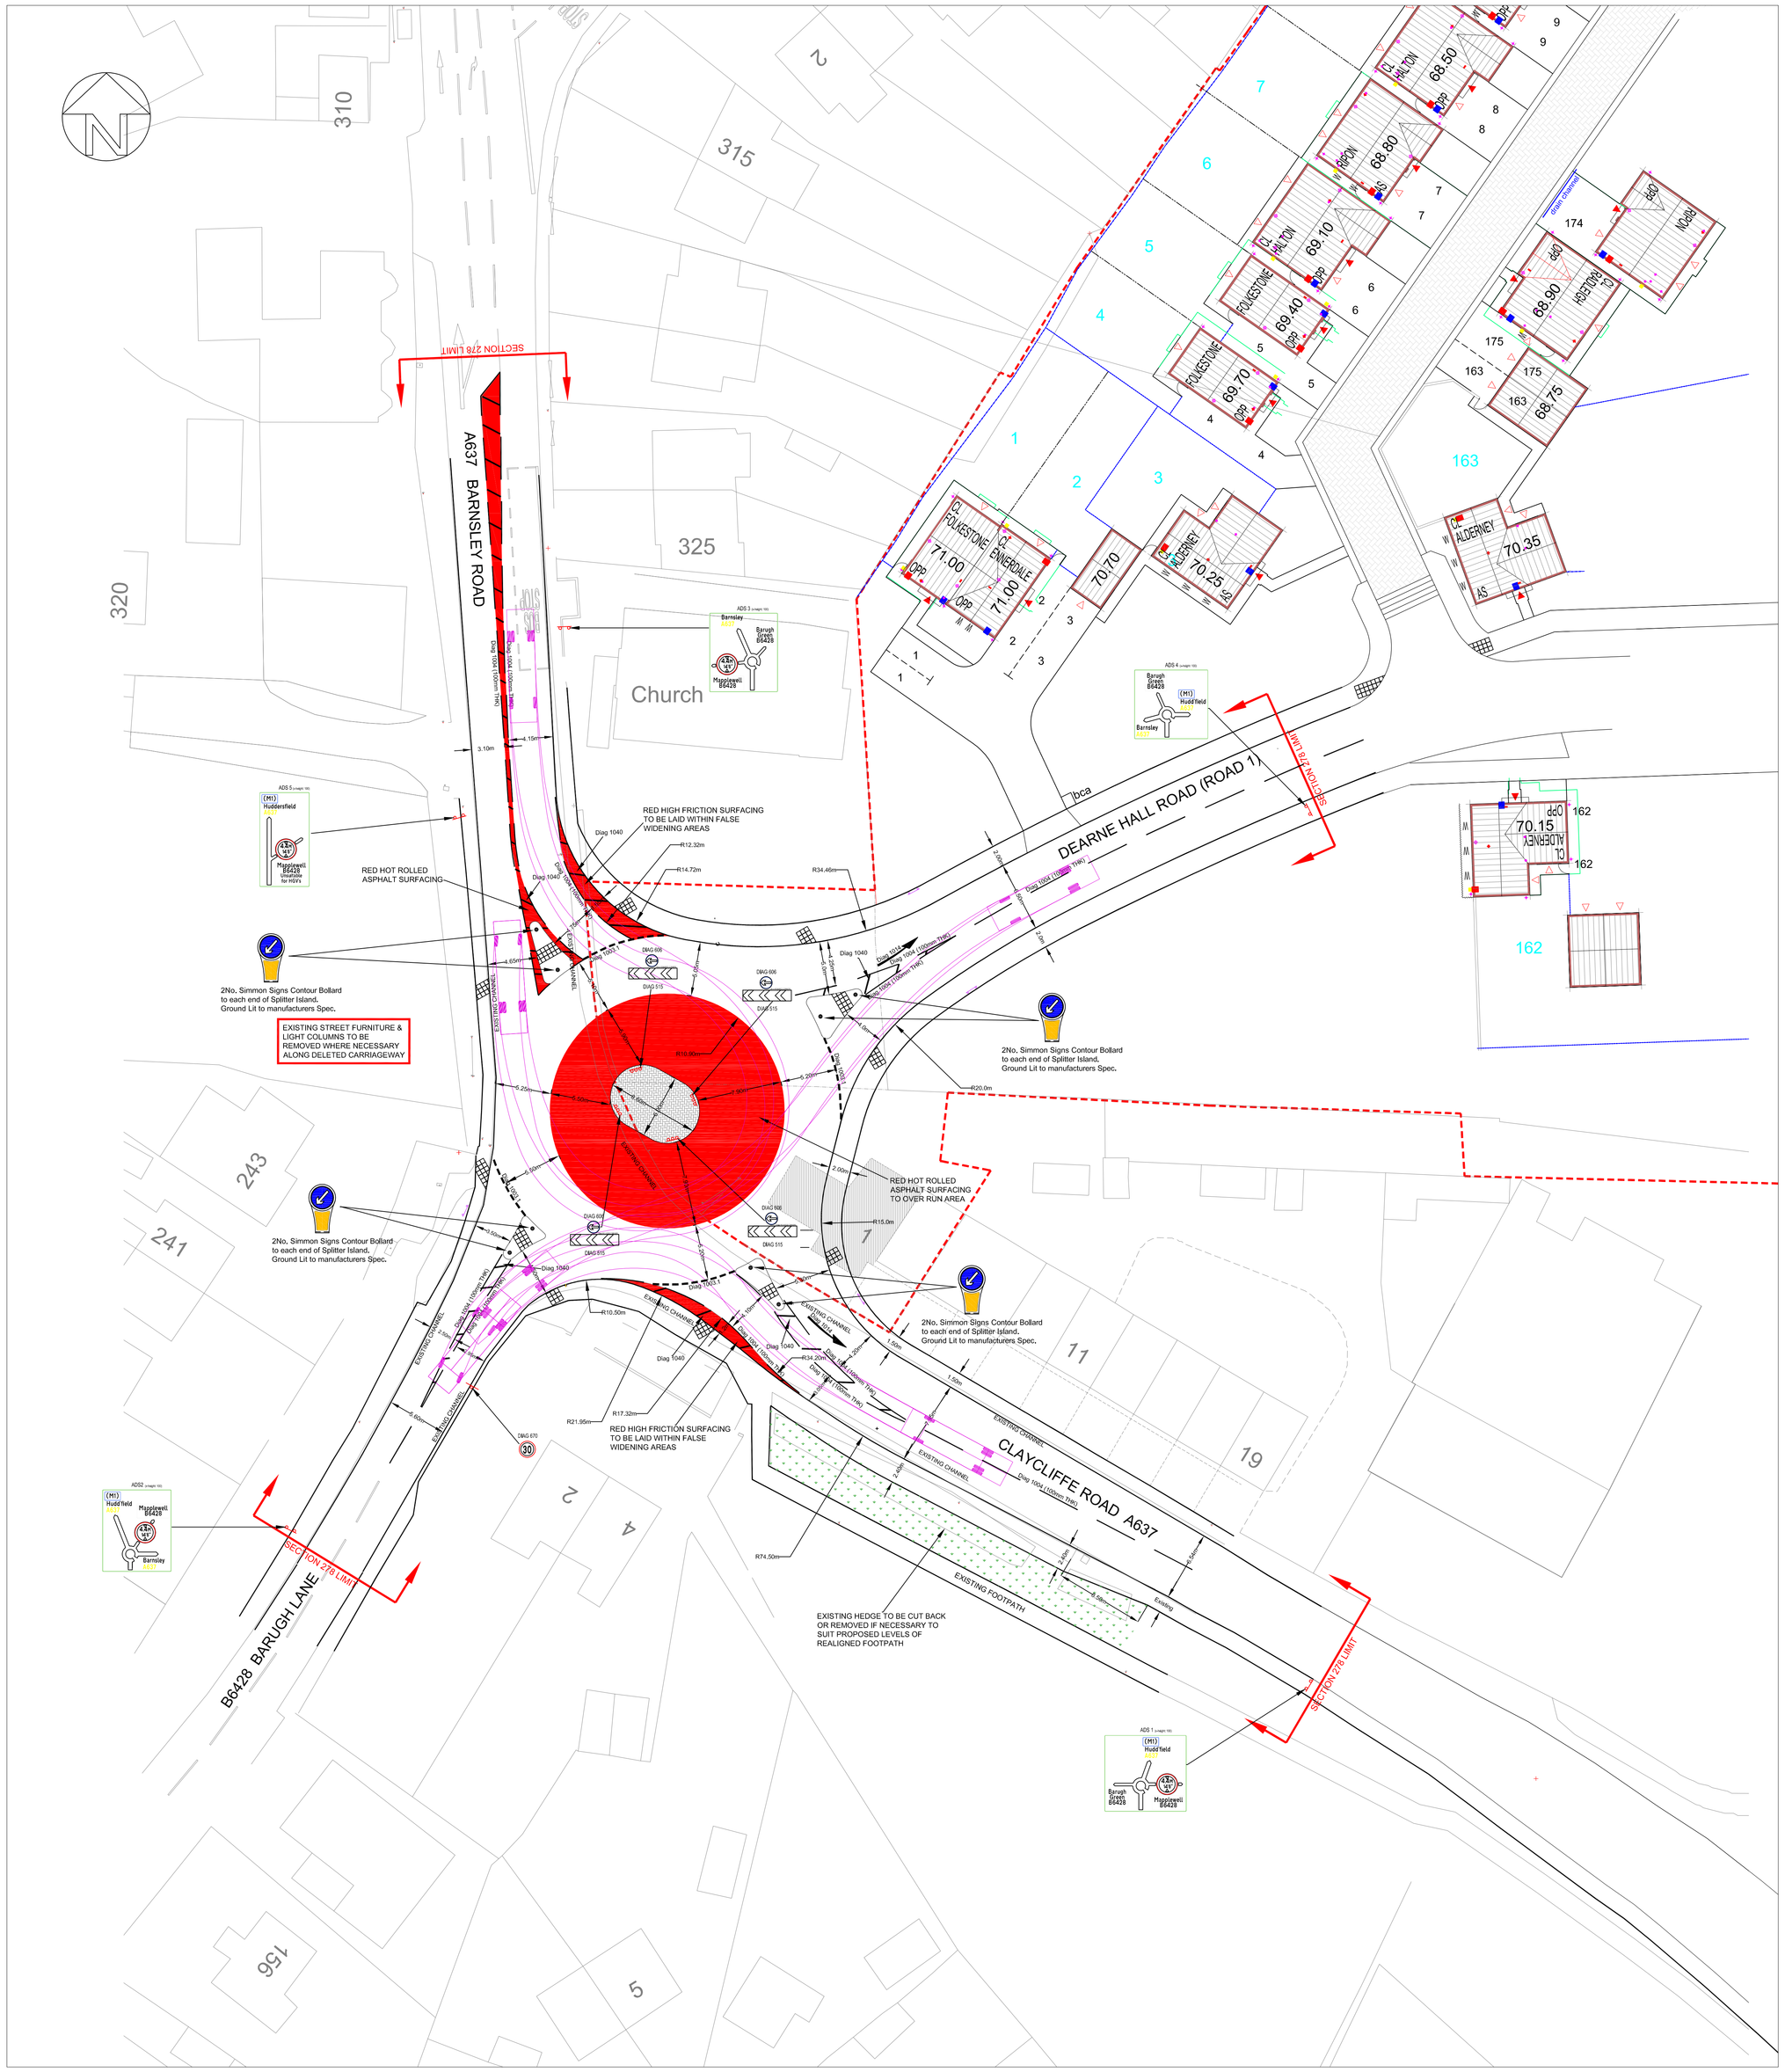
A637 BARNSLEY ROAD
DEARNE HALL ROAD (ROAD 1)
CLAYCLIFFE ROAD A637
B6428 BARUGH LANE
Church
SECTION 278 LIMIT
RED HIGH FRICTION SURFACING TO BE LAID WITHIN FALSE WIDENING AREAS
RED HOT ROLLED ASPHALT SURFACING
RED HOT ROLLED ASPHALT SURFACING TO OVER RUN AREA
2No. Simmon Signs Contour Bollard to each end of Splitter Island. Ground Lit to manufacturers Spec.
EXISTING STREET FURNITURE & LIGHT COLUMNS TO BE REMOVED WHERE NECESSARY ALONG DELETED CARRIAGEWAY
EXISTING HEDGE TO BE CUT BACK OR REMOVED IF NECESSARY TO SUIT PROPOSED LEVELS OF REALIGNED FOOTPATH
EXISTING FOOTPATH
EXISTING CHANNEL
Diag 1040
Diag 1060
Diag 1080
Diag 515
Diag 570
Diag 598
Diag 648
Diag 668
ADS 3 Leeds 10
ADS 4 Leeds 10
ADS 1 Leeds 10
ADS 2 Leeds 10
Barnsley
Huddersfield
Royston
Wakefield
Doncaster
310
315
320
325
1
2
3
4
5
6
7
163
162
156
243
241
19
11
2
4
5
7
R10.50m
R14.72m
R12.32m
R34.46m
R17.32m
R21.95m
R74.50m
R15.0m
R20.0m
R10.0m
4.10m
3.10m
4.65m
4.50m
4.25m
4.20m
4.00m
3.50m
3.00m
2.00m
1.50m
1.00m
0.50m
68.50
68.80
69.10
69.40
69.70
71.00
71.00
70.70
70.25
68.90
68.75
70.35
70.15
FOOTPATH
FOOTPATH
FOOTPATH