


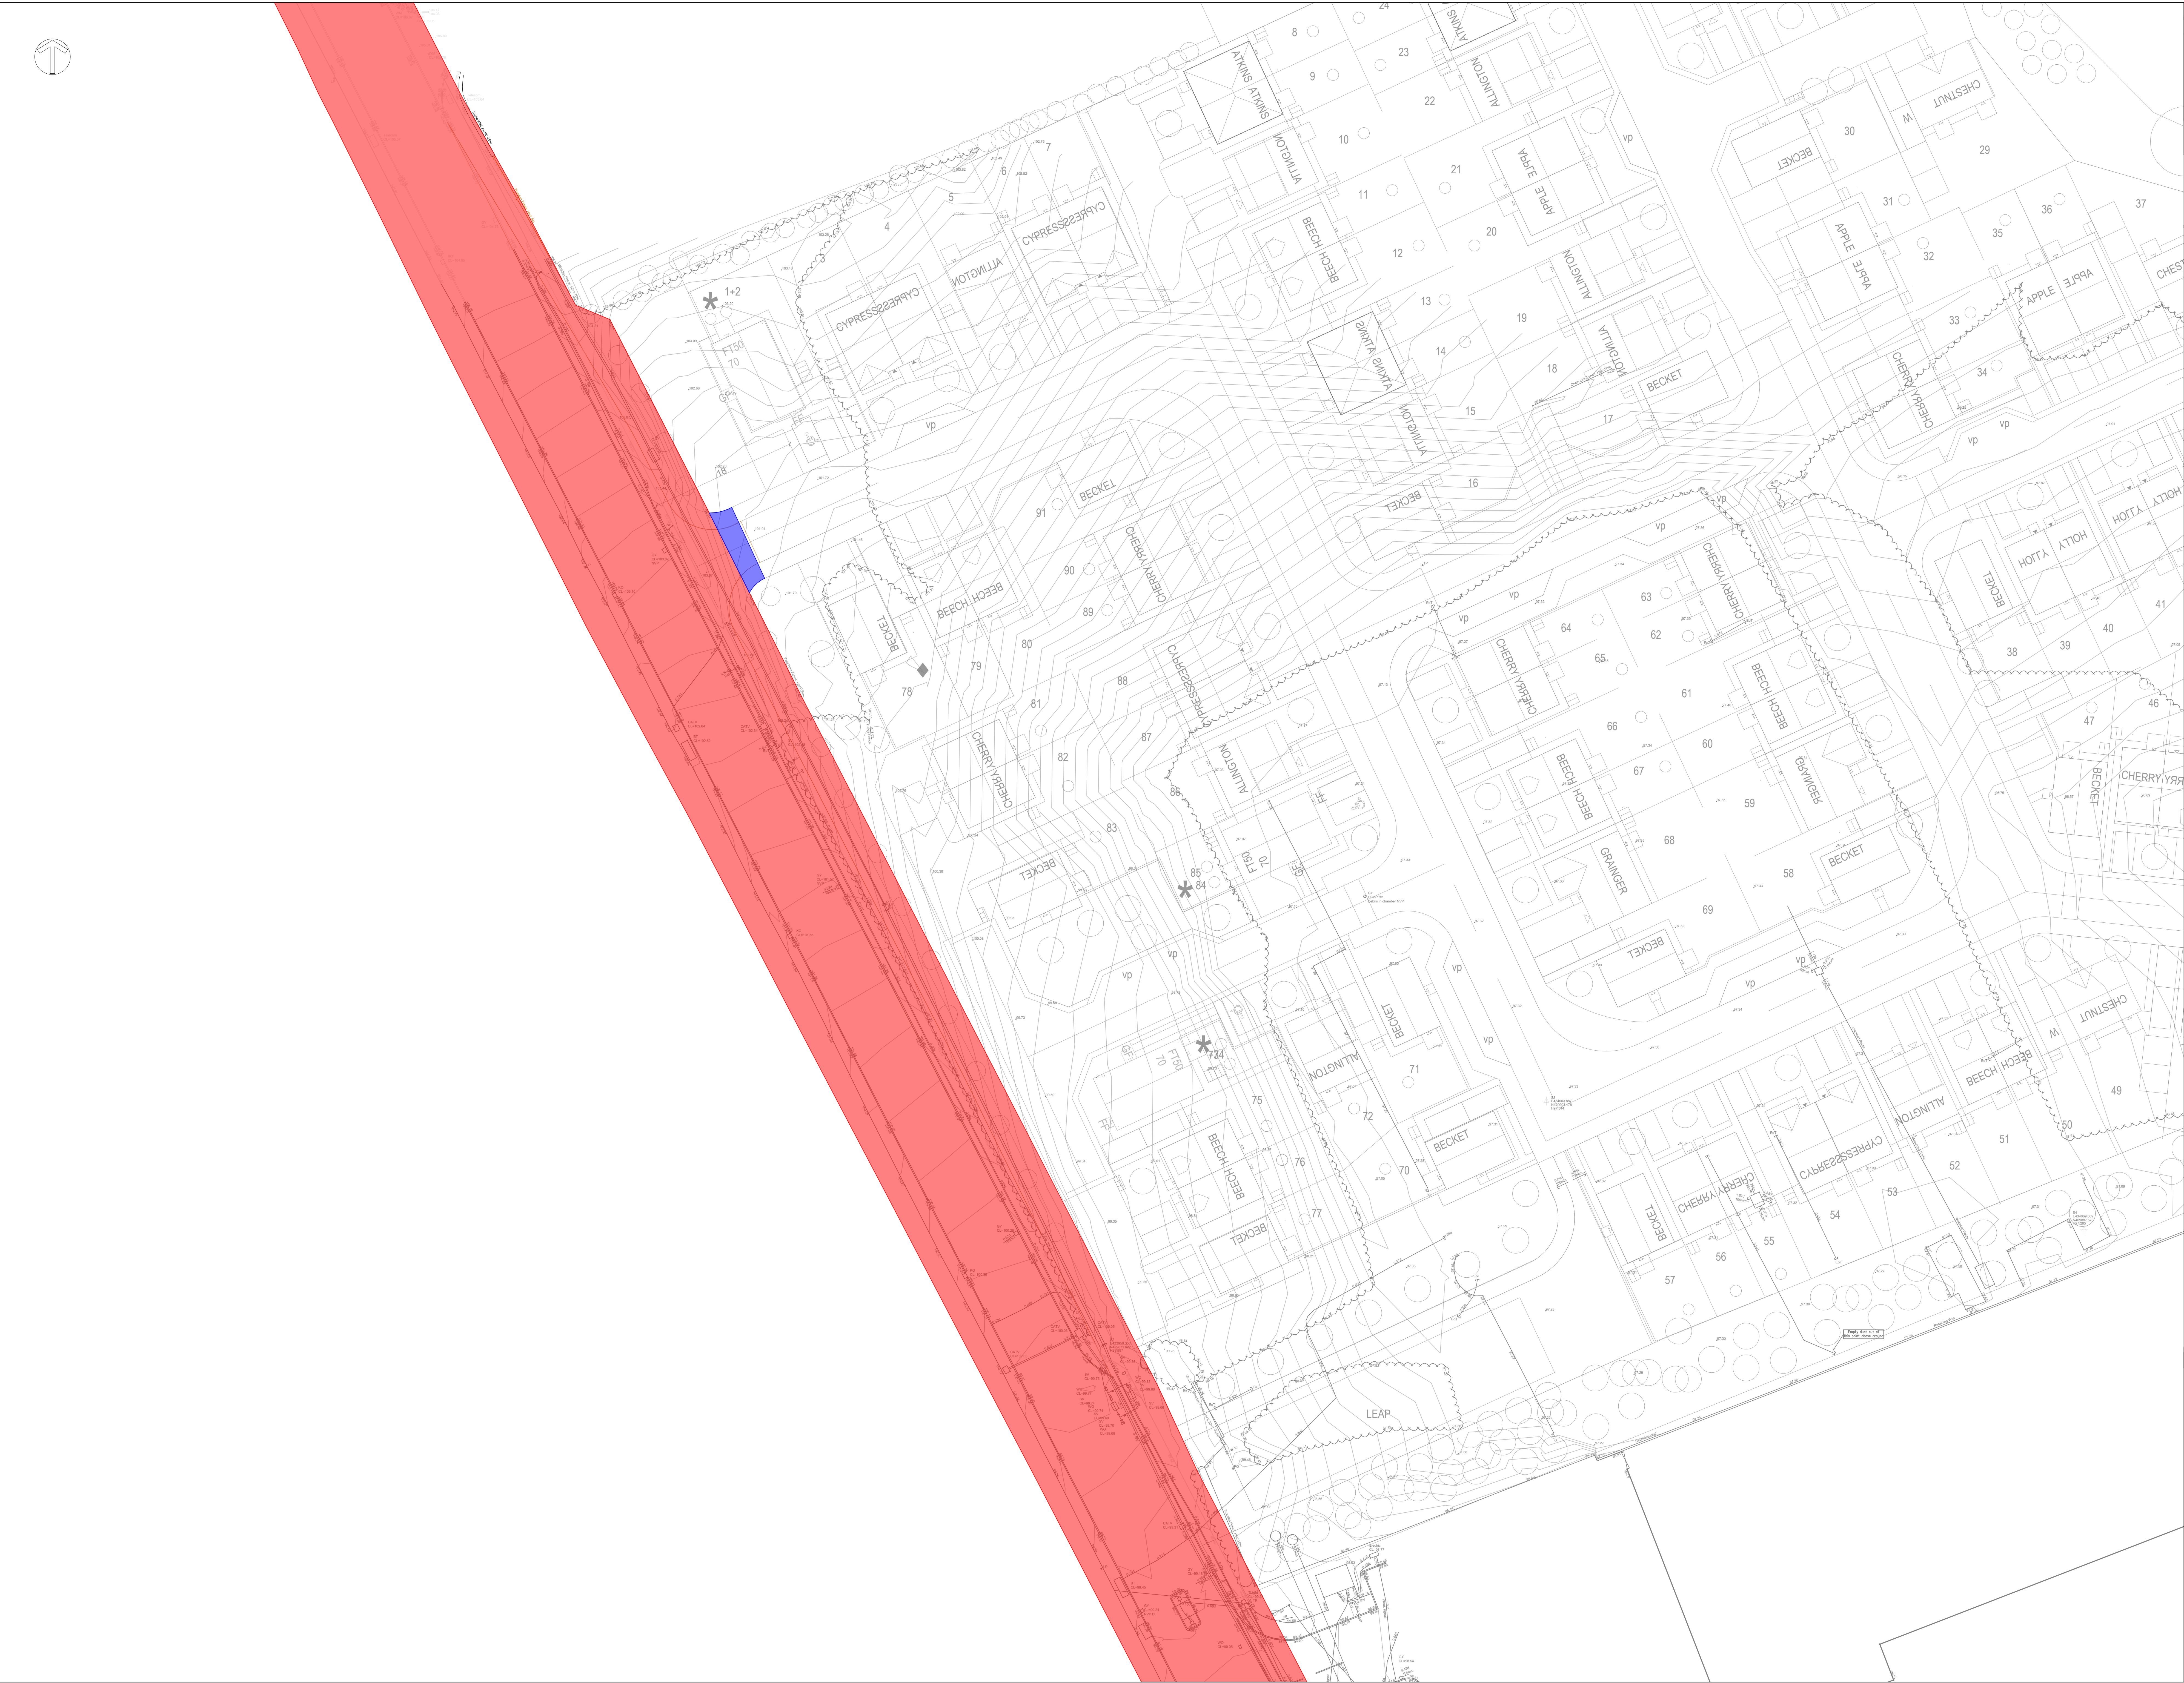

Do Not Scale

Drawing Notes

Drawing & schedule based on the following information:
Architect's drawing/model: VVWM2-PHS-KX-XX-DR-A-07000
Revision: P13
Received: 20.07.2026
Topographic Survey: ZS Surveys - 4830
Received: 15.05.2026

Health, Safety & Environmental Notes

Depicts Low Residual Risk

Depicts Medium Residual Risk

Depicts High Residual Risk

Refer to Designer's Risk Assessment for Control Measures

General Notes:
1. This drawing is to be read in accordance with all other relevant Adept drawings, third party drawings, specifications and other supporting documentation. All given dimensions are as follows:
A. Level, coordinates and chainages in meters.
B. Pipe diameter, trench widths and Manhole details in millimeters.
3. All works adhere to all relevant CDM Regulations, project related CDM Documentation and health & safety Risk Assessments.

Key

Existing Land Dedication

New Land Dedication

23.09.26

Initial issue

BHB

RP

P1

Date

Description

By

Chk

Rev

ADEPT

CIVIL AND STRUCTURAL CONSULTING ENGINEERS

Web: www.adeptcsce.com
Email: info@adeptcsce.com
Tel: 0113 239 4518

Office Address: 2912 Mill, Sunny Bank Mills, Town Street, Farnley, LS28 5UJ

Project

Wakefield Road, Mapplewell - Phase 2

Title

Section 278 Land Dedication Plan

Client

Vistry

Scale @ A0

1:250

Initial author

BHB

Initial checker

RP

Approver

RP

Initial Date

SEP 26

Status

S2

Purpose

Information

Adept Project Number

08.26003

Project Originator/Architect/Structural Engineer

08.26003-ACE-00-ZZ-DR-C-2391

Rev

P1