



2 X HORIZONTAL RIBBED STEEL
WOOD EFFECT RETRACTABLE UP & OVER
DOORS

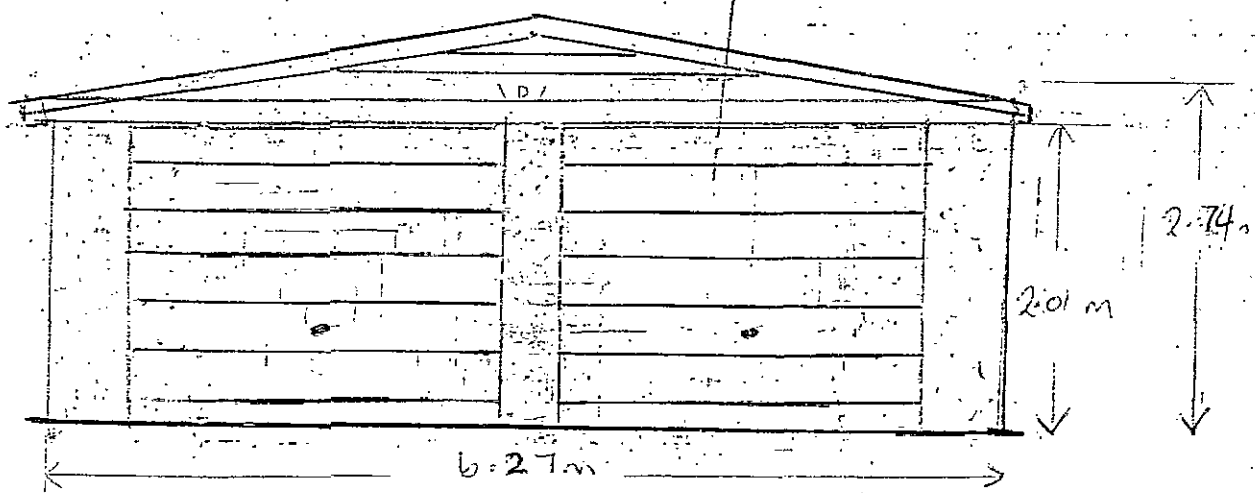


FRONT ELEVATION

CORRUGATED
CEMENT/
FIBRE
ROOFSHEETS

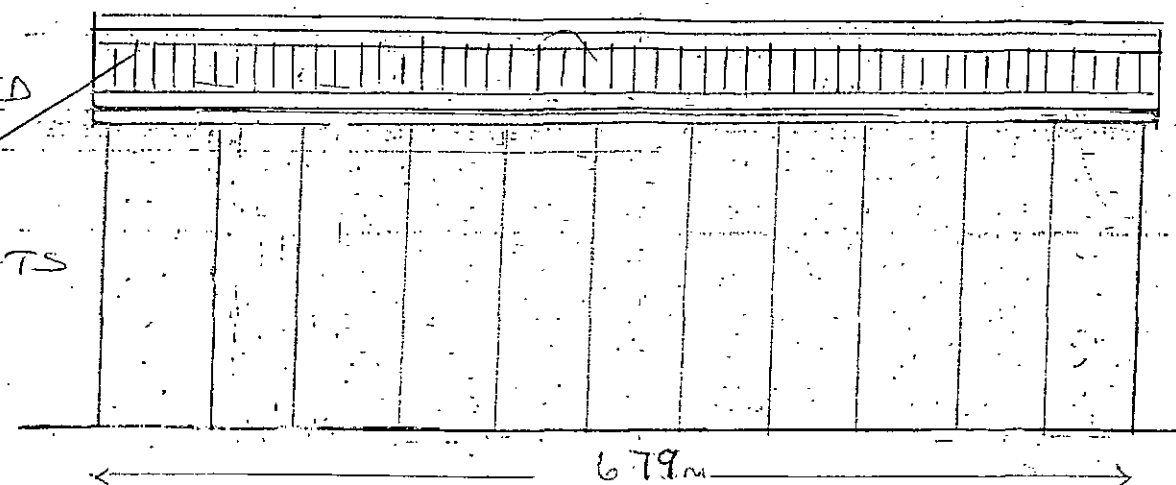

RIGHT ELEVATION


PRE VIBRATED
STEEL REINFORCED
CONCRETE PANELS
WITH AGGREGATE
FINISH (CANTERBURY
SPA)

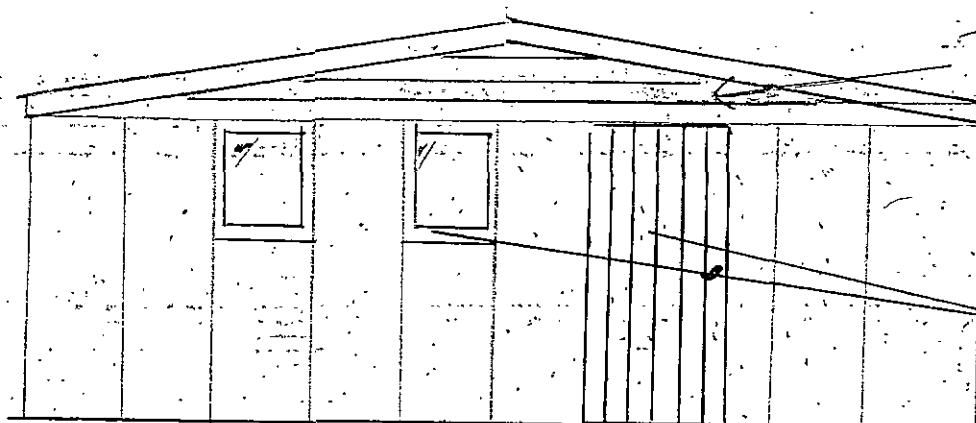

REAR ELEVATION

TIMBER
FASCIA
BOARDS

TIMBER WINDOWS
PERSONAL
DOOR

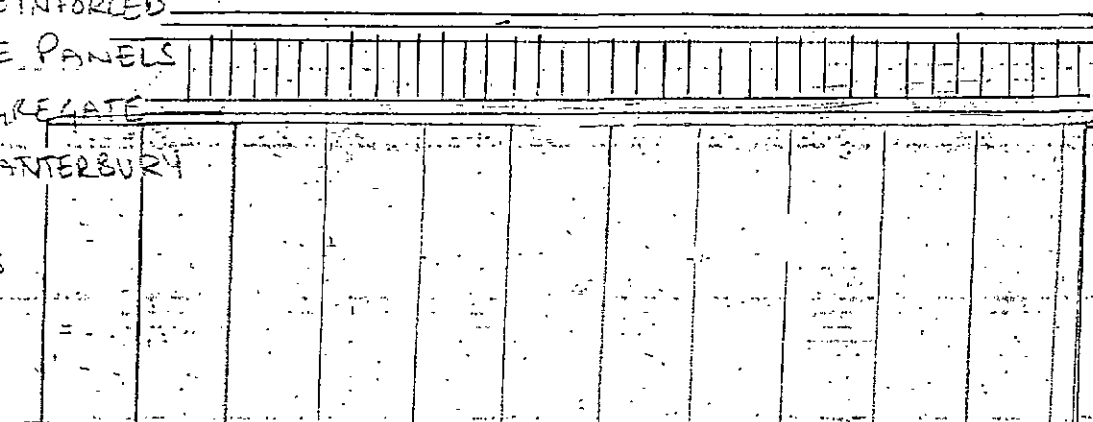

LEFT
ELEVATION

CARSTON
APEX
DOUBLE

MR A DIBB

12 WALKER ROAD

TANKERSLEY S753DB

DIMENSIONS: 6.27m x 6.79m x 2.01

DENCROFT GARAGES LTD
230 BRADFORD ROAD
BATLEY, W. YORKSHIRE
WF17 6JD
TELE: 01924 461996
www.dencroftgarages.co.uk

