


plan view

* no 6 cornwall street Thurnscoe 2019/02/0 *



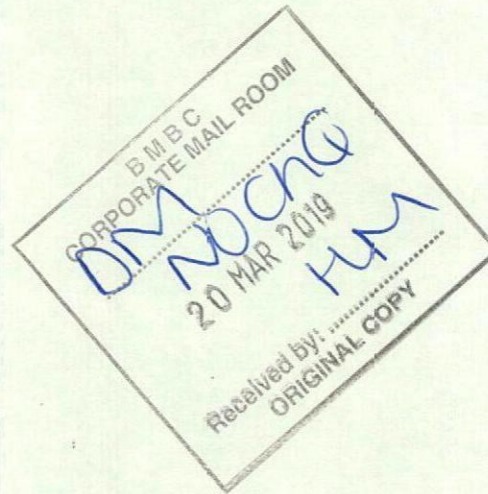


door width to
allow barrow
access.




UPVC frames.

matching tiles

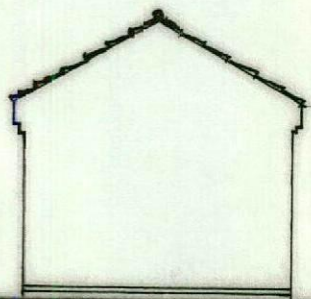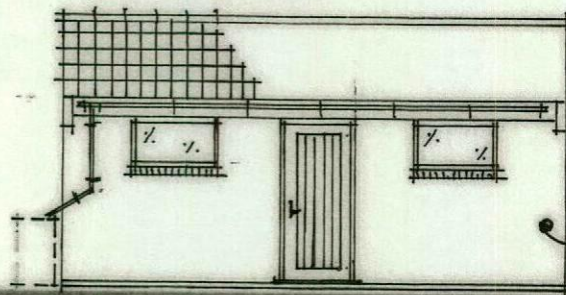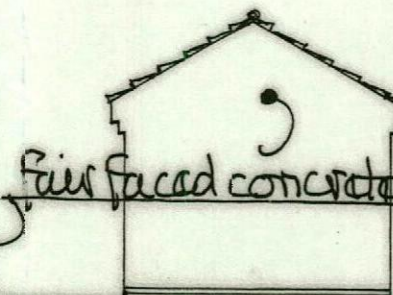

Fair faced concrete blockwork

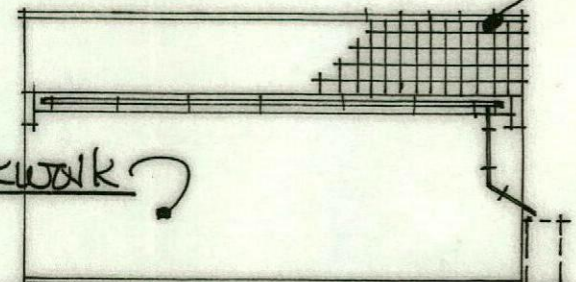

view from no 8.

view from house.

view from no 4.

view from rear boundary.

scale 1:100m.