

CLIENT:



PROJECT TITLE:

Specsavers - Barnsley
14 Queen Street
Barnsley
South Yorkshire
S70 1SJ

REVISION HISTORY:

REV	RA				
DATE	10.10.16				
INITIALS	SB				
CHECKED	SA				
colours shown are purely representative. please match to colour references only !		NOTE: All dimensions are in millimetres u.s.o. and are approximate only.			



Sandfield Close
Moulton Park
Northampton
United Kingdom
NN3 6EU

Tel: +44 (0)1604 790000
Fax: +44 (0)1604 790190
Email: info@hawes.co.uk
Web: www.hawes.co.uk



PROJECT TITLE:

Specsavers - Barnsley


Store Location:

Specsavers - Barnsley
14 Queen Street
Barnsley
South Yorkshire
S70 1SJ


Existing



Existing

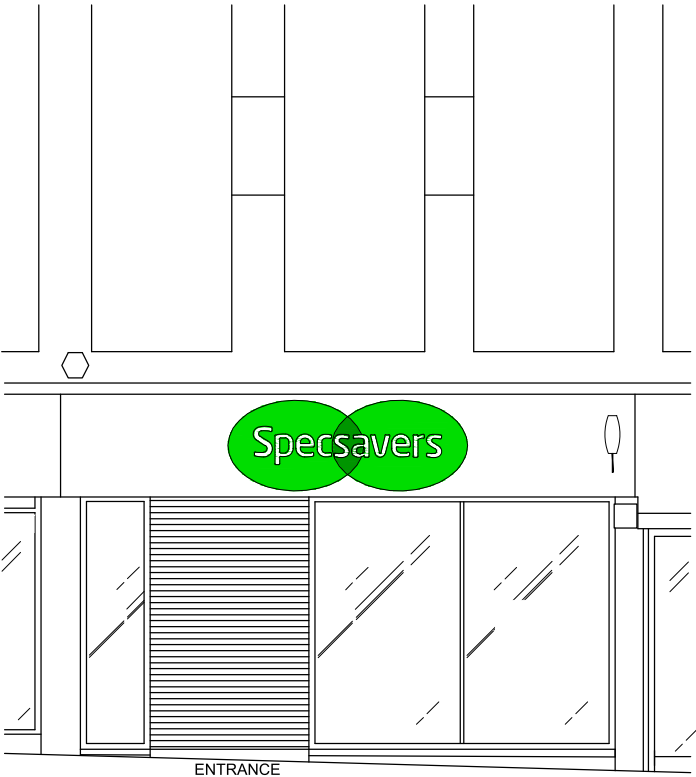

Proposed

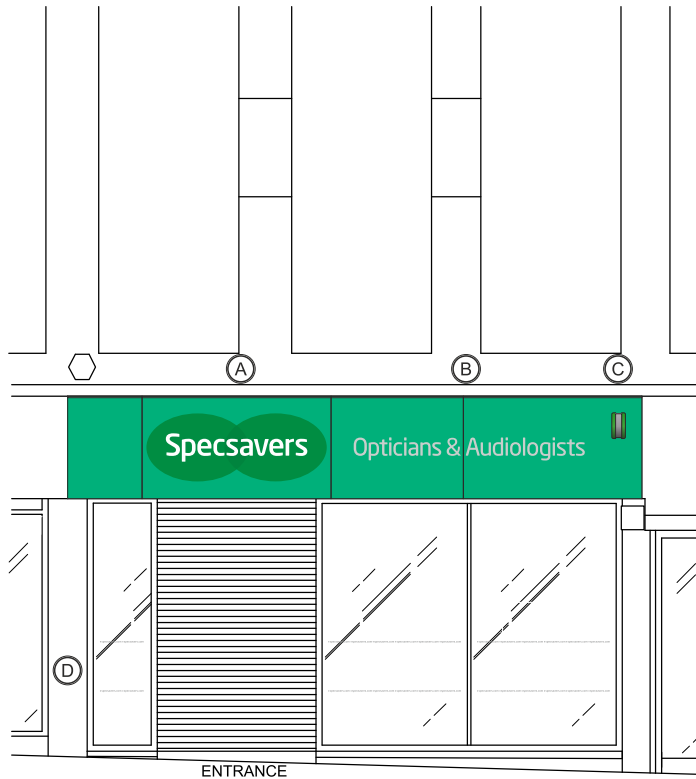

Revision History:

REV	RA		
DATE	10.10.16		
INITIALS	SB		
CHECKED	SA		

UNAPPROVED

Colours shown are purely representative, please match to colour references only !

NOTE:
All dimensions are in millimetres u.s.o. and are approximate only.



PROJECT TITLE:

Specsavers - Barnsley

Store Location:

Specsavers - Barnsley
14 Queen Street
Barnsley
South Yorkshire
S70 1SJ

1

1 off

Fascia

Inclusive of:

1 x POD SIZE D, 1 X DESCRIPTORS TEXT SIZE C

Illumination levels do not exceed - 530 cd/m²

Part Number: SPEXXXXXX-XXXX

POWDER COAT REFERENCE:
LIME MINT GREEN CODE: PD511261SG
WET PAINT REF: PMS 3405c

Revision History:

REV	RA		
DATE	10.10.16		
INITIALS	SB		
CHECKED	SA		



UNAPPROVED

Colours shown are purely representative, please match to colour references only !

NOTE:
All dimensions are in millimetres u.s.o. and are approximate only.

Proposed Fascia

ALL DIMS ARE BACK OF BOX

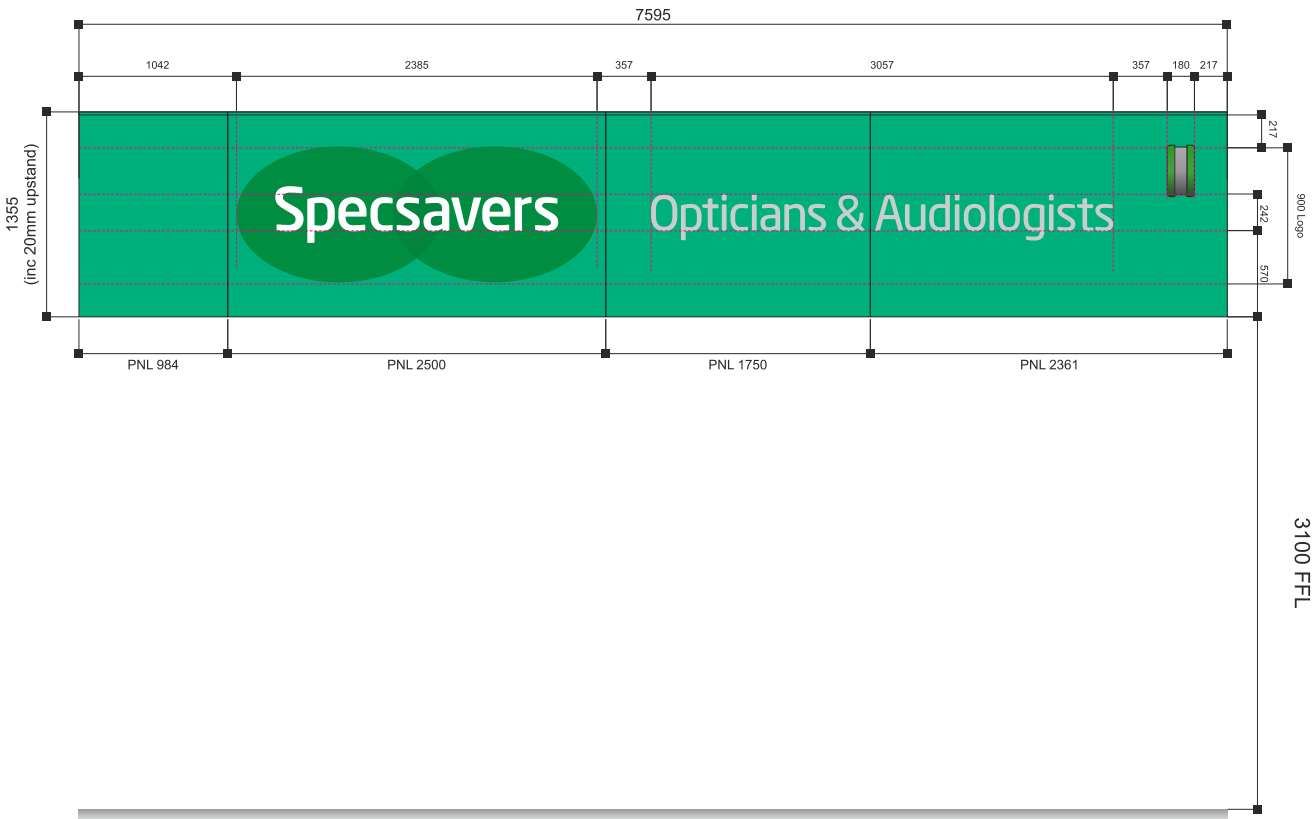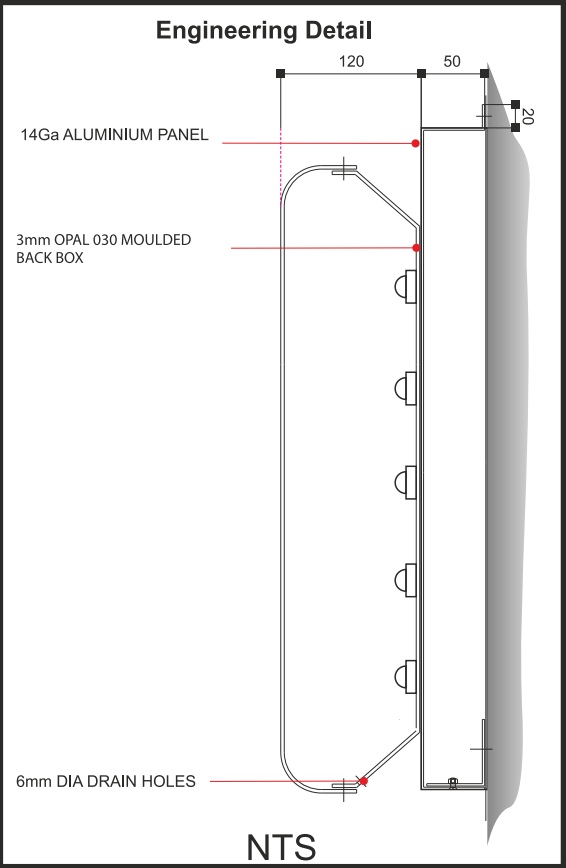

Scale: 1:50@A3



PROJECT TITLE:

Specsavers - Barnsley

Store Location:

Specsavers - Barnsley
14 Queen Street
Barnsley
South Yorkshire
S70 1SJ

A

1 off

Internally Illuminated LED
POD D 2385 x 900mm

3mm Opal 030 Moulded Back Box
Flush Inlaid Text with 3mm Opal 050
Perspex Moulded Logo 3mm Green 6t59 acrylic
with diffuser.

77 Modules: Tridonic - LEDV P550-SEL
CW 12 150 100 68 B - 22176611
34.6 Watts

Converter: LCU 35va 12 Volt

Illumination levels do not exceed - 530 cd/m²

Part Number: SPE420105-0001

Fascia Colour

N/A

Revision History:

REV	RA		
DATE	10.10.16		
INITIALS	SB		
CHECKED	SA		

UNAPPROVED

Colours shown are purely
representative, please match
to colour references only !


NOTE:
All dimensions are in millimetres
u.s.o. and are approximate only.

POD Detail

POD D



Engineering Detail

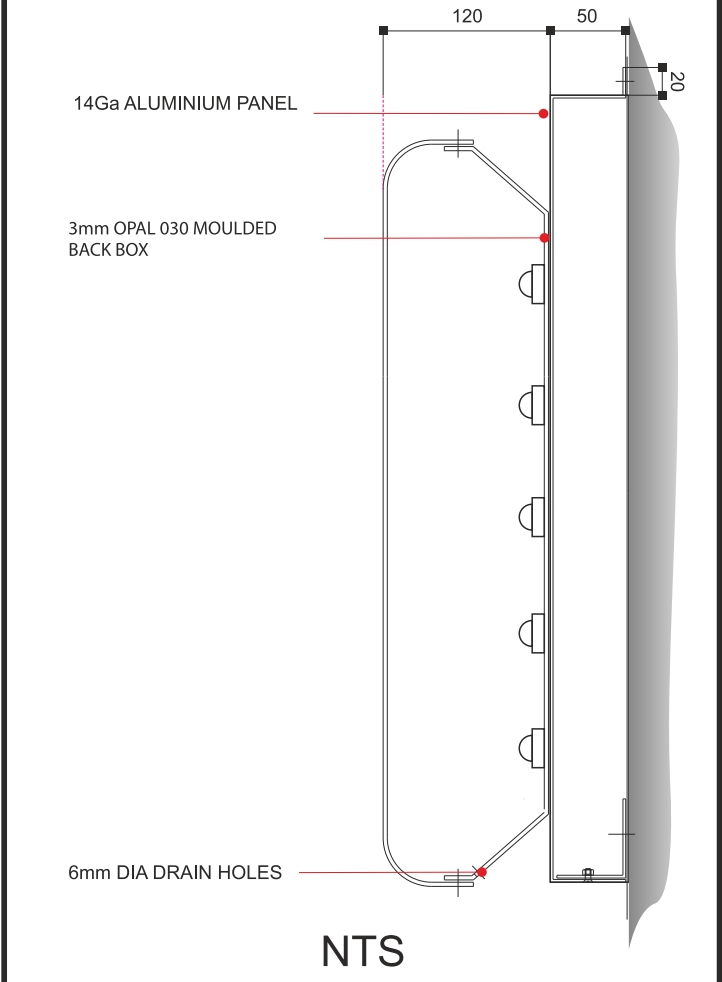

Store Location:

Specsavers - Barnsley
14 Queen Street
Barnsley
South Yorkshire
S70 1SJ

B

1 off

Illuminated Descriptors Text Set C

Text fret cut from fascia -
10mm clear acrylic shoulder cut
(polished edges) pushed through with Lechler
152 2K aluminium faces

Illumination levels do not exceed - 530 cd/m²

Letters Finish

Aluminum Face
Lechler 152 2K satin PCM7339

Revision History:


REV	RA		
DATE	10.10.16		
INITIALS	SB		
CHECKED	SA		

UNAPPROVED

Colours shown are purely
representative. please match
to colour references only !

NOTE:
All dimensions are in millimetres
u.s.o. and are approximate only.

Fascia Descriptors Text Detail

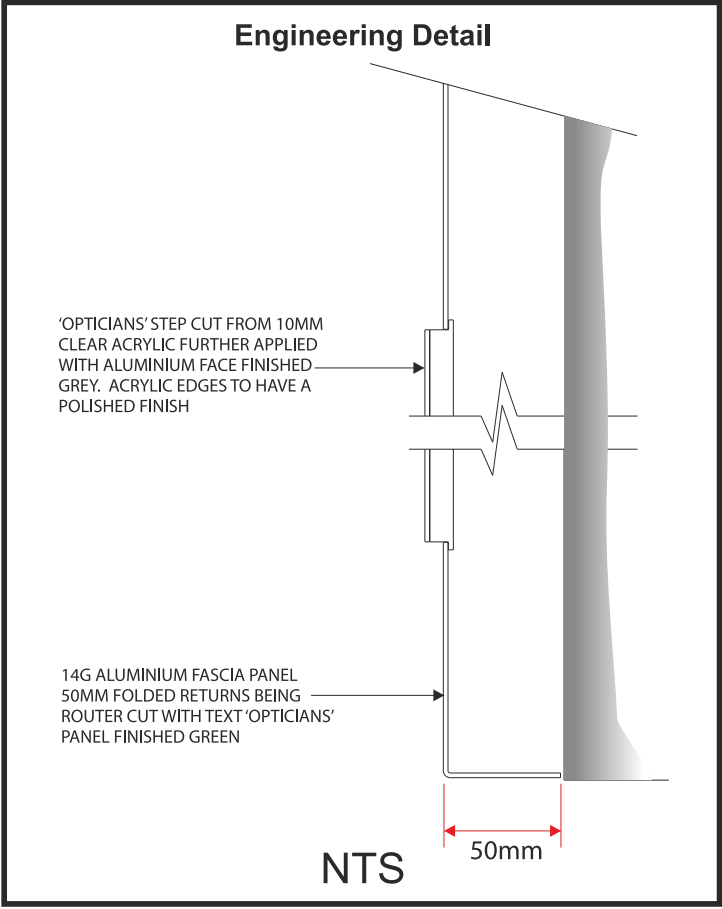

PROJECT TITLE:

Specsavers - Barnsley

Store Location:

Specsavers - Barnsley
14 Queen Street
Barnsley
South Yorkshire
S70 1SJ

©

1 off

Internally Illuminated LED
Projecting Sign 993 x 340mm

Mild steel 6mm wall plate, 1mm fixing bracket,
3mm support tube & 2mm alu support frame
& bracing bracket

3mm opal 030 moulded back box
Flush inlaid text with 3mm opal 050
Perspex moulded logo 3mm green 6t59 acrylic
With diffuser.

29 Modules: Tridonic - LEDV P550-SEL
CW 12 150 100 68 B - 22176611
13.0 Watts

Converter: LCU 35va 12 Volt

Illumination levels do not exceed - 530 cd/m²

Part Number: SPE410032-0001

Revision History:


REV	RA		
DATE	10.10.16		
INITIALS	SB		
CHECKED	SA		

UNAPPROVED

Colours shown are purely
representative, please match
to colour references only !

NOTE:
All dimensions are in millimetres
u.s.o. and are approximate only.

Projection sign detail - using emerald green 6t59 frosted acrylic with diffuser

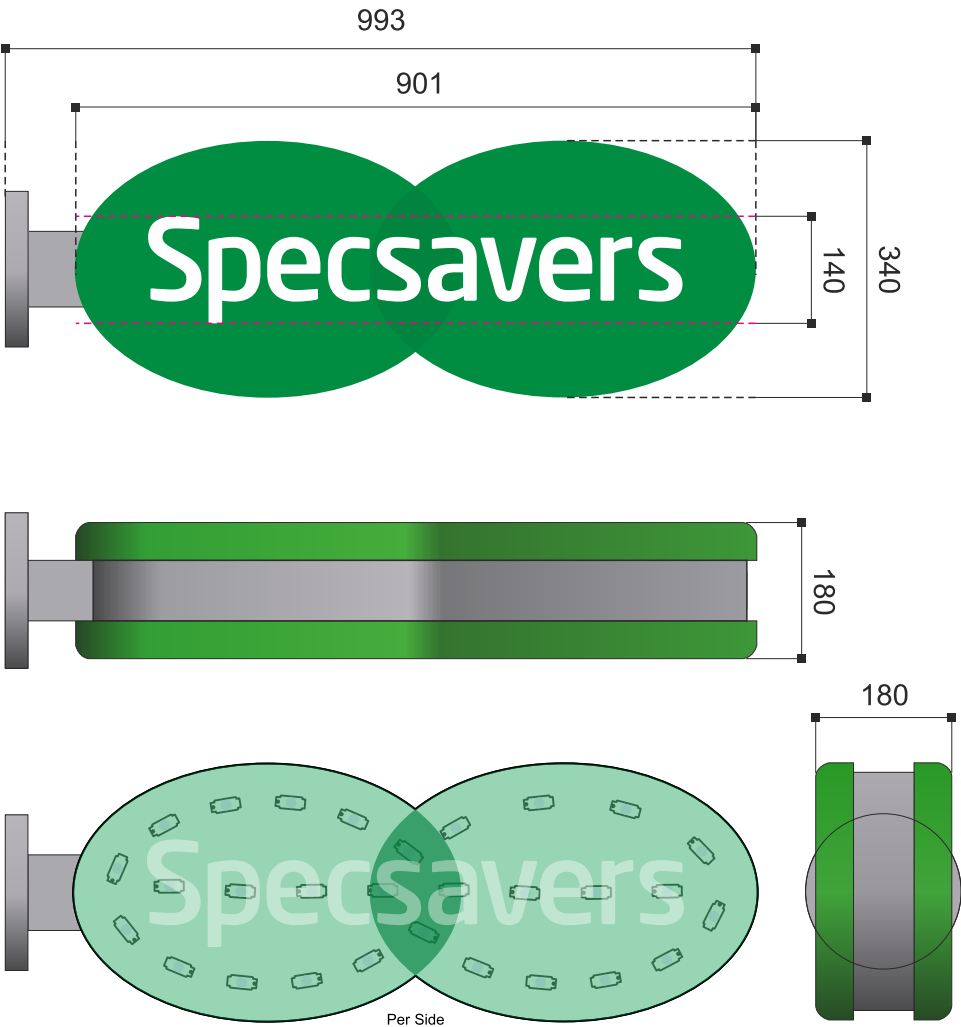

PROJECT TITLE:

Specsavers - Barnsley

Store Location:

Specsavers - Barnsley
14 Queen Street
Barnsley
South Yorkshire
S70 1SJ

Ⓓ

QTY
as required

27mm High Window Vinyl Manifestation

Frosted Effect Applied Vinyl

Applied at 850 & 1500 FFL

1 metre strips
Part Number: SPE690001-0001

2 metre strips
Part Number: SPE690031-0001

Vinyl Finish

Frosted Vinyl Effect

Revision History:

REV	RA		
DATE	10.10.16		
INITIALS	SB		
CHECKED	SA		

UNAPPROVED

Colours shown are purely
representative, please match
to colour references only !

NOTE:
All dimensions are in millimetres
u.s.o. and are approximate only.

Window Manifestation Detail

Vinyl manifestation to be centred across available space.
Complete words e.g. •specsavers.com to be used only, no broken text.

