


Venting can also be carried out by a connection pipe to an upstream inspection chamber.


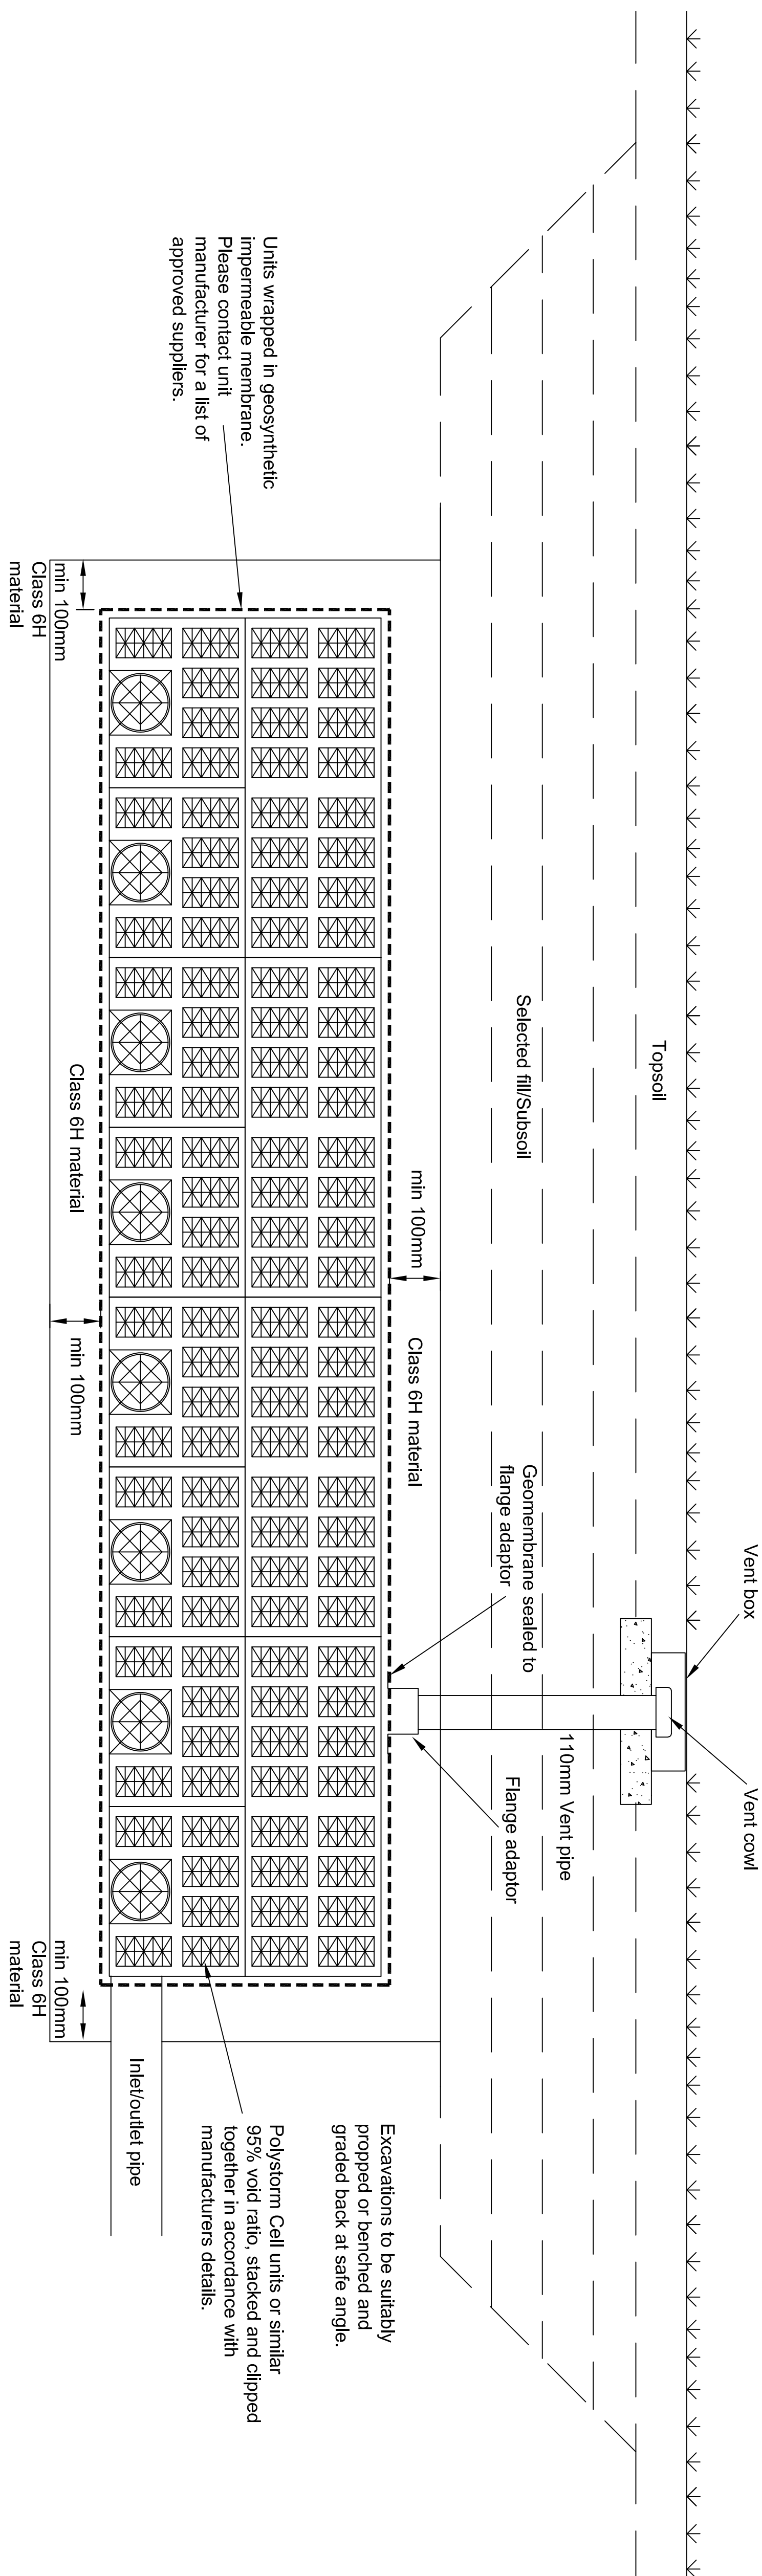


### Typical Cell Unit Attenuation tank

## NOTES

All products to be installed in accordance with manufacturers recommendations and guidelines.

Please refer to drainage design for invert levels and sizes.

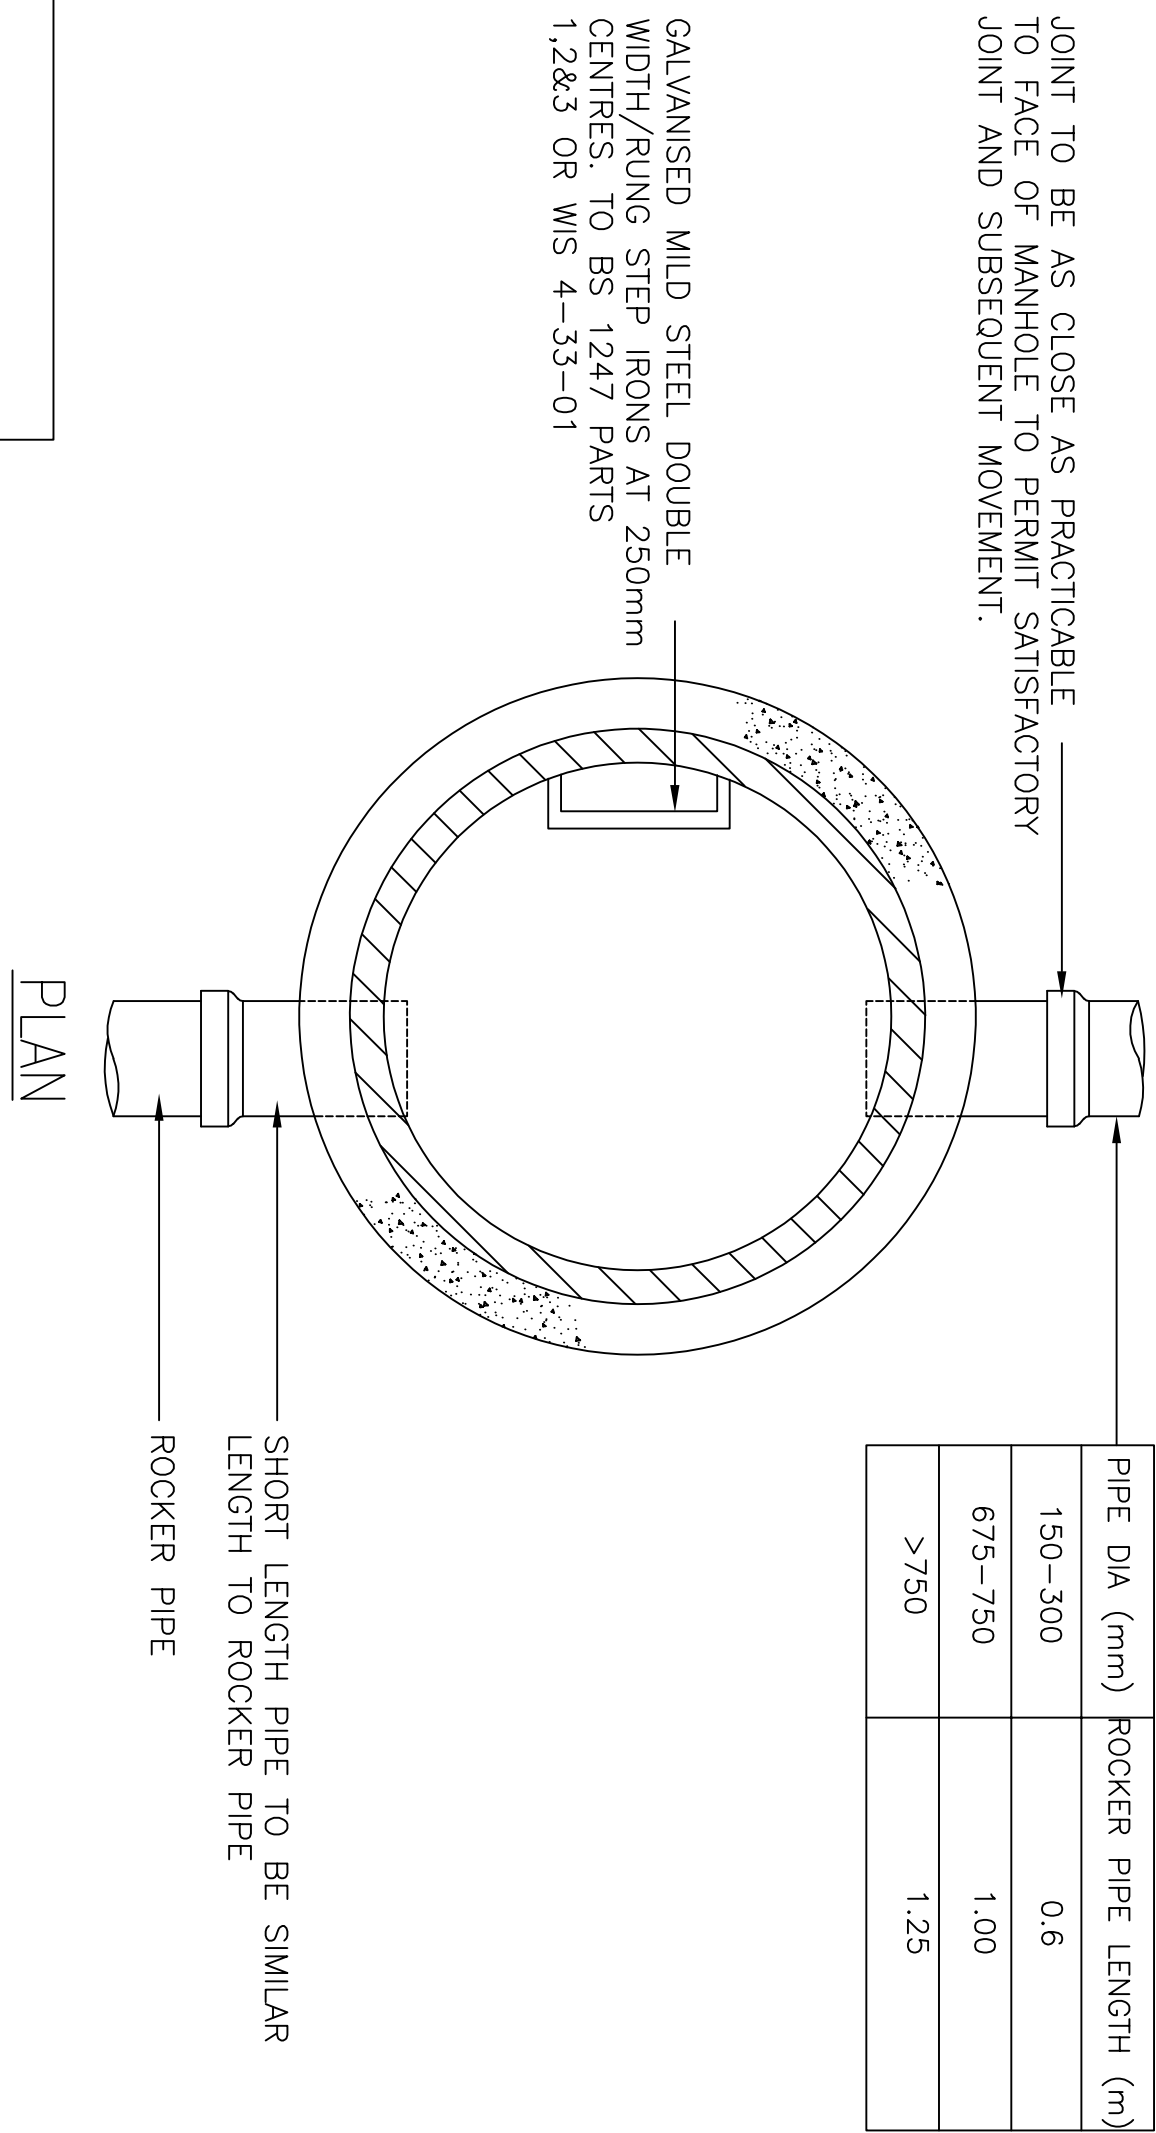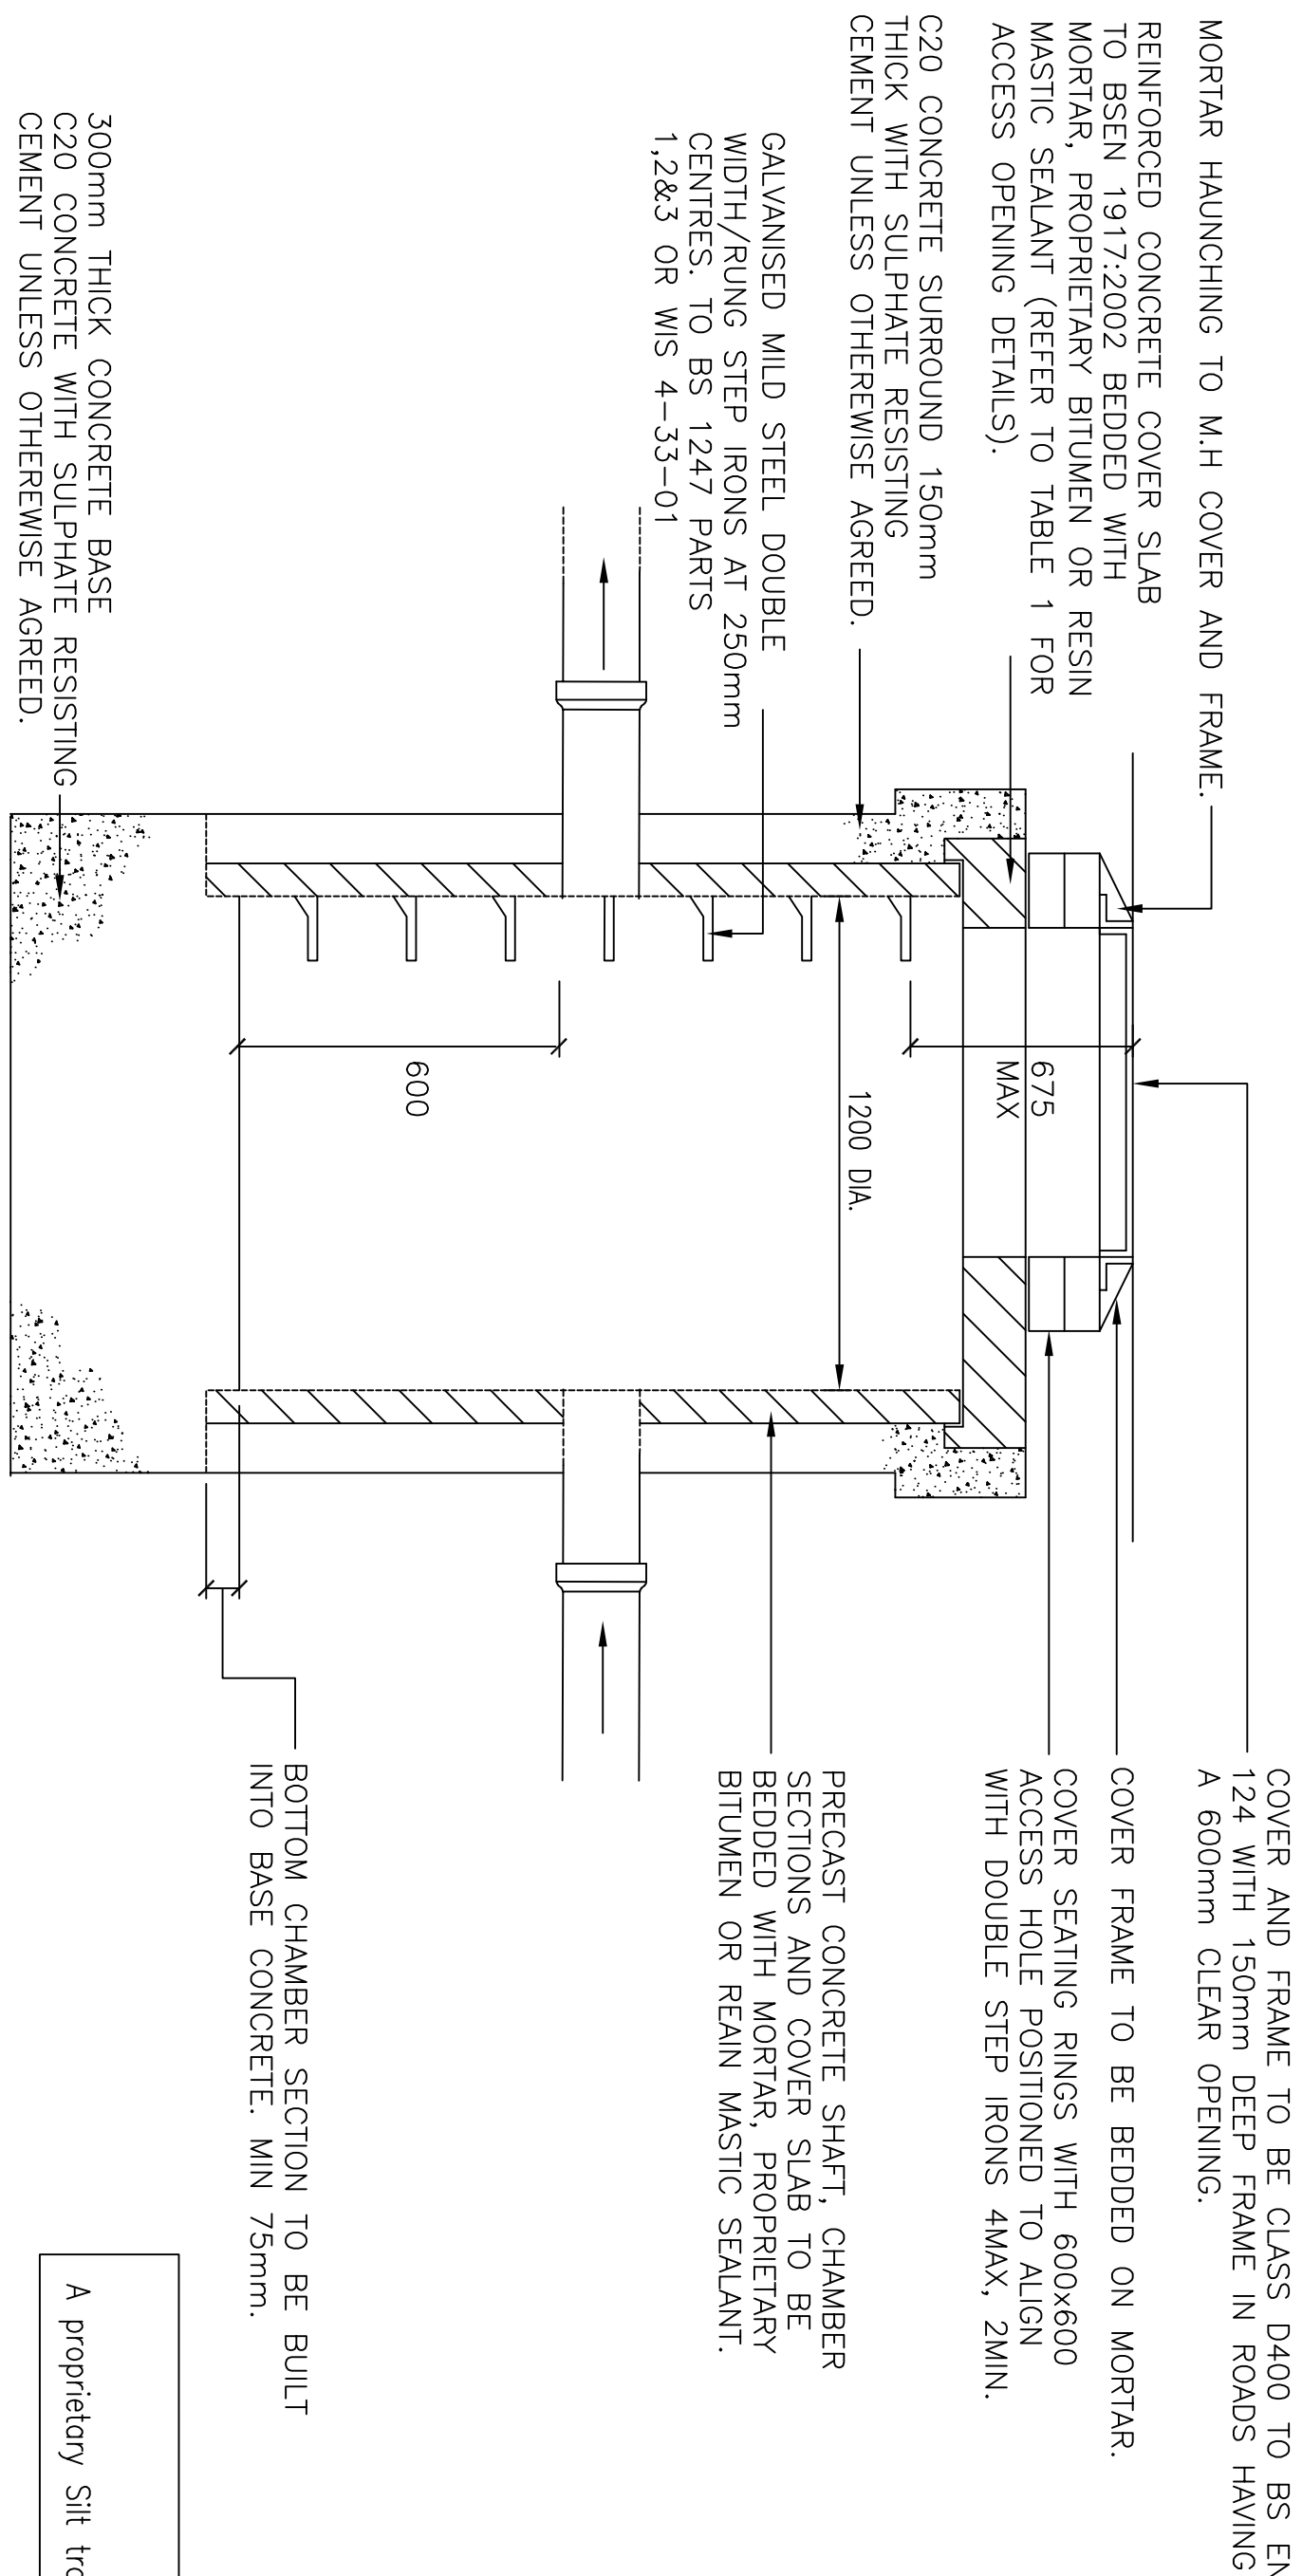

# SILT TRAP

A1

NOTE

A proprietary Silt trap can be used if connections permit

| PIPE DIA (mm) | ROCKER PIPE LENGTH (m) |
|---------------|------------------------|
| 150-300       | 0.6                    |
| 675-750       | 1.00                   |
| >750          | 1.25                   |

| Rev                                                              | Date | Date | Dwg Crk |
|------------------------------------------------------------------|------|------|---------|
| Hoobler Limited                                                  |      |      |         |
| Dorbren House, Cemetery Road<br>Grimehoppe, Barnsley             |      |      |         |
| Cellular attenuation and catchpit<br>Typical details             |      |      |         |
| Dwg No. : STE/19/05/02<br>Date : 18-2-19<br>Scale : Not to scale |      |      |         |
| Copyright © Shaun Toog Engineering                               |      |      |         |