





Existing garden where cabin is to be positioned.

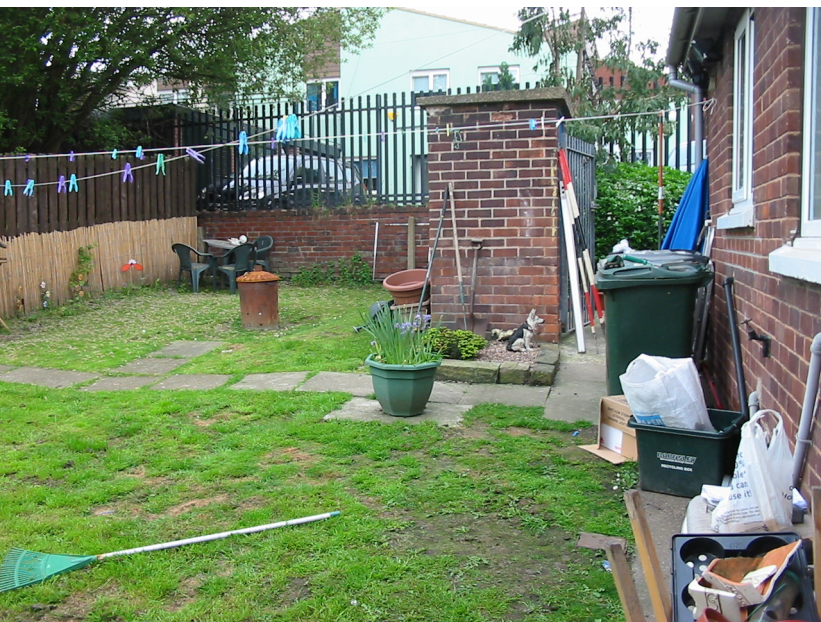

Existing view of rear of bungalow.

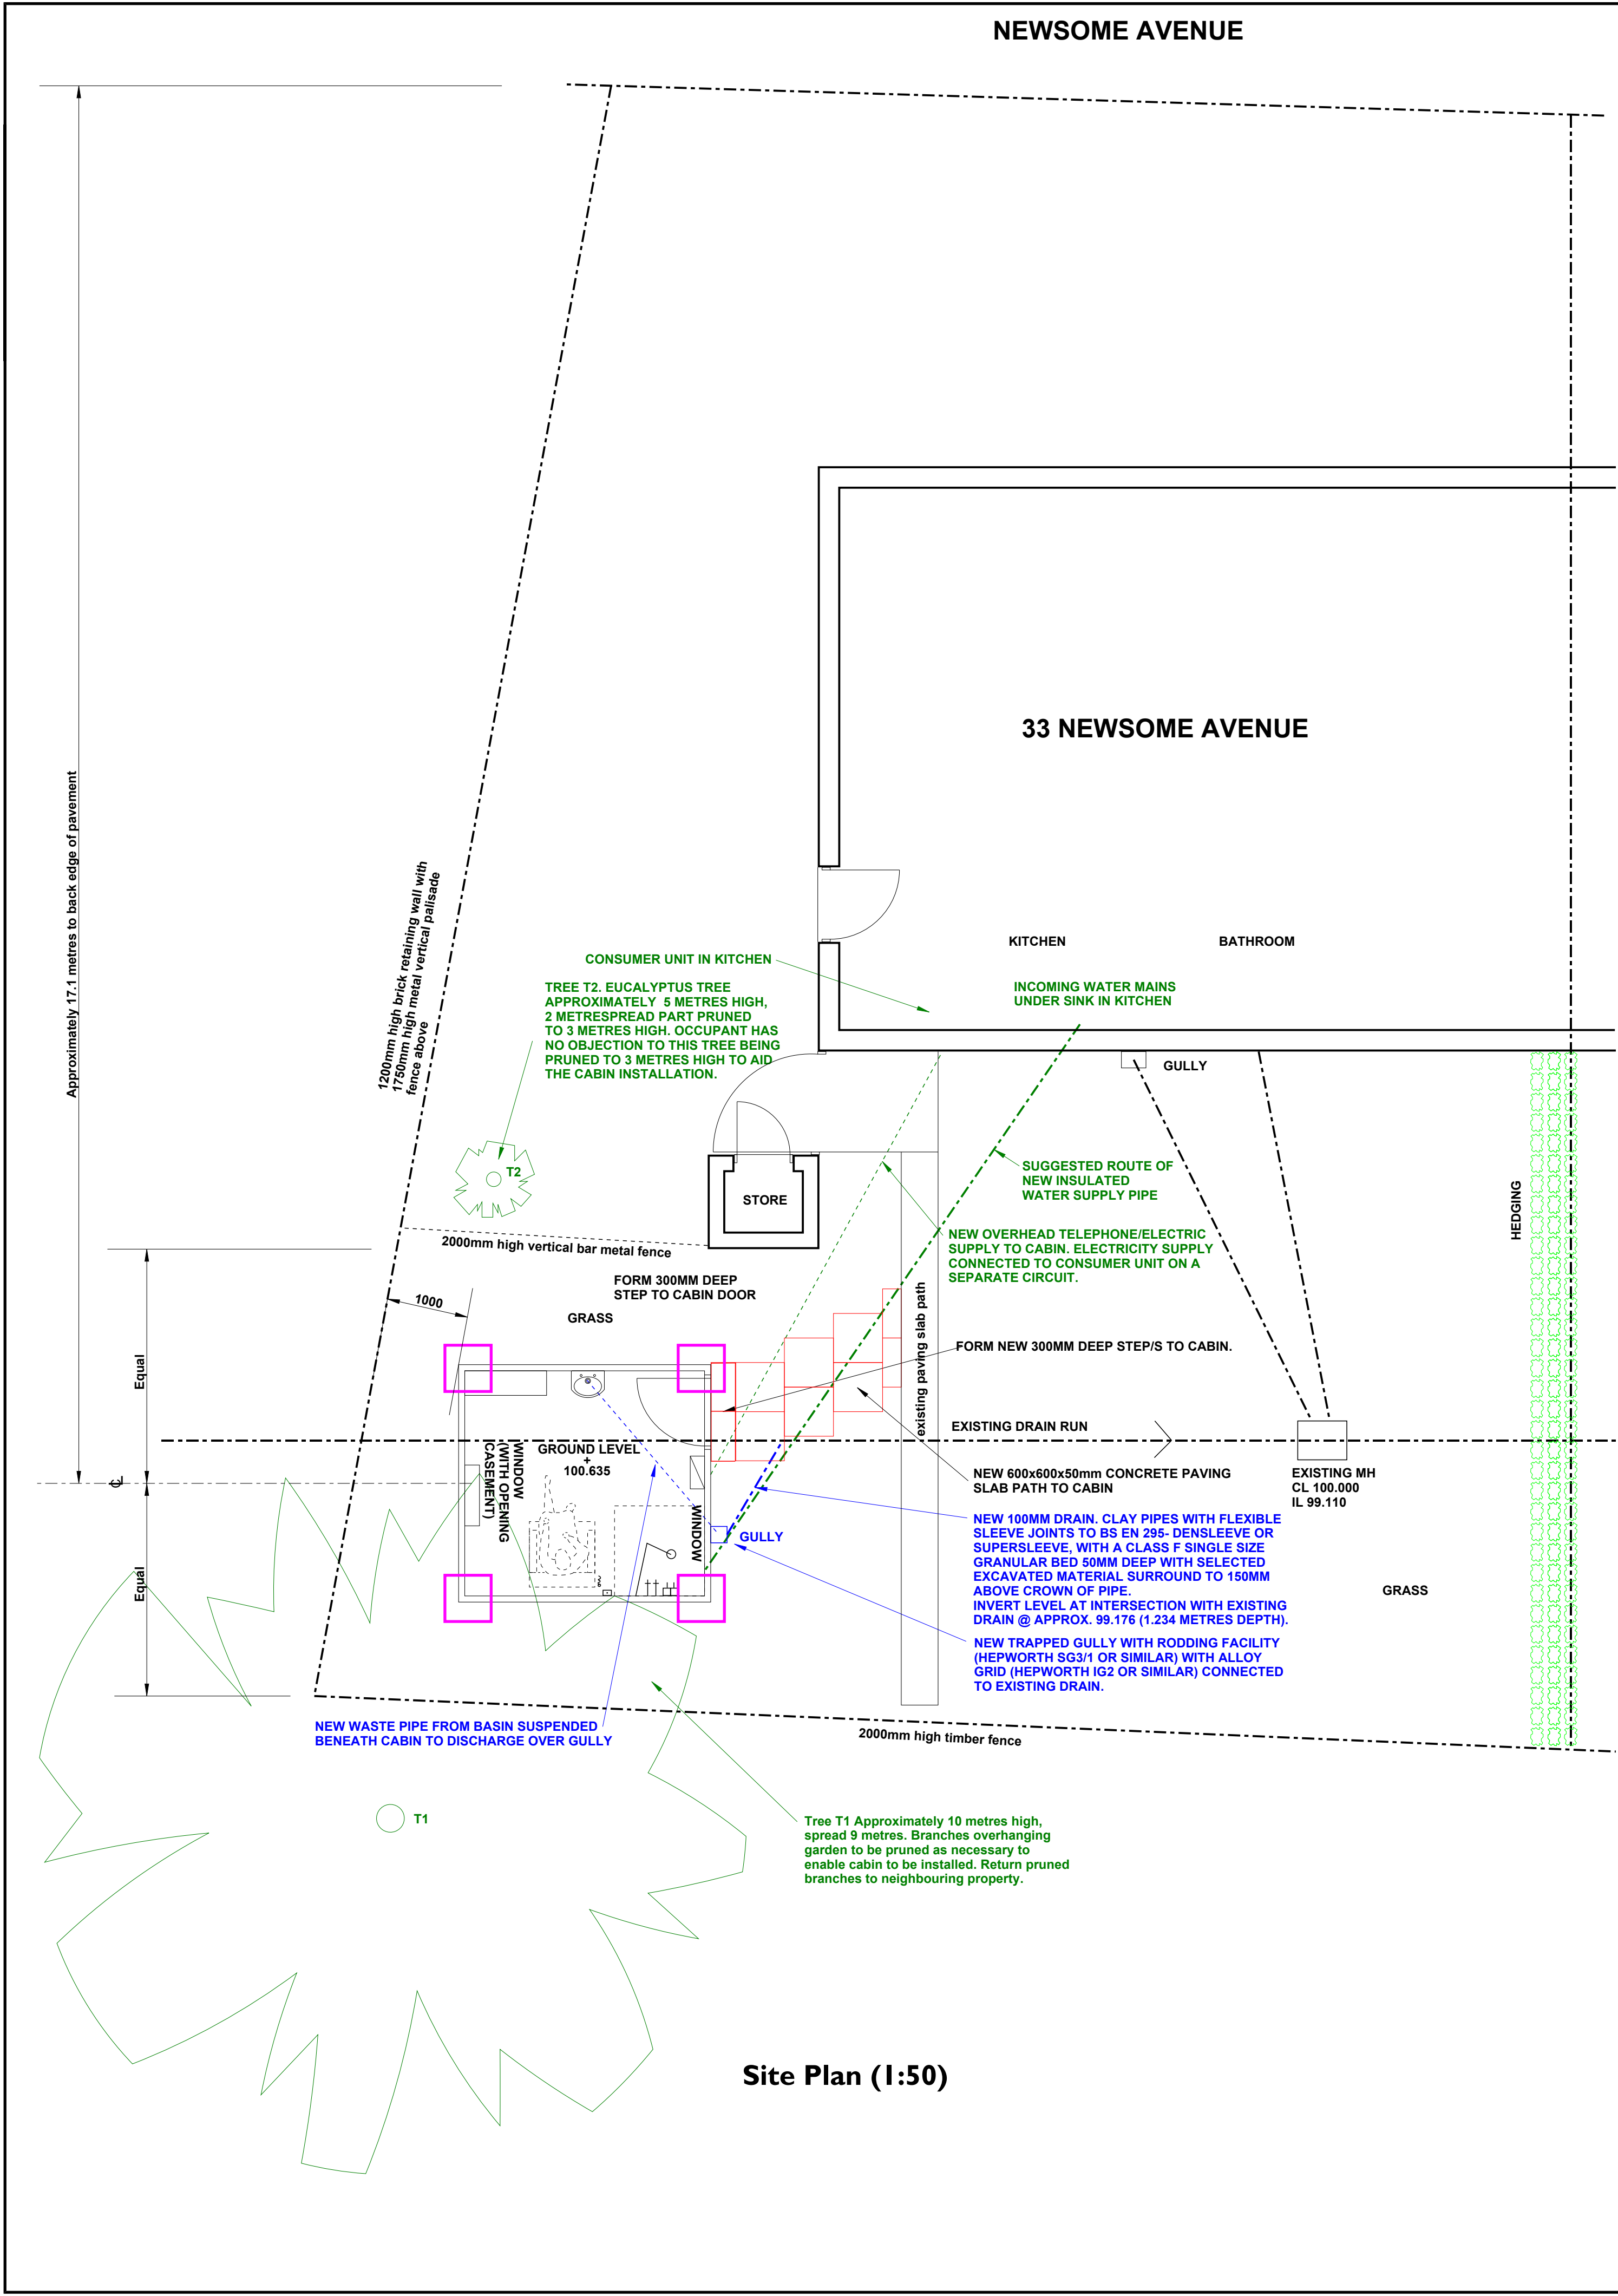

Existing view of front of bungalow (to remain unaltered).



Photo of front of existing cabin to be transferred to this address.

EXISTING CABIN TO BE POSITIONED BY WERNICK HIRE. GROUNDWORKS INCLUDING FOUNDATIONS, DRAINAGE AND WATER SUPPLY TO BE CARRIED OUT BY CONTRACTOR PRIOR TO CABIN ARRIVAL AS NECESSARY.

ALL ELECTRICAL WORK TO COMPLY WITH THE LATEST EDITION OF THE IEE WIRING REGULATIONS AND PART P OF THE BUILDING REGULATIONS


Be aware that the installation of the new drain entails the hazards of making a connection to a live drain run.




Photo of side of existing cabin to be transferred to this address. Opposite side elevation similar.



Photo of rear of existing cabin to be transferred to this address.

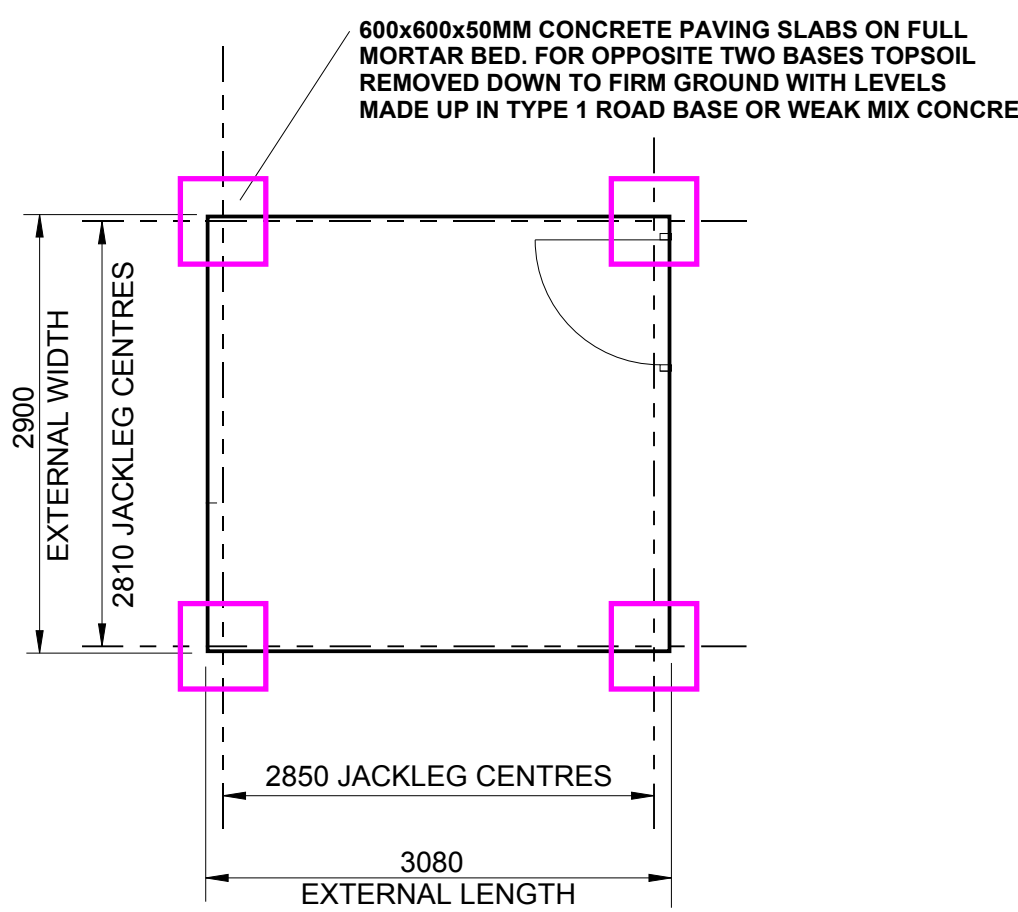


BASES TO CABIN

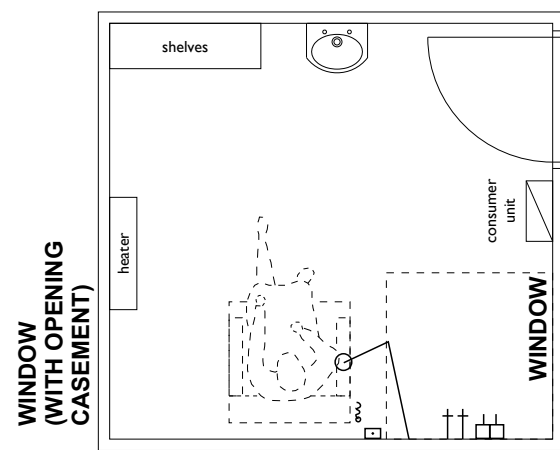

Cabin Layout

- CABIN
- CONTRACTOR TO CHECK AND REPAIR/ REPLACE AS NECESSARY THE FOLLOWING EXISTING ITEMS:
- 3 x 900 x 300mm wide formica faced (all round) shelves on spur adjustable brackets.
 - Telephone jack point (to be connected to existing service in house).
 - 2no. IMI Opella white soft taps with plastic male adaptors and non-return valve fixed 450mm above tray level including plastic valve hose adaptor.
 - 38mm PVC trapped washing machine waste outlet.
 - Hand rinse basin with instantaneous water heater above
 - Anglepoise
 - 2 Kw Electric heater
 - Power sockets
- CONTRACTOR TO PROVIDE AND INSTALL:
- Insulated cold water service to new taps connected to existing supply in bathroom or kitchen.
 - Wireless battery operated alarm point connected to bell in main house.
 - Connect Telephone jack point to existing service.
 - Connect cabin consumer unit up to consumer unit in the house on a separate circuit. Electrical supply to meet current electrical IEE and Building Regulations Part P
- Add frost stat detector to existing electric heater
- Bases to cabin. See detail above.

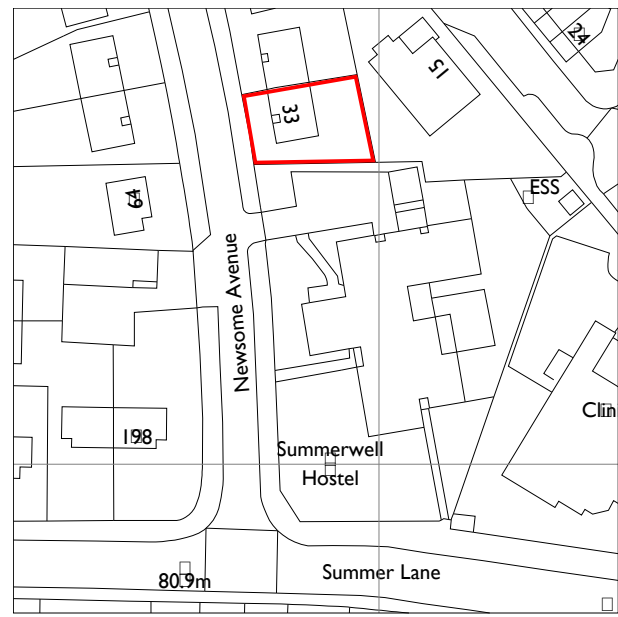

Location Plan (1:1250)

Revision	Description	ph	Drawn	Checked	Date
A	Additional notes added.				27.5.14



T.A.D. Architects
Smithy Wood House,
Smithy Wood Crescent,
Sheffield,
S8 0NU

Tel: 0114 250 9600
Fax: 0114 258 3681
Email: enquiries@tadarchitects.co.uk
www: tadarchitects.co.uk

Project
Home Dialysis Installation

Drawing Title
**Cabin Installation for Mr Dewiss Stocks
33 Newsome Avenue, Wombwell,
Barnsley S73 8QS**

DO NOT SCALE FROM DRAWING			
Scale 1:50 @A1	Date 21/05/14	Drawn PH	Checked -
Drawing Number (2985) 01		Revision A	

CAD Reference: 2985\GDS FILES\STOCKS.apl © T.A.D. Architects