



XREF'S IN THIS DRAWING


NOTE: THIS PLAN IS INDICATIVE ONLY AND SUBJECT TO A FULL BUILDING SURVEY

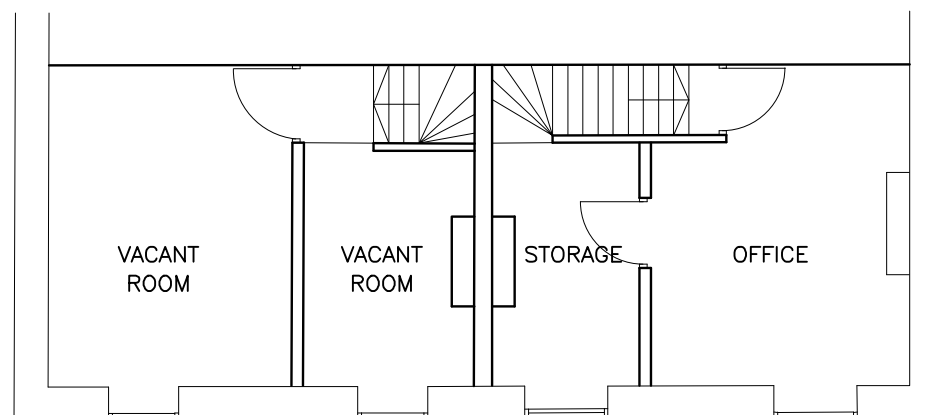

FIRST FLOOR – FFL +3m APPROX.

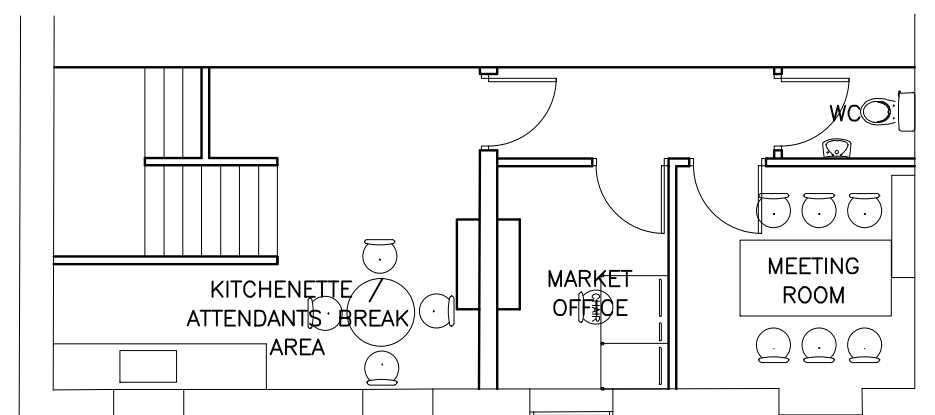

FIRST FLOOR

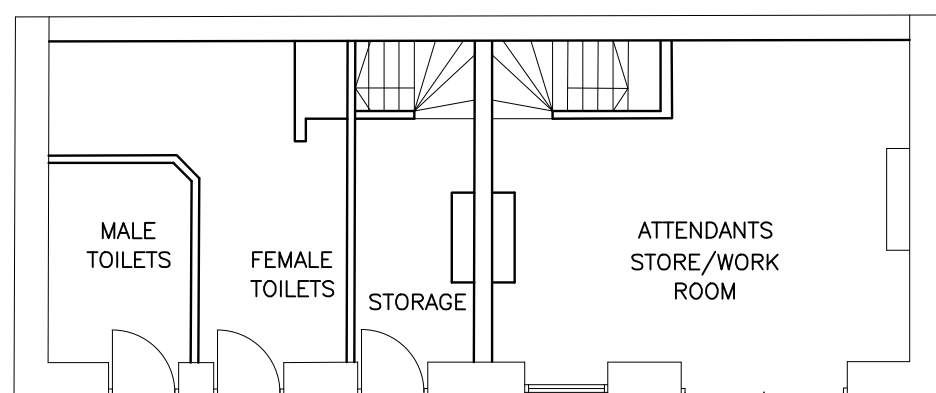


GROUND FLOOR
GIA – 523 sqft (48 sqm)

Existing door removed and replaced with new secure double door.

EXISTING MARKET OFFICE LAYOUT

INTERNAL LAYOUT AMMENDED AND REFURBISHED.

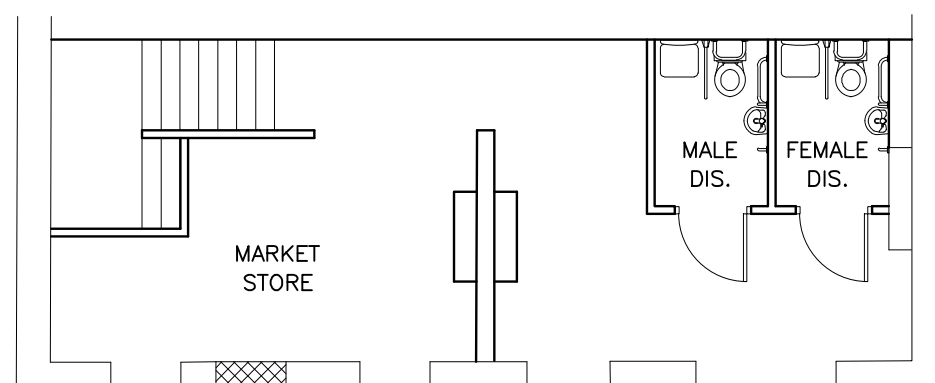

GROUND FLOOR
GIA – 523 sqft (48 sqm)

Existing door removed and replaced with new secure double door.

PROPOSED MARKET OFFICE LAYOUT

No | Date

CLIENT

**DRANSFIELD
PROPERTIES
LIMITED**

PROJECT

**PENISTONE PUBLIC
COVERED SPACE (inc
Occasional Market)**

TITLE

**EXISTING + PROP.
MARKET OFFICE
LAYOUTS**

DRAWING STATUS

FOR PLANNING

DRAWN DC CHECKED

SCALE 1:100 @ A3

DATE DEC '09

CARRWOOD COURT
CARRWOOD ROAD
SHEEPBRIDGE
CHESTERFIELD
S41 9QB
T: 01246 260261
F: 01246 260736
E: enquiries@wcec.co.uk
www.wcec.co.uk



JOB NO.	DRAWING NUMBER	REV
09-128	PL-05	