


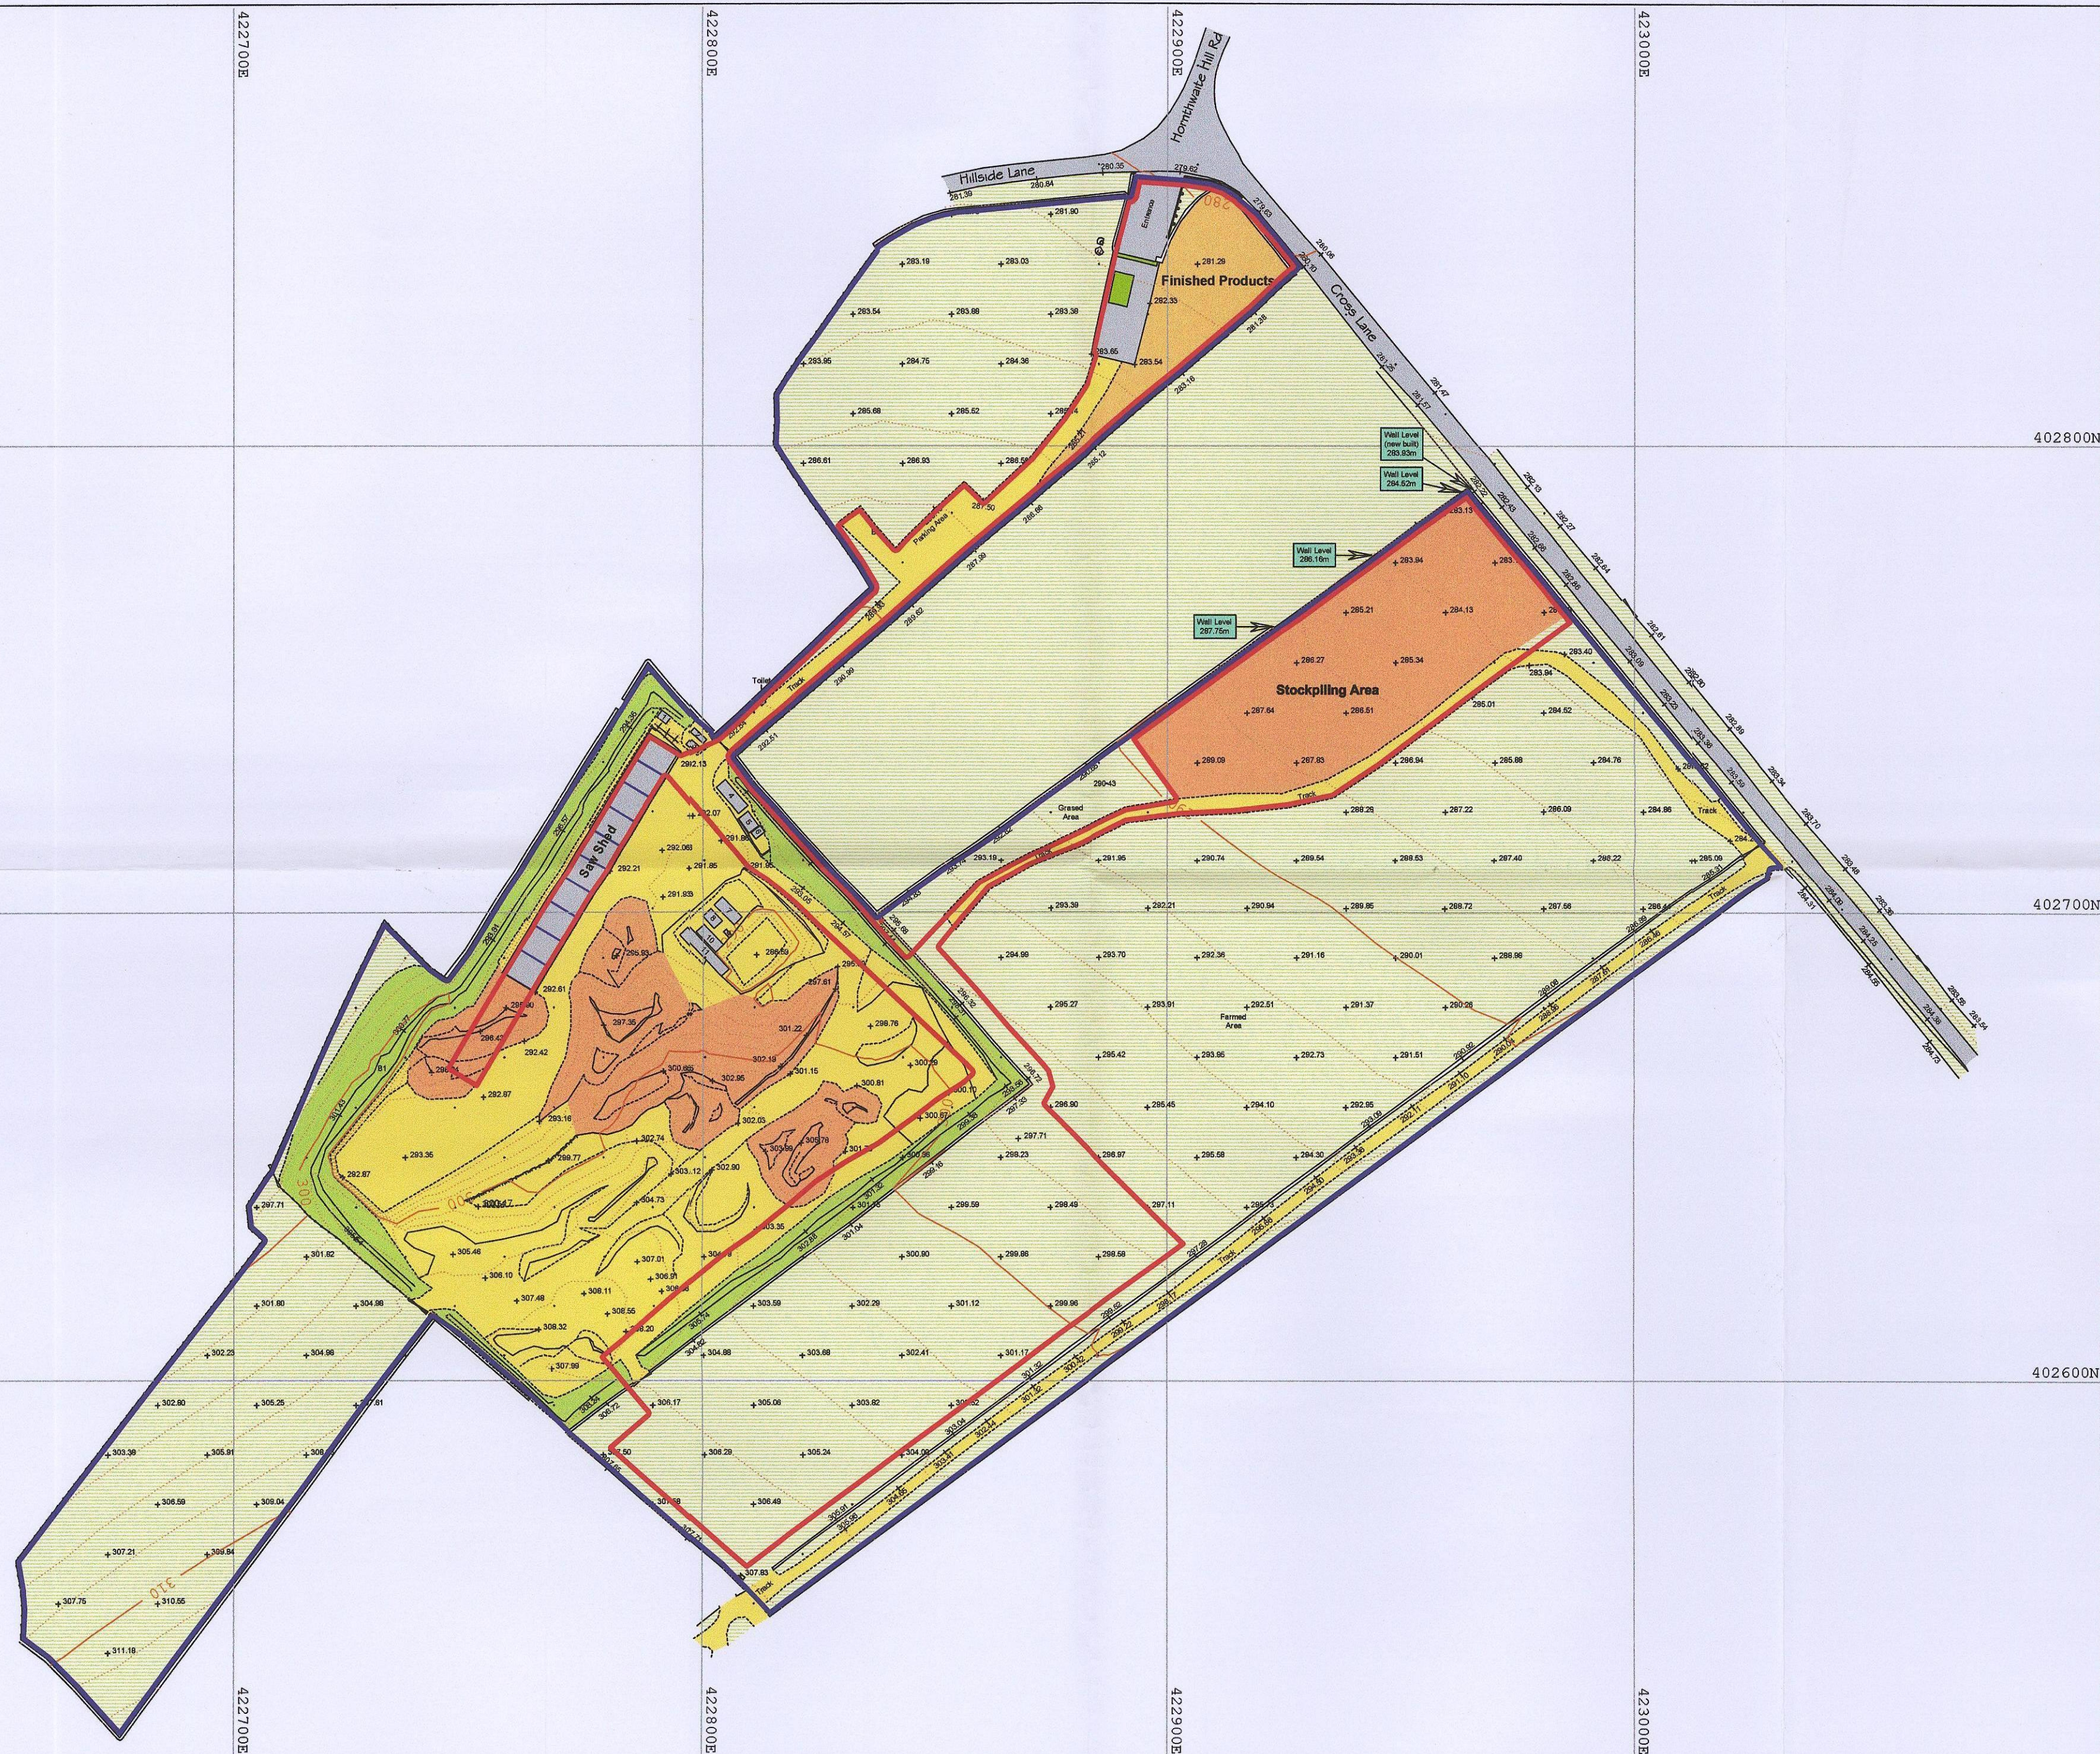

REVISIONS		
Date	Description	By
C 250214	APPLICATION AREA AMENDED	SW
//	//	//
//	//	//
//	//	//

Legend:

- Planning Application Area
- Other Land in Applicants Control
- Exposed Quarry Area
- Stockpiles
- Tracks / Haul Routes
- Grassed Areas
- X Buildings
- Screening Bunds
- Finished Product Storage

NOTES: Non Fixed Buildings/Units

- 1 - Electric Box
- 2 - Generator
- 3 - Fuel Storage Tank
- 4 - Site Office (Portacabin) L-7.3m, W-2.6m, H-2.98m
- 5 - Stores (Portacabin) L-3.82m, W-2.6m, H-2.98m
- 6 - Fuel Storage Tank
- 7 - Portacabin L-6m, W-2.5m, H-2.98m
- 8 - Portacabin L-3.6m, W-2.4m, H-2.98m
- 9 - Generator
- 10 - Portacabin L-6m, W-2.3m, H-2.98m
- 11 - Portacabin L-12.15m, W-2.3m, H-2.98m

LINEAR SURVEYS LIMITED

LINEAR SURVEYS LIMITED
18 Radulf Gardens
Liversedge
West Yorkshire
WF15 6AT
Tel - 01274 878338
Mob - 07854434452
e-mail - linear-surveys@gmail.com

Client
RJH (Yorkshire) Ltd

Job Title
Hillside Quarry

Project Title

Scale	Date	Drawn by	Surveyed
1:1000	Feb 2014	PR	PR

Dwg. title
Topographical survey 30th July 2013

DWG No.	Rev.
RJH/HQ/AUG2013-03	C

PLOT SIZE: A2. PLOT SCALE: 1:1000