


01
013

TYPICAL WHIP PLANTING DETAIL


- 1
- Whip or Transplant notch planted into existing soil
- 2
- Green-Tech; Treebio spiral Guard 600x68mm; Green tint; Biodegradable
- 3
- 900mm Cane
- 4
- Green-Tech; Eco-matt Plus; 500x500mm; Biodegradable
- 5
- Green-Tech; Treebio spiral Guard 600x68mm; Green tint; Biodegradable
- 6
- Topsoil; Min Depth: 300mm for Woodland areas; to BS3882: 2015

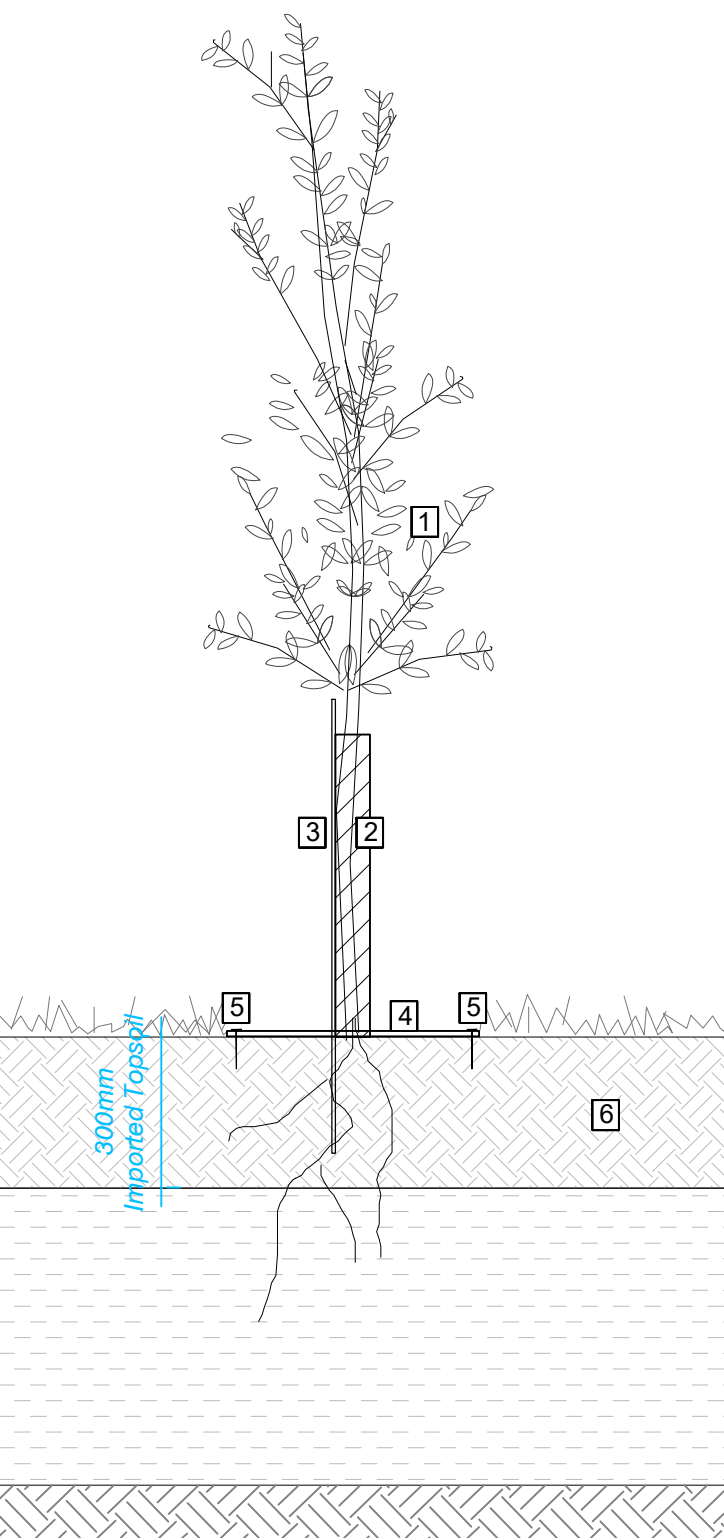

02
013

TYPICAL WHIP PLANTING DETAIL


- 1
- Whip or Transplant notch planted into existing soil
- 2
- Green-Tech Tubex Standard Shelter; 105x75mm
- 3
- Treated Timber Stake; 900x25mm
- 4
- Green-Tech; Black woven Polypropylene Mulch Mat; Biodegradable
- 5
- Green-Tech; 150mm Mulch mat pegs
- 6
- Topsoil; Min Depth: 300mm for Woodland areas; to BS3882: 2015

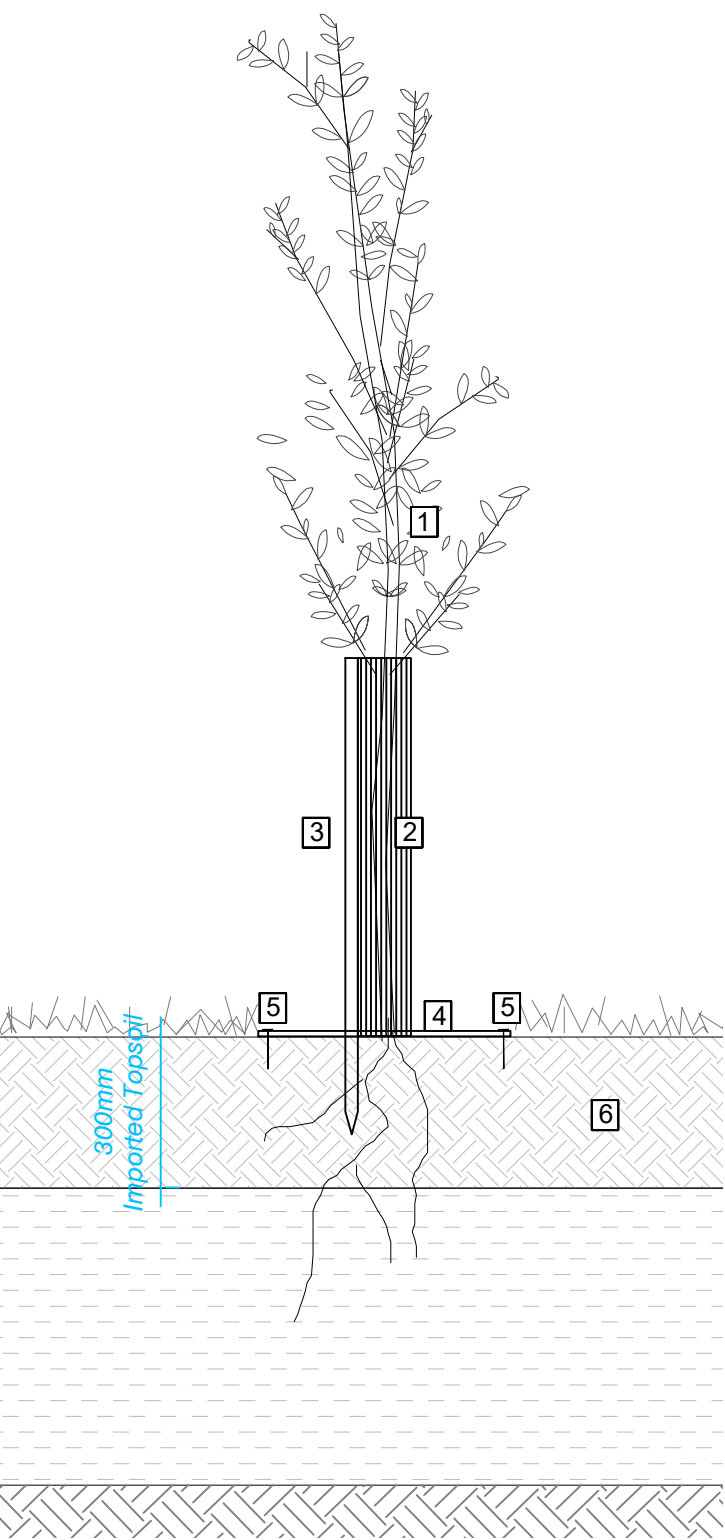

03
013

TYPICAL WHIP PLANTING DETAIL

- 1
- Whip or Transplant notch planted into existing soil
- 2
- Green-Tech; Clear Spiral Guard; 600x38mm
- 3
- 900mm Cane
- 4
- Green-Tech; Black woven Polypropylene Mulch Mat; Biodegradable
- 5
- Green-Tech; 150mm Mulch mat pegs
- 6
- Topsoil; Min Depth: 300mm for Woodland areas; to BS3882: 2015

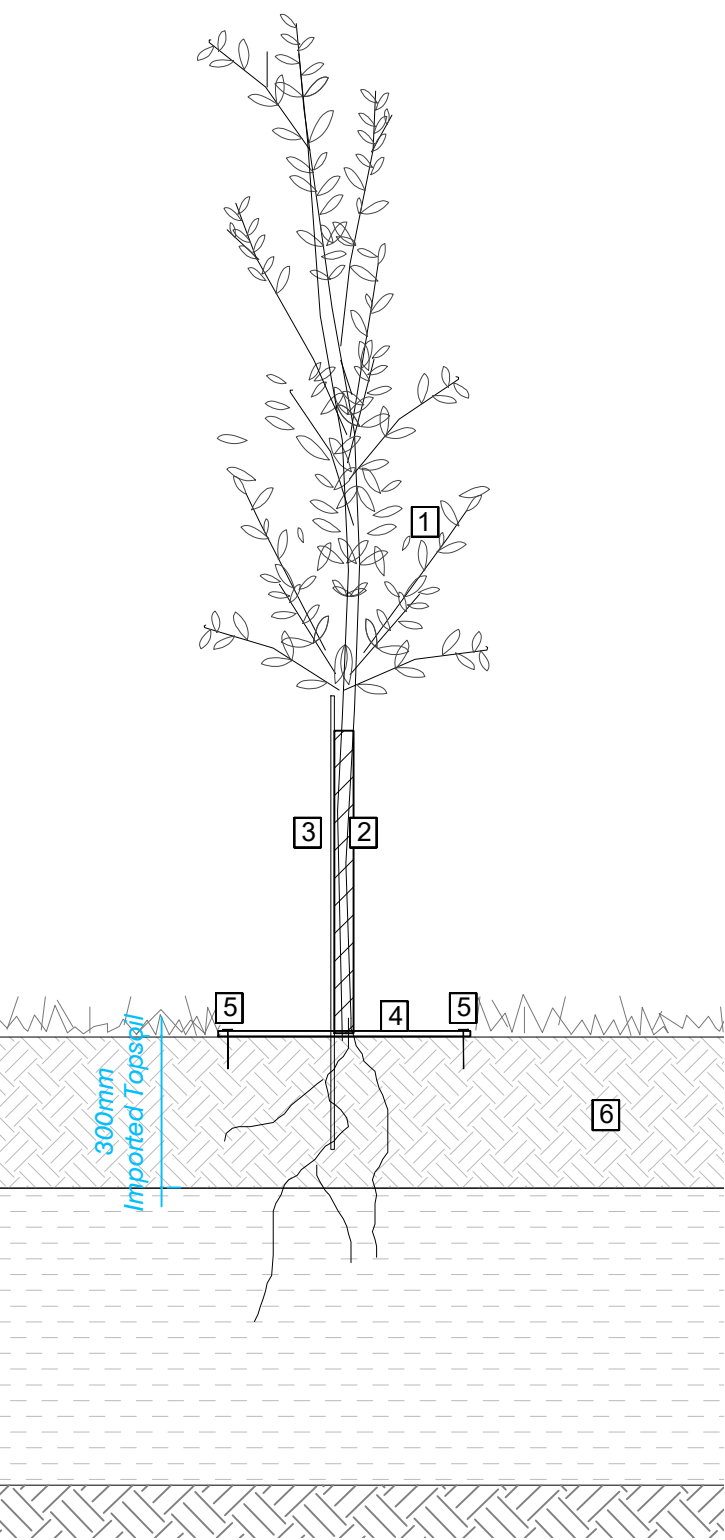

NOTES

All dimensions to be verified on site. Do not scale this drawing. All discrepancies to be clarified with project Landscape Architect.

This drawing is the property of Urban Wilderness Ltd and is issued on the condition it is not reproduced, retained or disclosed to any unauthorised person, either wholly or in part without written consent of Urban Wilderness Ltd.

Urban Wilderness Ltd has the non-exclusive & non-transferable right to copy Ordnance Survey Paper Mapping subject to agreed Terms and Conditions. Licence No: LAN1001412

-	First Issue	28 Apr 21
rev	details	date
URBAN WILDERNESS		
7 Saw Mill Yard, Water Lane, Holbeck, Leeds, LS115WH www.urbanwilderness.co.uk design@urbanwilderness.co.uk 0113 472 0030 registered in Scotland SC371979		
client	Harworth Group PLC	
project	Gateway 36 (Reserved Matters)	
drawing title	Typical Whip Planting Detail Landscape Features	
drawing status	FOR COSTING	
drawn by	checked by	date
BVL	SDJ	21 Apr 21
scale	paper size	
1:15	A3	
job/dwg no.	rev.	
334-UW-P-013	-	