





FRONT ELEVATION




REAR ELEVATION

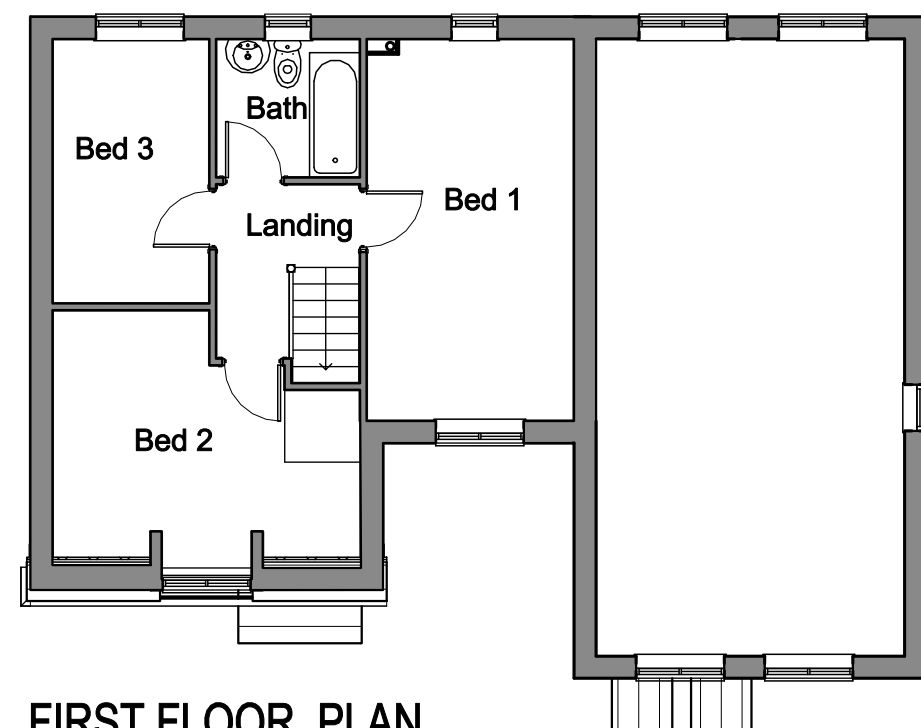

FIRST FLOOR PLAN

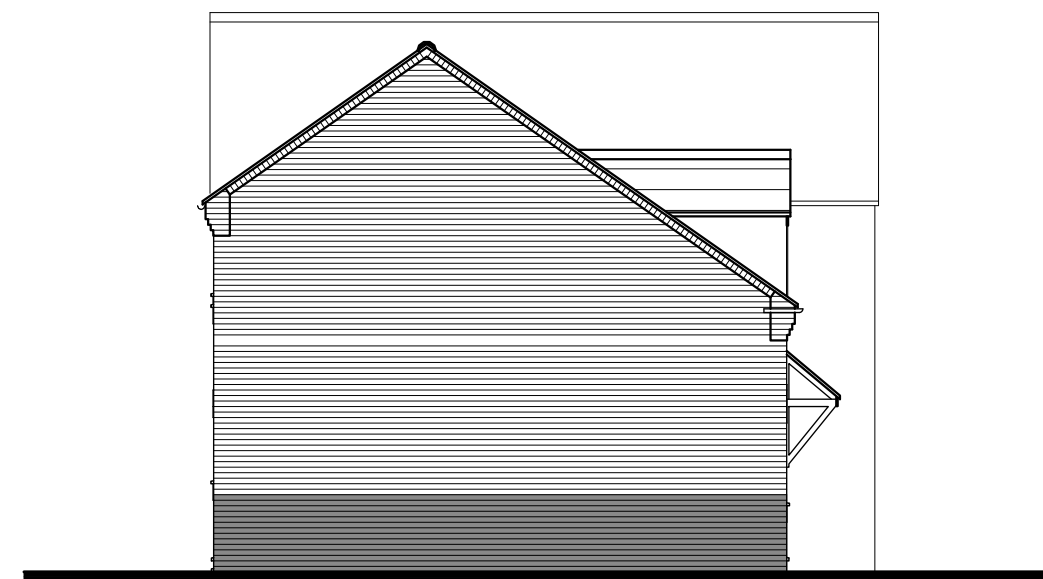

SIDE ELEVATION

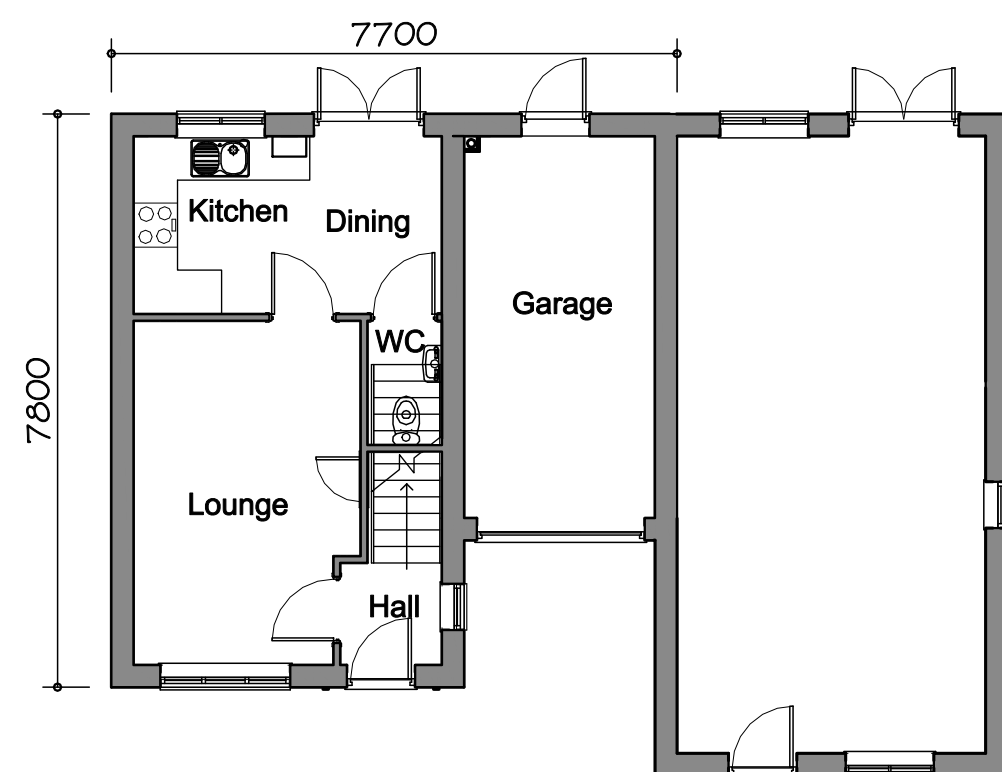

GROUND FLOOR PLAN



FLOOR AREA
75.00m², 807ft²

Richard Ward Design **RW**
Chartered Architectural Technologist
Architectural Design & Development Consultant
Richard S. Ward 2, Burtram Close
M.C.I.A.T. Weston Favell
Telephone 01604 410943 Northampton NN3 3PH

**PLANNING
DRAWING**

309 dwelling type		
GLEESON REGENERATION & HOMES		
A	Roof and ground floor WC revised	12.09/12
B	Dimensions added	22.10/12
		Scale
		1:100
		Date
		Jun.11
		Dwg No
		309/1B