

Alterations to previous submission-

Proposed side (south elevation)


- Full wall white render
- No side Door
- No cedar cladding
- No ramp up to new door location

Proposed rear elevation

- Windows will be replaced with bi-fold doors at the ground level
- No cedar cladding
- Remainder of the shown surface white render

Proposed side (north elevation)

- No change

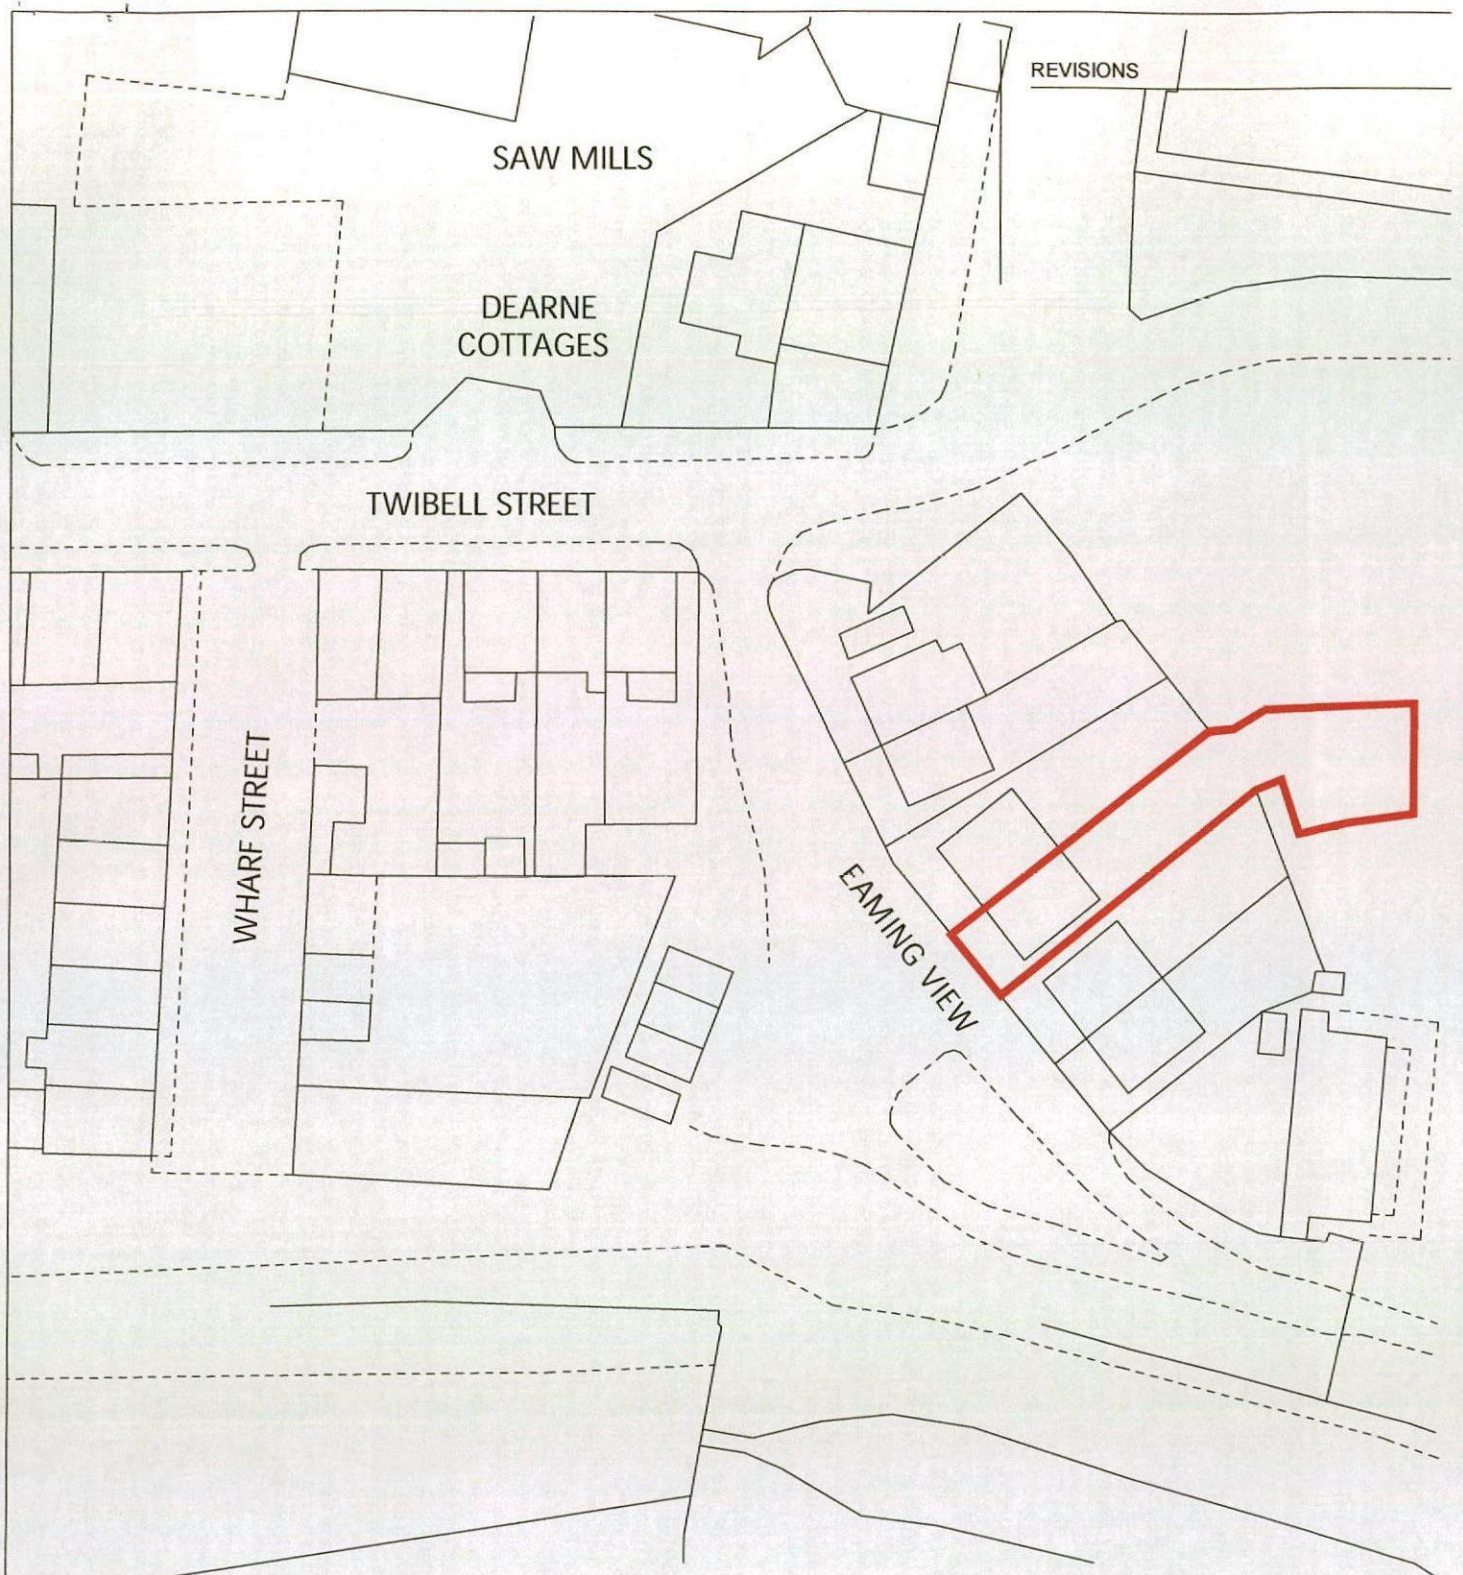

THIS DRAWING HAS BEEN SUPERIMPOSED ONTO AN ORDNANCE SURVEY IMAGE AND IS THEREFORE SUBJECT TO A DETAILED BOUNDARY AND LEVELS SURVEY OF THE SITE. IT IS ALSO SUBJECT TO CONFIRMATION OF LEGAL OWNERSHIP BOUNDARIES, APPROVALS AND AGREEMENTS OF ALL STATUTORY AUTHORITIES AND UNDERTAKERS NECESSARY FOR ALL SUPPLIES, WAY LEAVES AND DIVERSIONS, ALL OF WHICH ARE UNKNOWN AT THE TIME OF PREPARING THIS DRAWING. THIS DRAWING IS ALSO SUBJECT TO ALL NECESSARY LOCAL AUTHORITY APPROVALS AND AGREEMENTS.

PROJECT

4 Eaming View,
Barnsley

TITLE

Site Location Plan

SCALE

1:500

DRAWN BY

IJ

DRAWING NO

2011/02-02

DATE


22.11.11

REVIEWED


-

REVISION


-

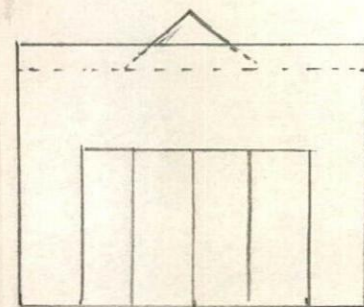


18 Whitting

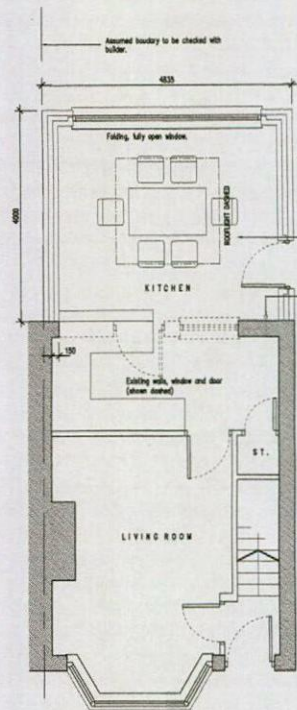


PROPOSED GROUND FLOOR PLAN
1:50

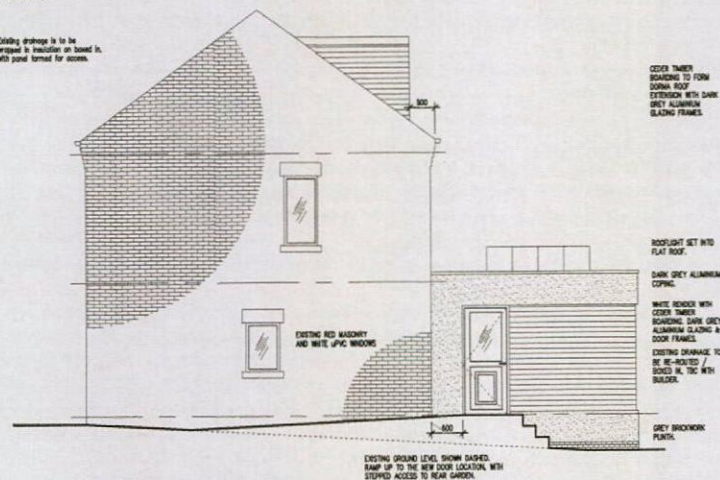


PROPOSED SIDE (SOUTH) ELEVATION
1:50

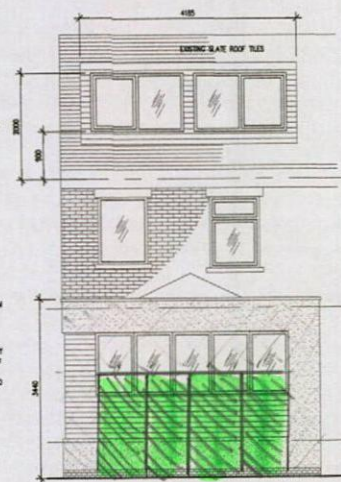


PROPOSED REAR ELEVATION
1:50

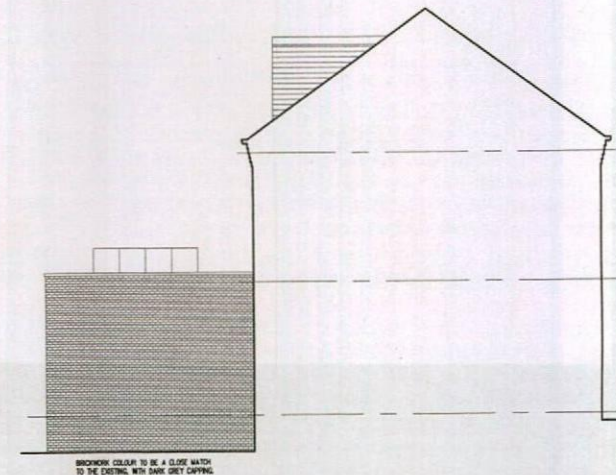


PROPOSED SIDE (NORTH) ELEVATION
1:50

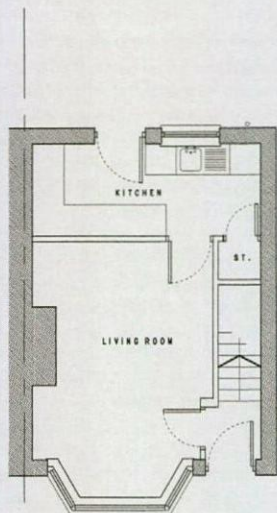


EXISTING GROUND FLOOR PLAN
1:50

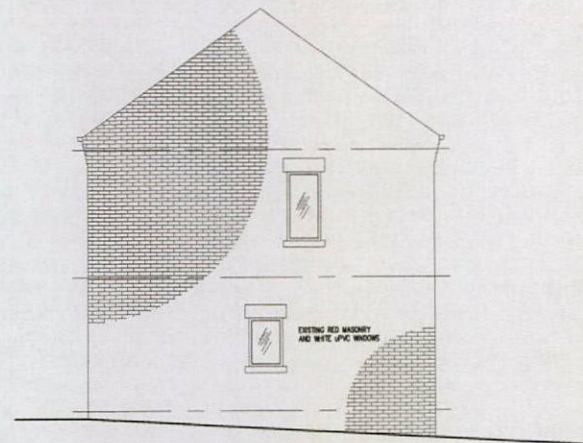


EXISTING SIDE ELEVATION
1:50

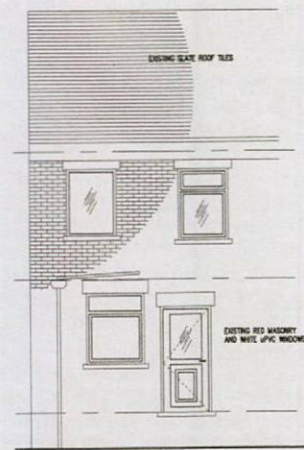

EXISTING REAR ELEVATION
1:50

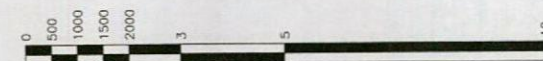

PROJECT	
4 Earning View, Barnsley	
TITLE	
Existing & Proposed GA's	
SCALE	DATE
1:50	22.11.2011
DRAWN BY	REVIEWED
IJ	*
DRAWING NO	REVISION
2011/02-01	*
DRAWING PATH	

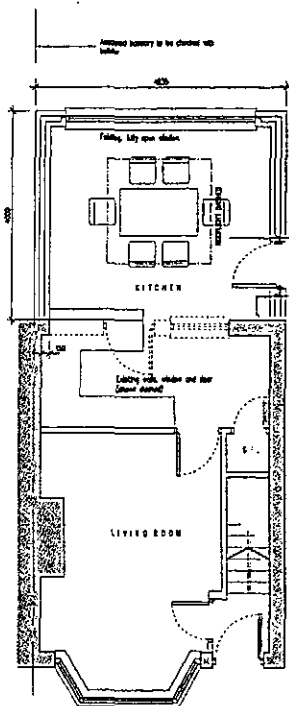


PROPOSED GROUND FLOOR PLAN
1:50







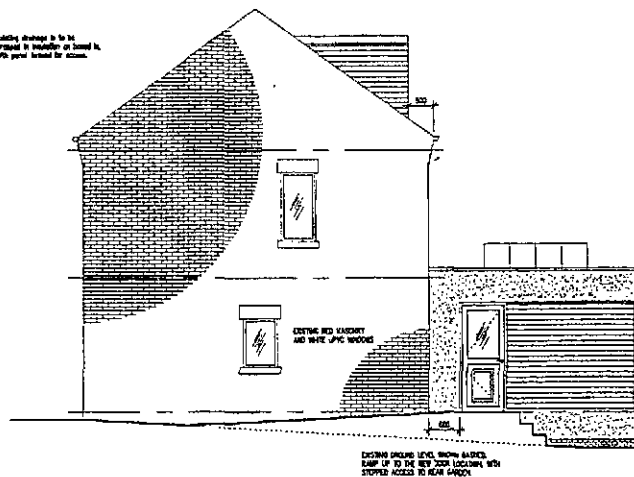


PROPOSED SIDE (SOUTH) ELEVATION
1:50

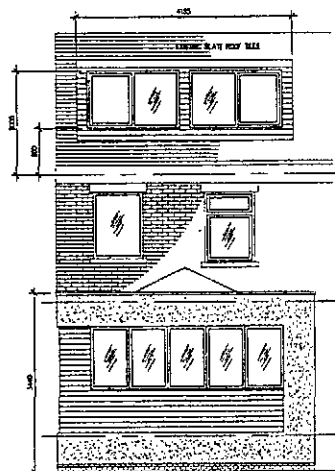


PROPOSED REAR ELEVATION
1:50

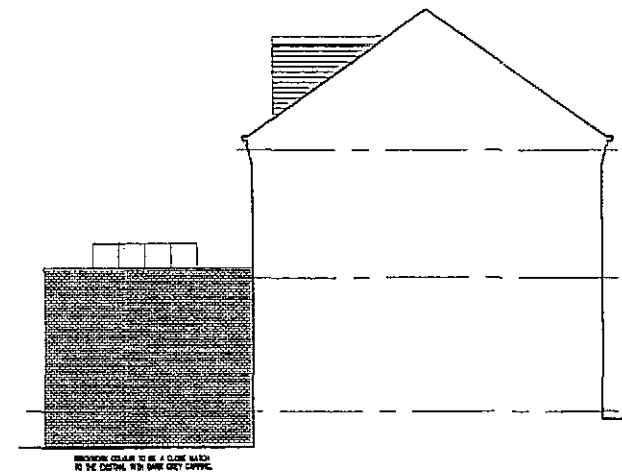


PROPOSED SIDE (NORTH) ELEVATION
1:50

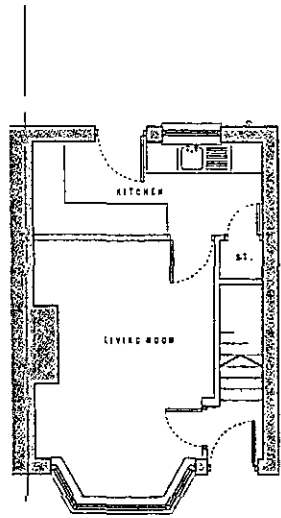

EXISTING GROUND FLOOR PLAN
1:50

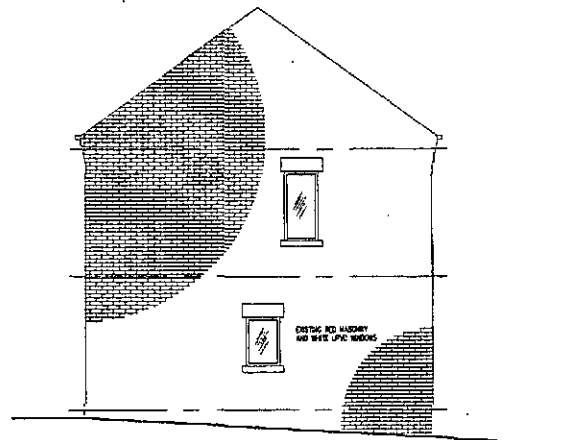

EXISTING SIDE (SOUTH) ELEVATION
1:50

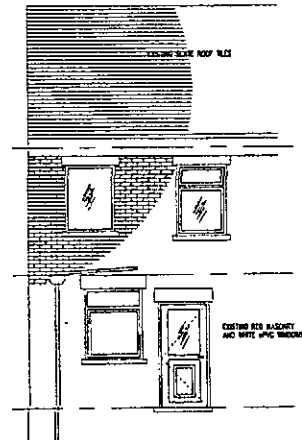

EXISTING REAR ELEVATION
1:50



PROJECT	DATE
TITLE	REVIEWED
Existing & Proposed GAs	REVISION
