Site Layout 1:500




Rev	Notes	Date

Garry Greetham Associates Ltd
Residential Design Consultant
Westwood House
18 Carr Lane
Tankersley
Barnsley S75 3BE
Tel(01226)746573


PROJECT	Various Extensions
CLIENT	Mr. & Mrs. R. Finley
TITLE	Site & Location Layouts
ADDRESS	157 Milton Road, Hoyland, Barnsley. S74 9BG
DRAWN BY	ggg
SCALE	as shown
DATE	Nov.15
DRAWING No	813-01
REV	

Member of the Chartered Institute of Architectural Technologists

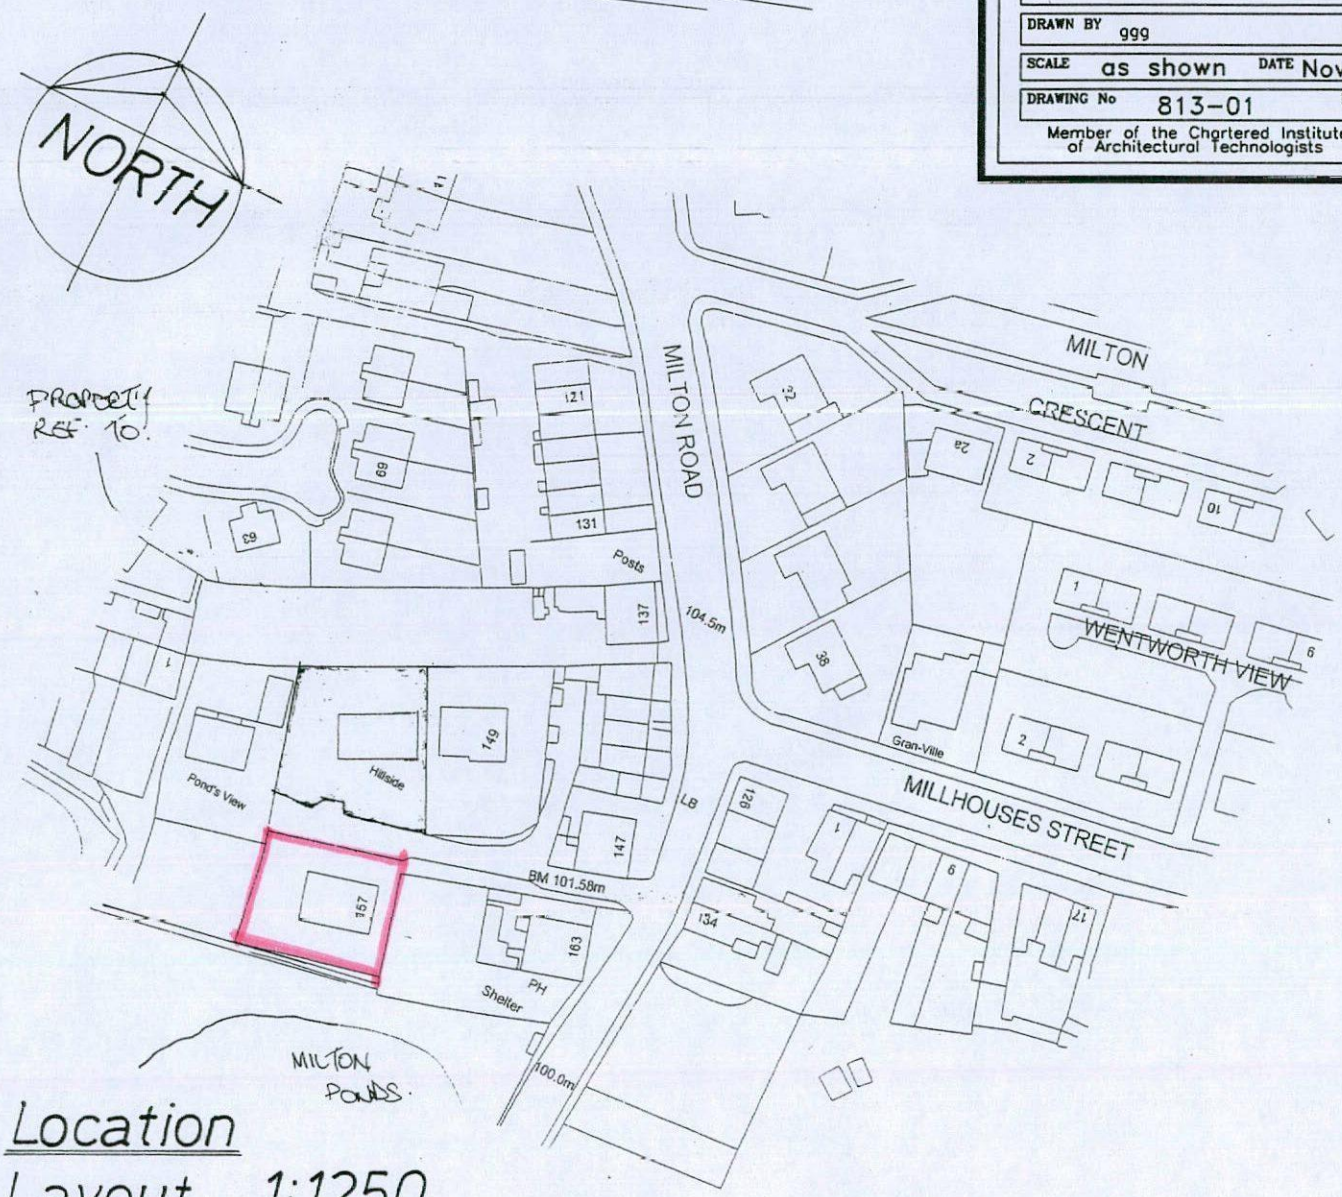


Location Layout 1:1250


Elevations

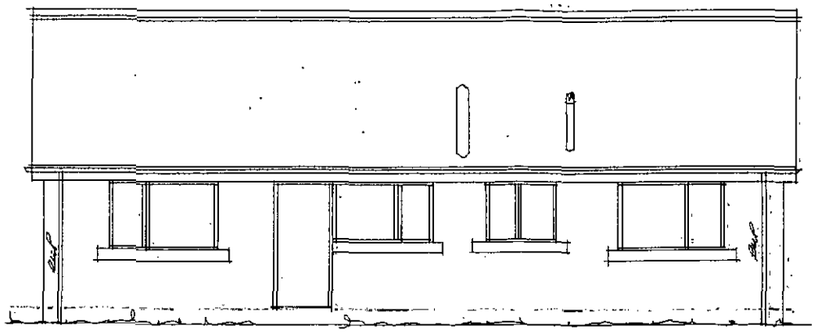


Front

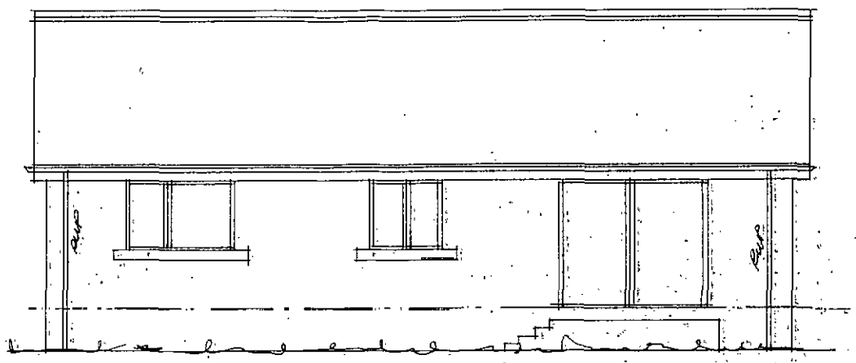


Rear

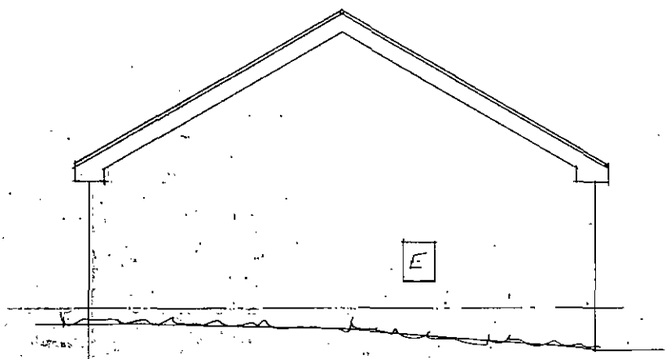

Side

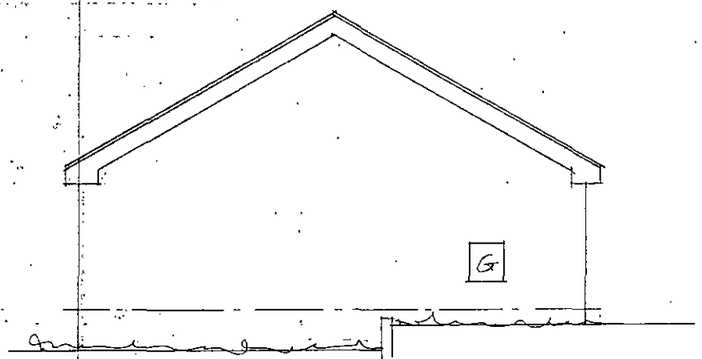

Side

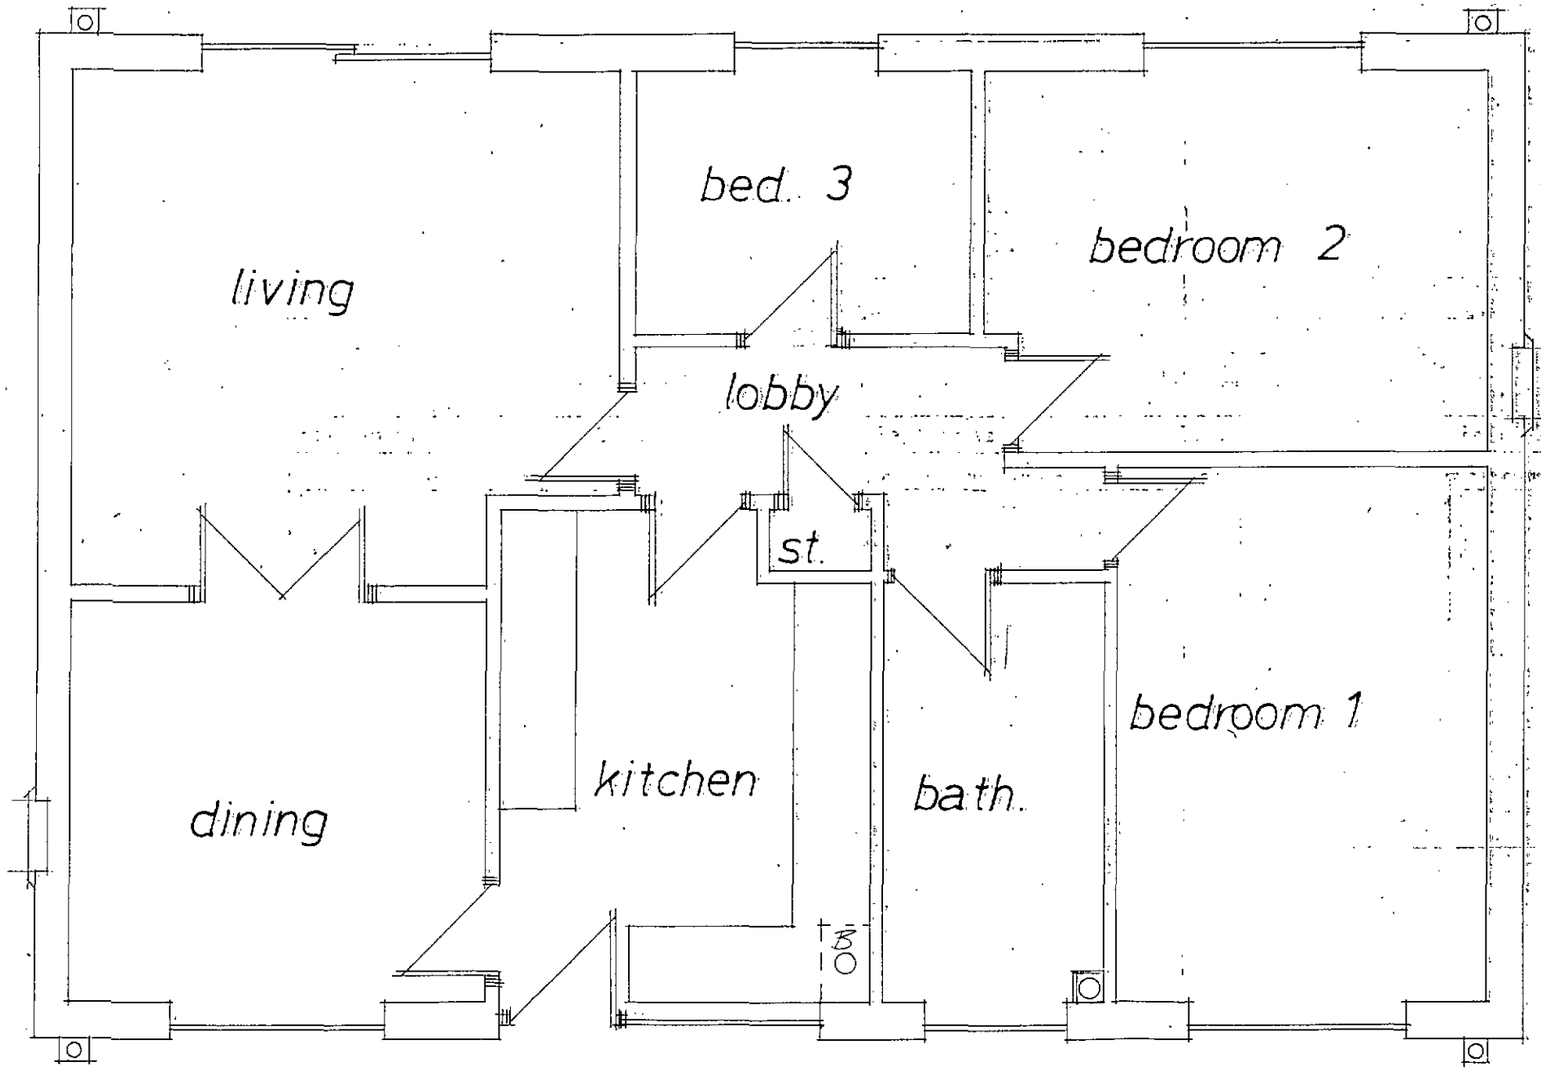

Floor Layout


Rev	Notes	Date

Garry Greetham Associates Ltd
Residential Design Consultant
Westwood House
18 Carr Lane
Tankersley
Barnsley S75 3BE
Tel(01226)746573


PROJECT	Various Extensions
CLIENT	Mr. & Mrs. R. Finley
TITLE	Property as Existing
ADDRESS	157 Milton Road, Hoyland, Barnsley. S74 9BG
DRAWN BY	ggg
SCALE	1:50; 1:100
DATE	Nov.15
DRAWING No	813-02
REV	

Member of the Chartered Institute of Architectural Technologists


Elevations 1:100

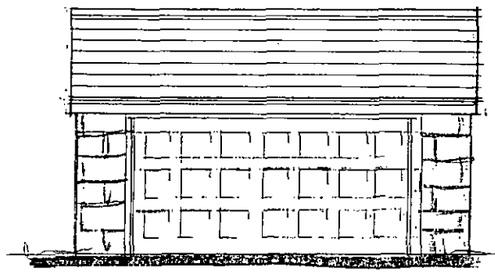


Front

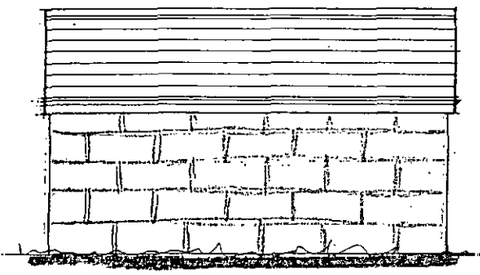

Rear

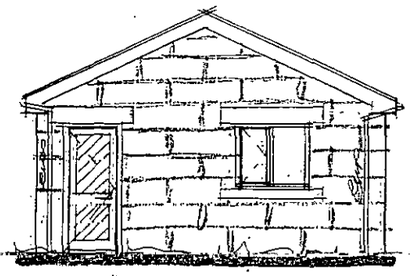


Side

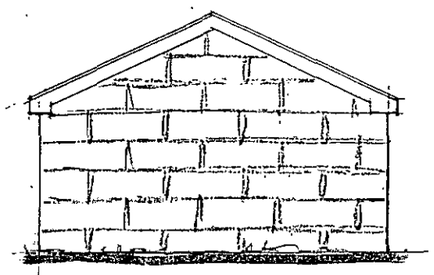


Side

Section 1:50

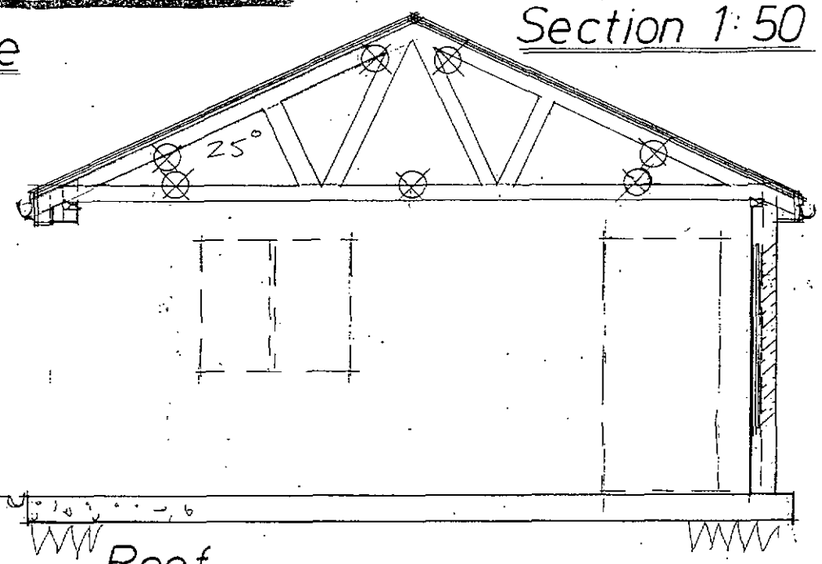

Roof

Layouts 1:50

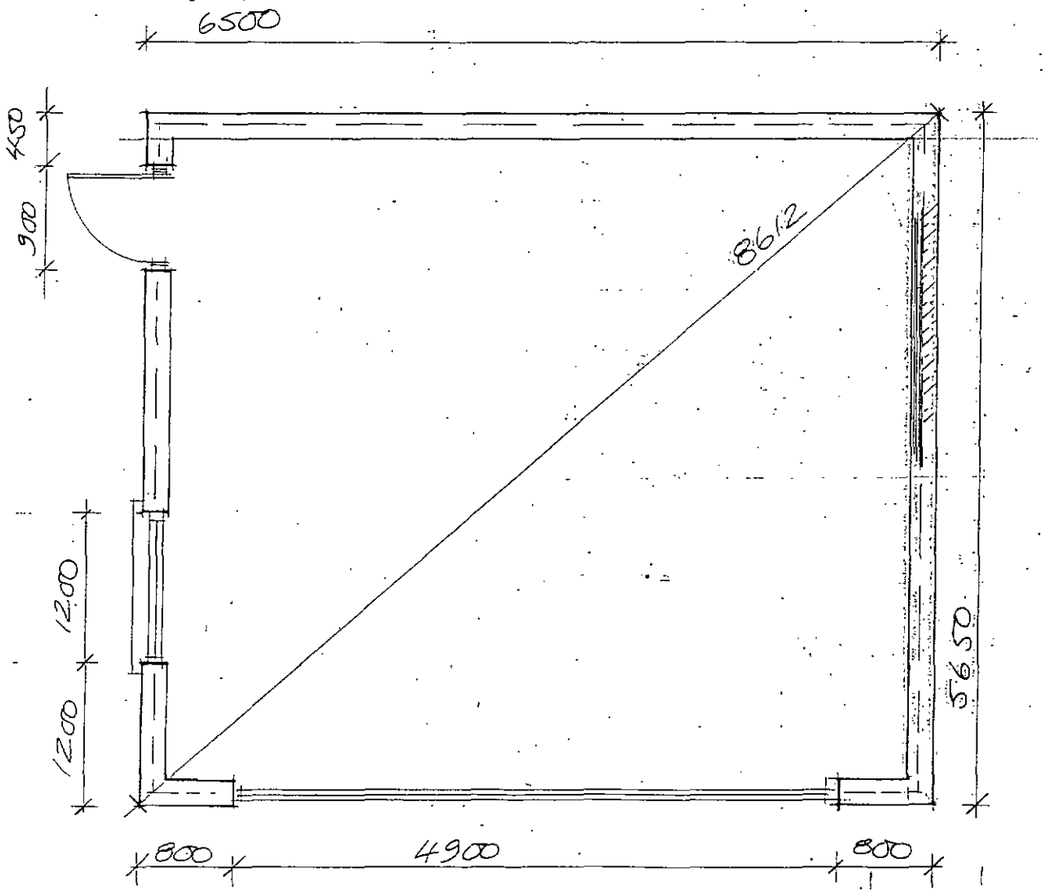

Rev	Notes	Date

Garry Greetham Associates Ltd
Residential Design Consultant
Westwood House
18 Carr Lane
Tankersley
Barnsley S75 3BE
Tel(01226)746573

PROJECT	Various Extensions
CLIENT	Mr. & Mrs. R. Finley
TITLE	Detached Double Garage
ADDRESS	157 Milton Road, Hoyland, Barnsley. S74 9BG
DRAWN BY	ggg
SCALE	1:50; 1:100 DATE Nov.15
DRAWING No	813-06 REV

Member of the Chartered Institute of Architectural Technologists