




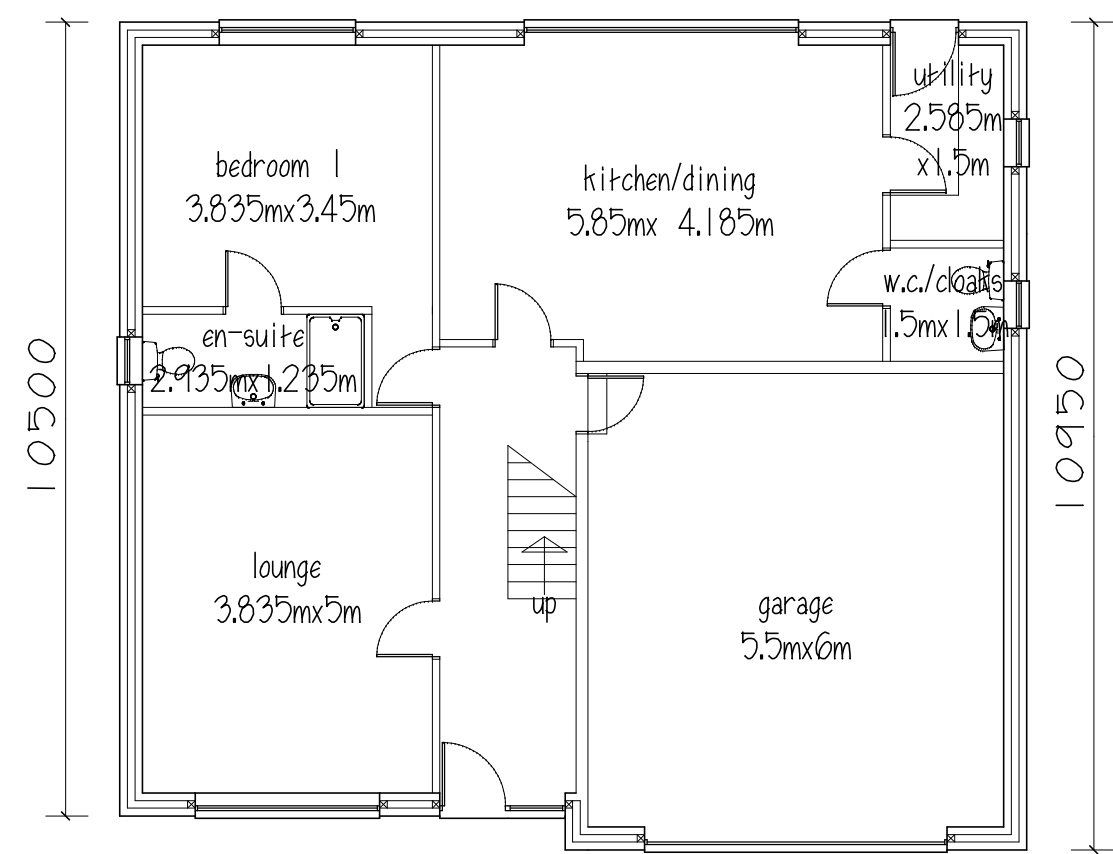


GROUND FLOOR

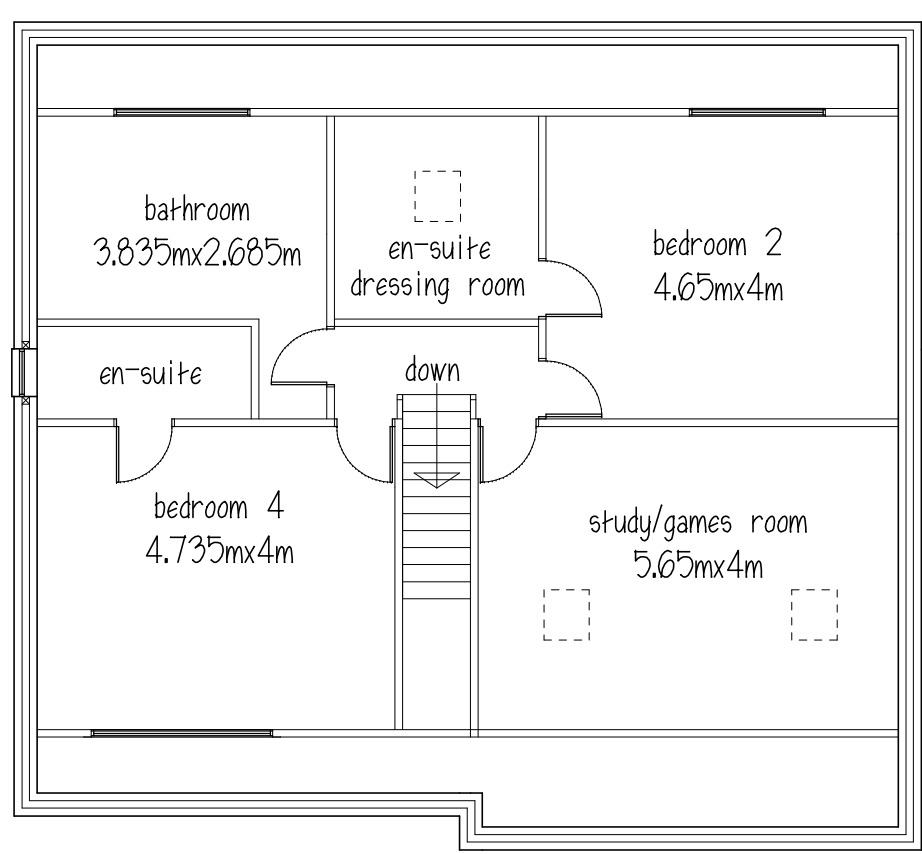

FIRST FLOOR

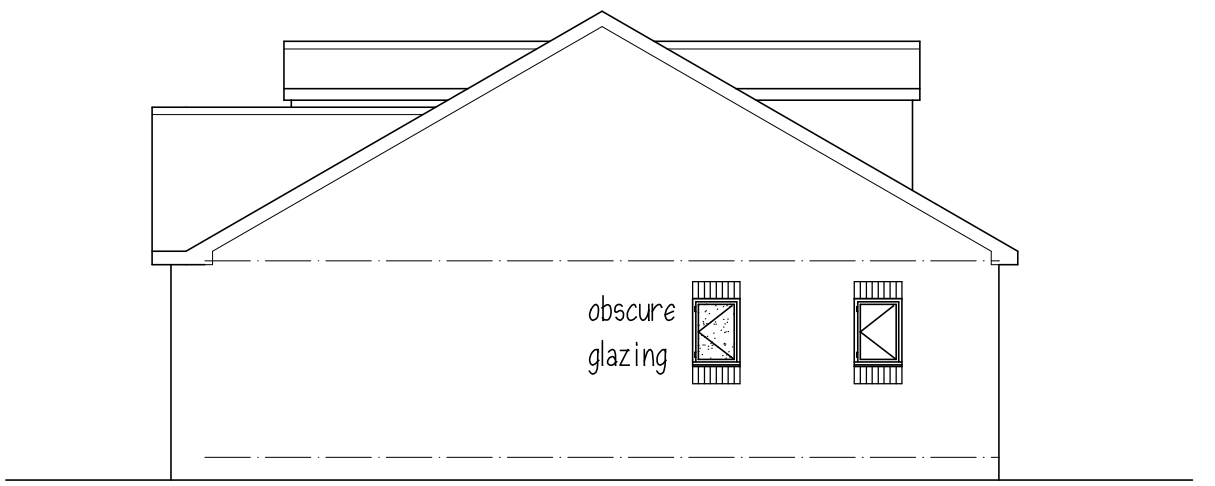

SIDE ELEVATION

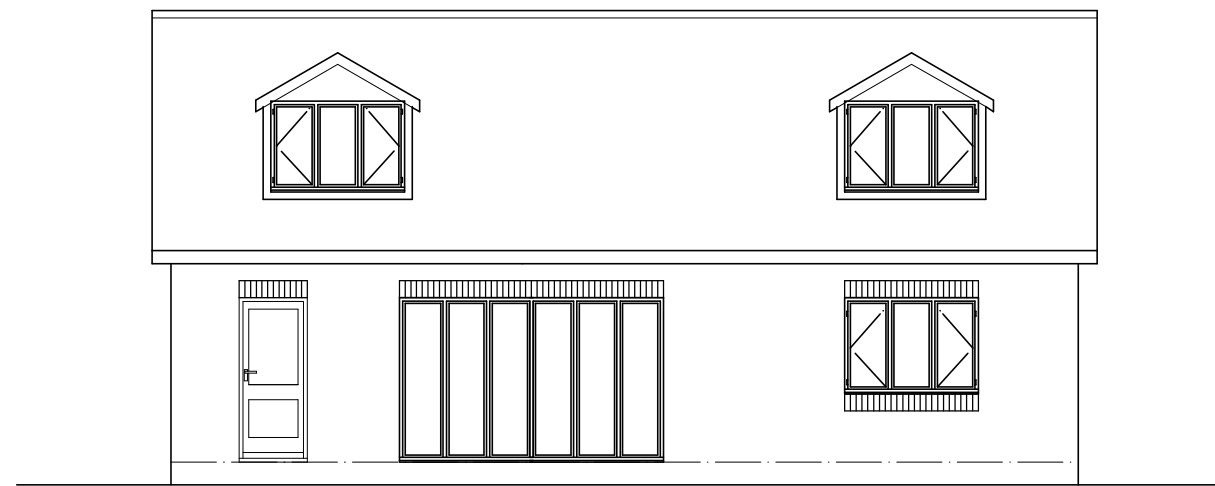


REAR ELEVATION

ROOF - concrete tiles
WALLS - brick
WINDOWS & DOORS - white Upvc



FRONT ELEVATION

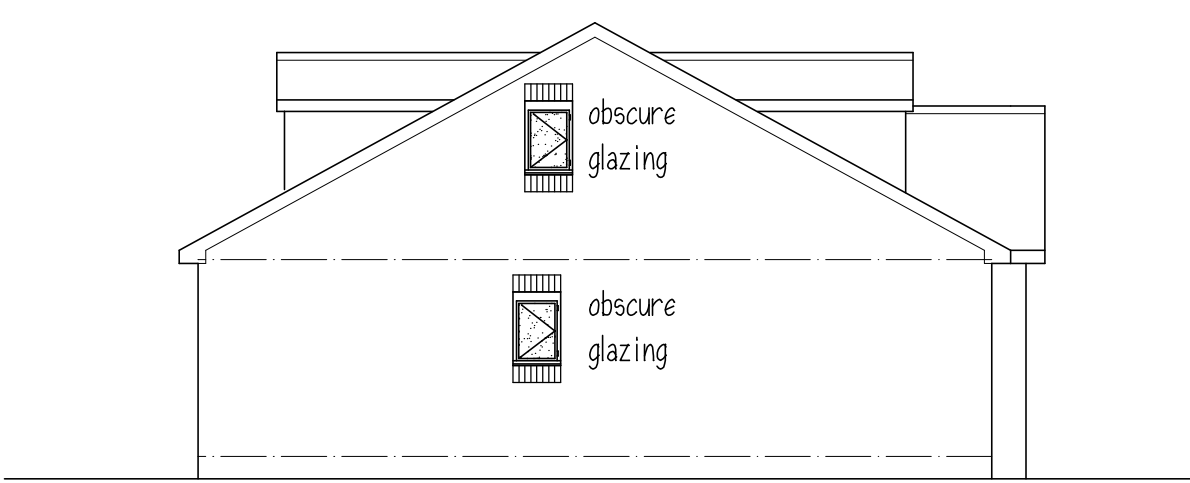

SIDE ELEVATION

Mr & Mrs K WADDINGTON

PROPOSED DORMER BUNGALOW
PLOT ADJ 2 CYPRESS HEIGHTS
SMITHIES

PROPOSED PLANS&ELEVATIONS

1:100@A2 SEPT17 Rev C

Peter Thompson
"Linwood"
Barnsley Road
Dodworth
Barnsley S75 3JR
e-mail peter-thompson@hotmail.co.uk
M.C.I.A.T.
H&F. 01226 201391
m. 07973251730