


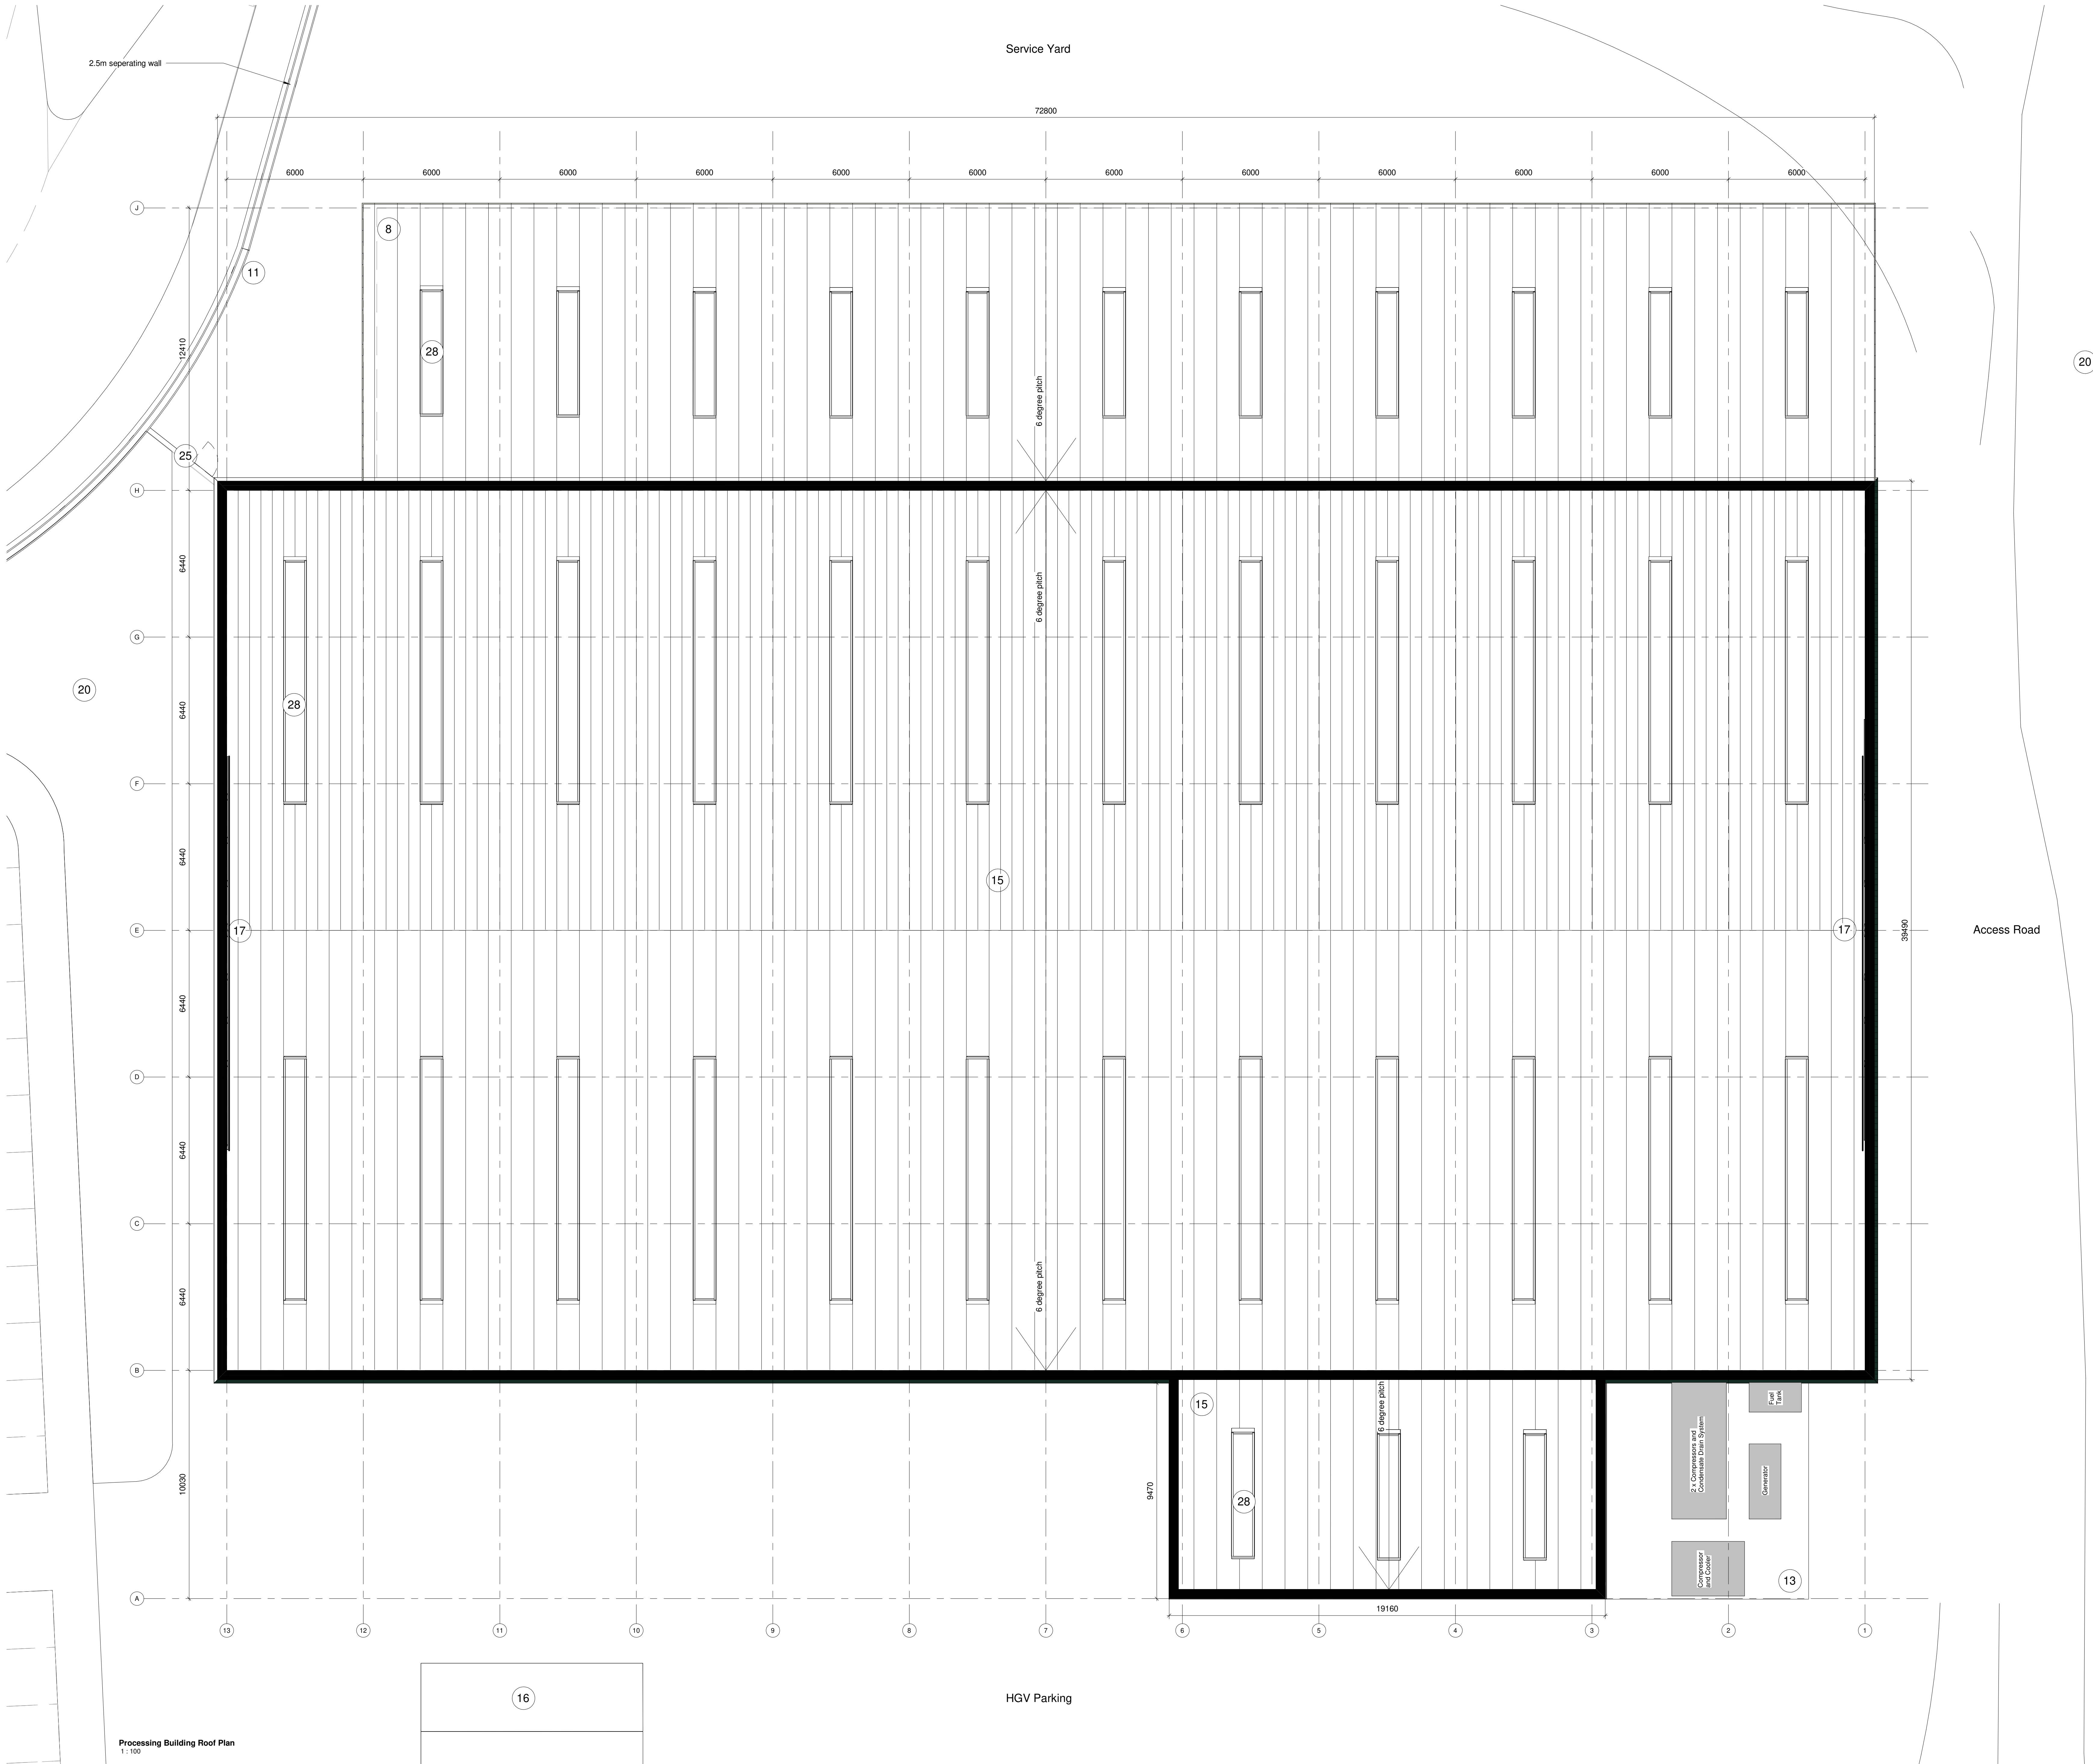

SAFETY, HEALTH AND ENVIRONMENTAL INFORMATION

In addition to the hazards/risks normally associated with the types of work detailed on this drawing, note the following risks and information.


Risks listed here are not exhaustive. For residual architectural risks, refer to D5 H&S Risk Register: 965-D5A-XX-XX-HS-A-0001

DEMOLITION (PRE-CONSTRUCTION) & CONSTRUCTION:
D5A-A-0010 - Roof access

For information relating to Use, Cleaning and Maintenance, refer to the above H&S Risk Register.

It is assumed that all works will be carried out by a competent contractor working, where appropriate, to an approved method statement.

notes

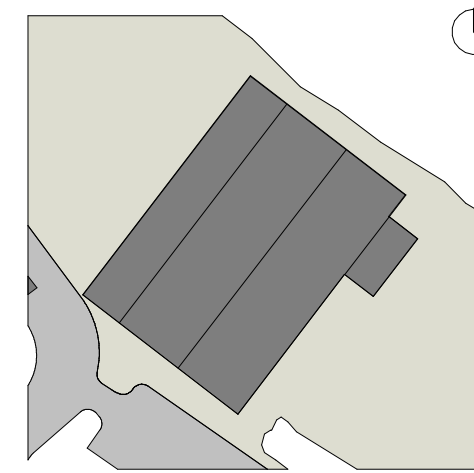

Building Key

1. Hall Round Profile Horizontal metal cladding, Hamlet, (RAL 6002).
2. Hall Round Profile Horizontal metal cladding, Jade (RAL 150 12 20).
3. Hall Round Profile Horizontal metal cladding, Heritage Green (RAL 6002).
4. Sinoatol Profile Vertical metal cladding, Ivy (RAL 170 20 10).
5. Sinoatol Profile Horizontal metal cladding Anthracite (RAL 7016).
6. Sectional overhead vehicle door, Anthracite (RAL 7016).
7. Pedestrian doorset, Anthracite (RAL 7016).
8. Canopy roof cladding, Anthracite (RAL 7016).
9. Double glazed window units, Anthracite (RAL 7016).
10. Maintenance Door.
11. Facing brickwork, red brick.
12. Sedum roof.
13. External Plant Area.
14. Operational equipment.
15. Roof cladding, Anthracite (RAL 7016).
16. Existing portacabins, to be used as canteen and mess buildings by client.
17. 1100mm roof guardrail.
18. Indicative internal machinery layout provided by client.
19. Designated pedestrian walkway.
20. Soft Landscaping: all Landscapes Architects design.
21. Blockwork wall.
22. Steel column.
23. Bin store enclosure.
24. External amenity.
25. Pedestrian gate access.
26. Weirbridge.
27. Vehicle gate controlled via Gatehouse.
28. Clear rooftop.
29. Fascia, Anthracite (RAL 7016).
30. Balustrade and handrail.
31. Entrance Canopy.

C01	21.03.24	KP	A3 - Issued for Planning
P04	19.03.24	KP	S4 - Issued for Stage Approval
P03	28.02.24	KP	Updated as per client comments
P02	23.02.24	KP	Issued for review and comment following final site layout
P01	19.01.24	KP	First Issue

Rev.	Date	Drawn/Checked/Description
------	------	---------------------------

client
Potters Industries

project
Stairfoot Glassworks
Wombwell Lane, Barnsley

drawing title
Processing Building_Proposed_Roof_Plan

scale
1:100@A0

date
19/01/24

author
KP

d5 job number / CAD file
965 / 965-D5A-00-XX-M3-A-0002

CAD Format
Revit 2023

suitability description
Stage 3 Approved

suit. code
A3

drawing number
965-D5A-XX-XX-DR-A-0005

revision
C01