

NOTE: All drawings to be used in conjunction with all other drawings as noted on issue sheet.
Extent of McDonald's details indicated thus: _____

Signage: All proposed signs noted on drawing including if illuminated or method of illumination. Refer to drawing 08 for setting out positions.

Path Works: Refer to drawing 10 for details of path works.

Durbs & Surrounds: Refer to drawing 12 for details of durbs and services.

Drainage & Levels: Refer to drawing 13 for details of drainage and levels.

SCHEDULE OF PARKING (EXISTING & PROPOSED)	
EXISTING GRILL BAYS	3
EXISTING ACCESSIBLE BAYS	2
EXISTING GENERAL BAYS	27
EXISTING TOTAL BAYS	32
PROPOSED GRILL BAYS	3
PROPOSED ACCESSIBLE BAYS	2
PROPOSED GENERAL BAYS	26
PROPOSED TOTAL BAYS	31

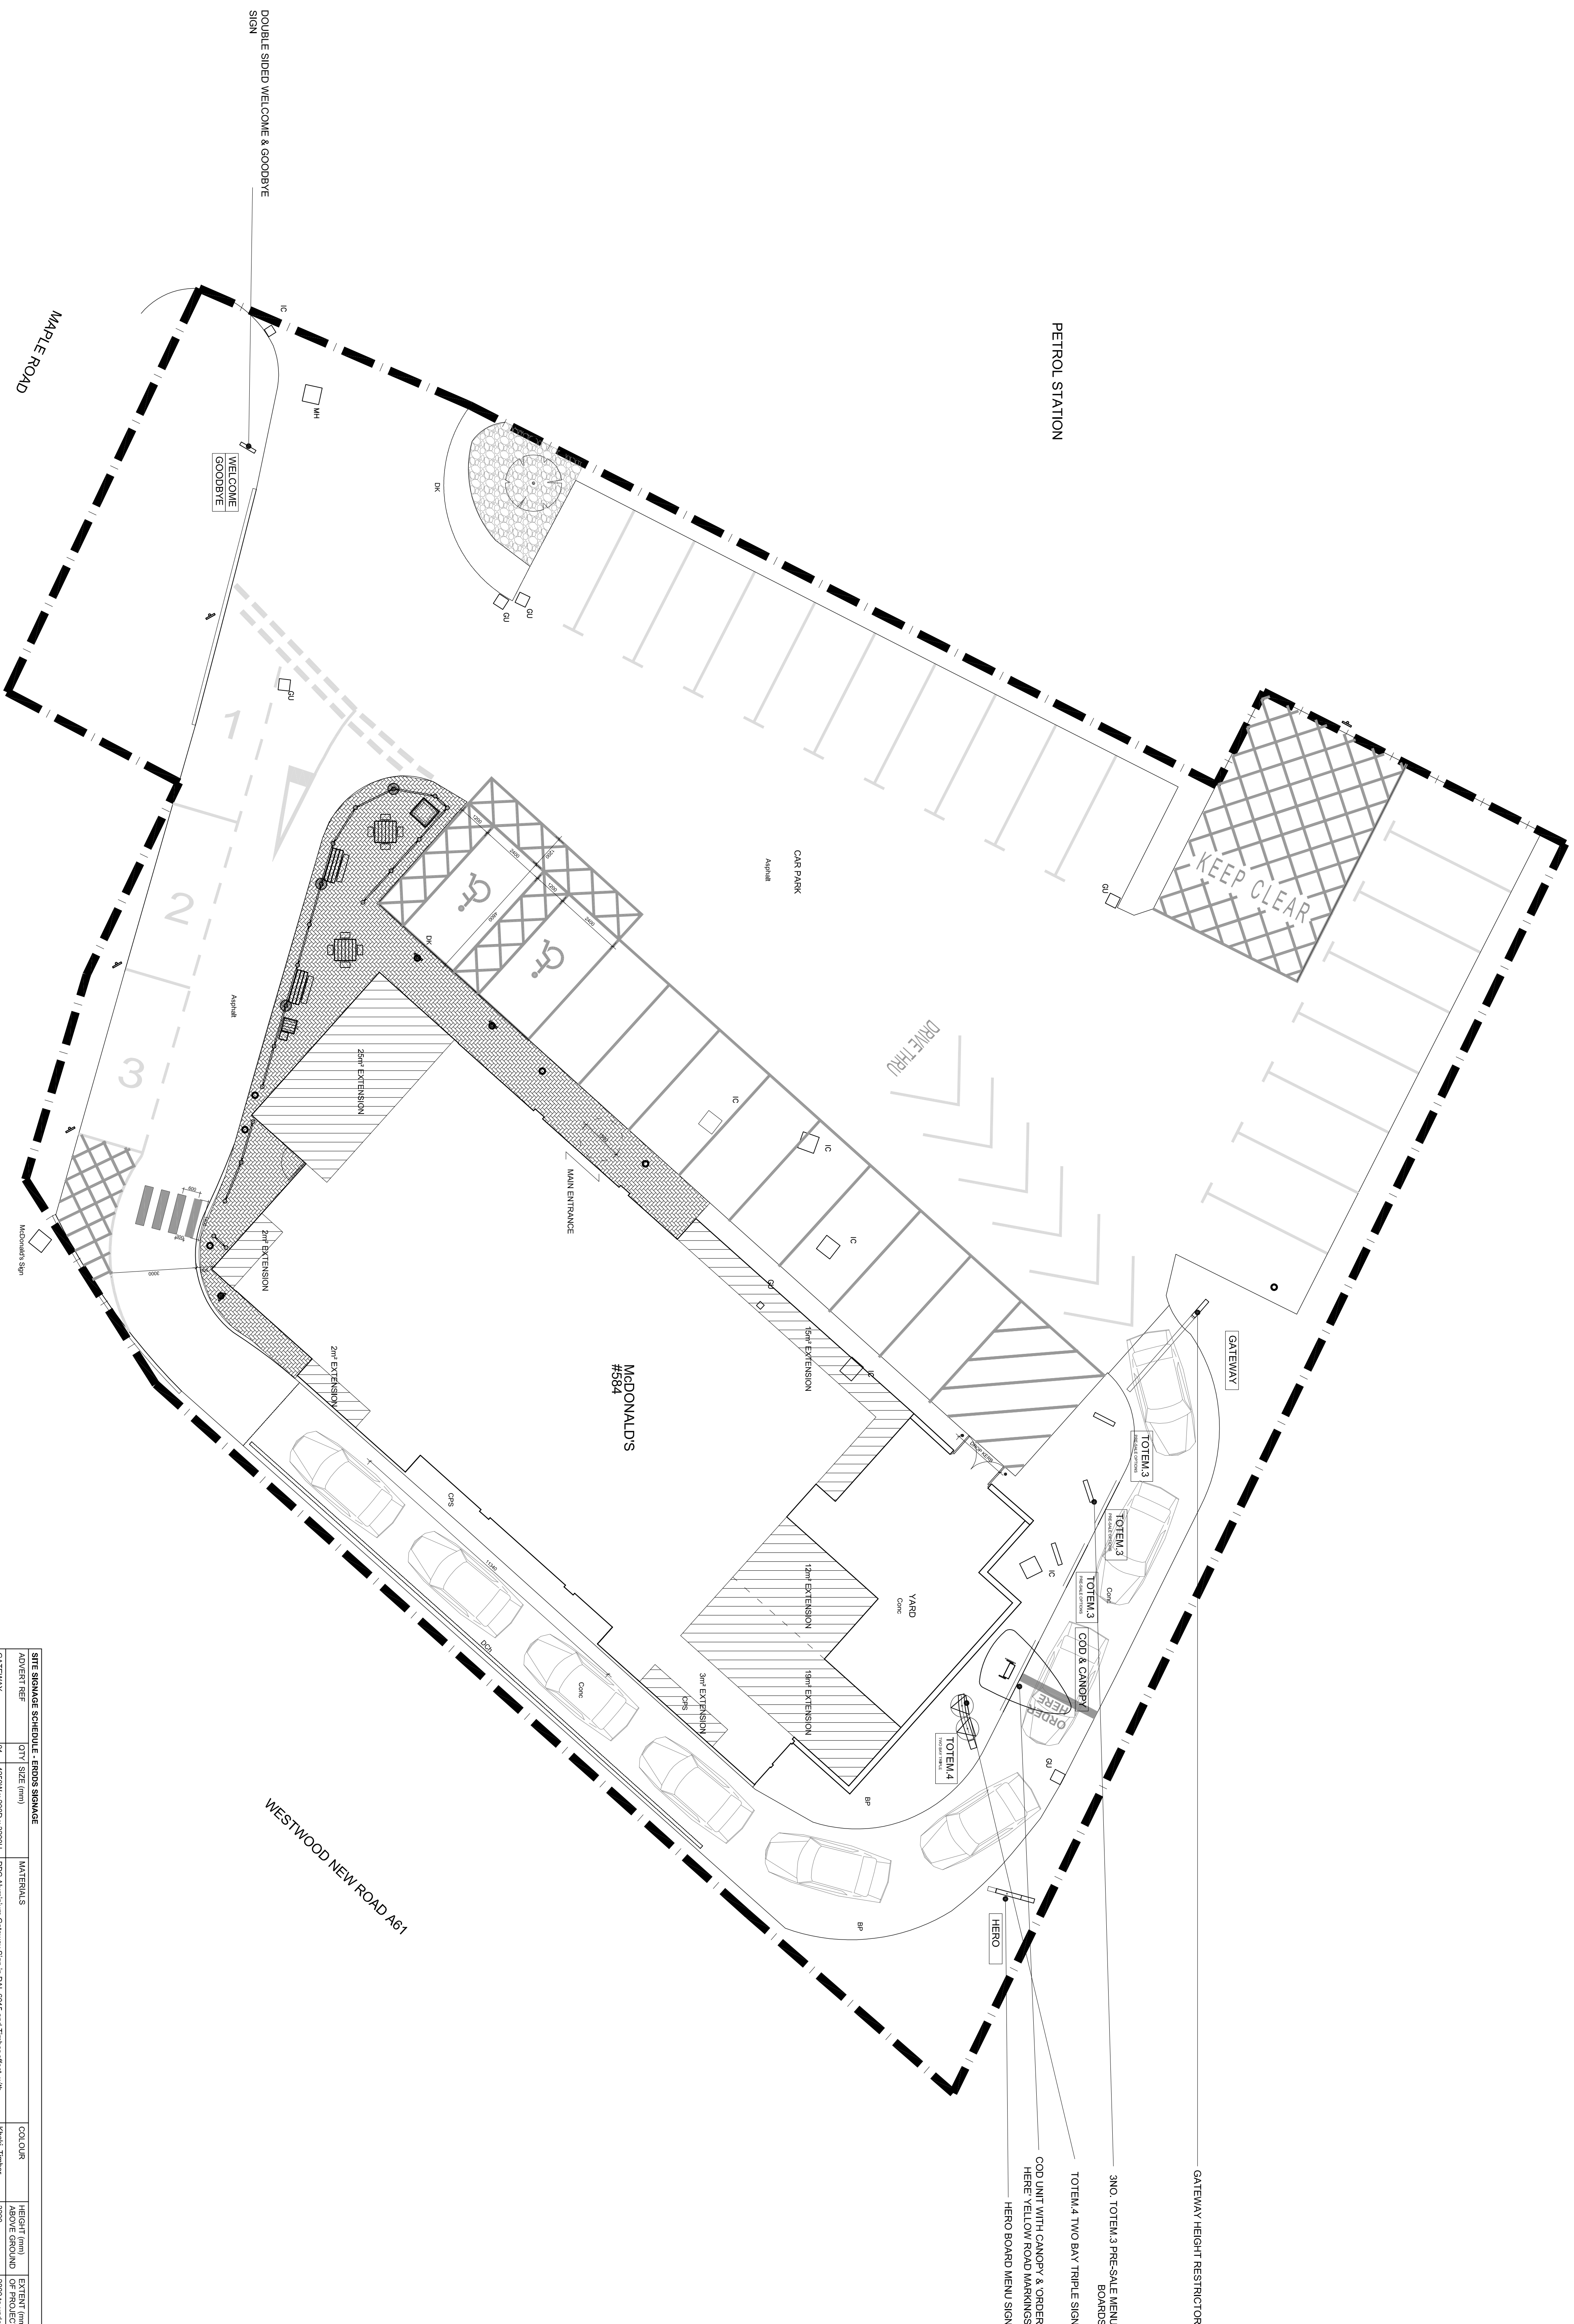
SCHEDULE OF AREAS (EXISTING & PROPOSED)	
EXISTING SITE AREA (ha)	0.1903
EXISTING BUILDING (GEA / m ²) (Excluding Corral & FreshenChiller)	25 m ²
PROPOSED SITE AREA (ha)	0.1903
PROPOSED BUILDING (GEA / m ²) (Excluding Corral & FreshenChiller)	309m ²

PROPOSED SITE FINISHES	
EXTENSION TO BUILDING	

PURPLE SHALE	
--------------	---

	
BRINDLE BLOCK PAVICURS	

--	--

[illegible]