



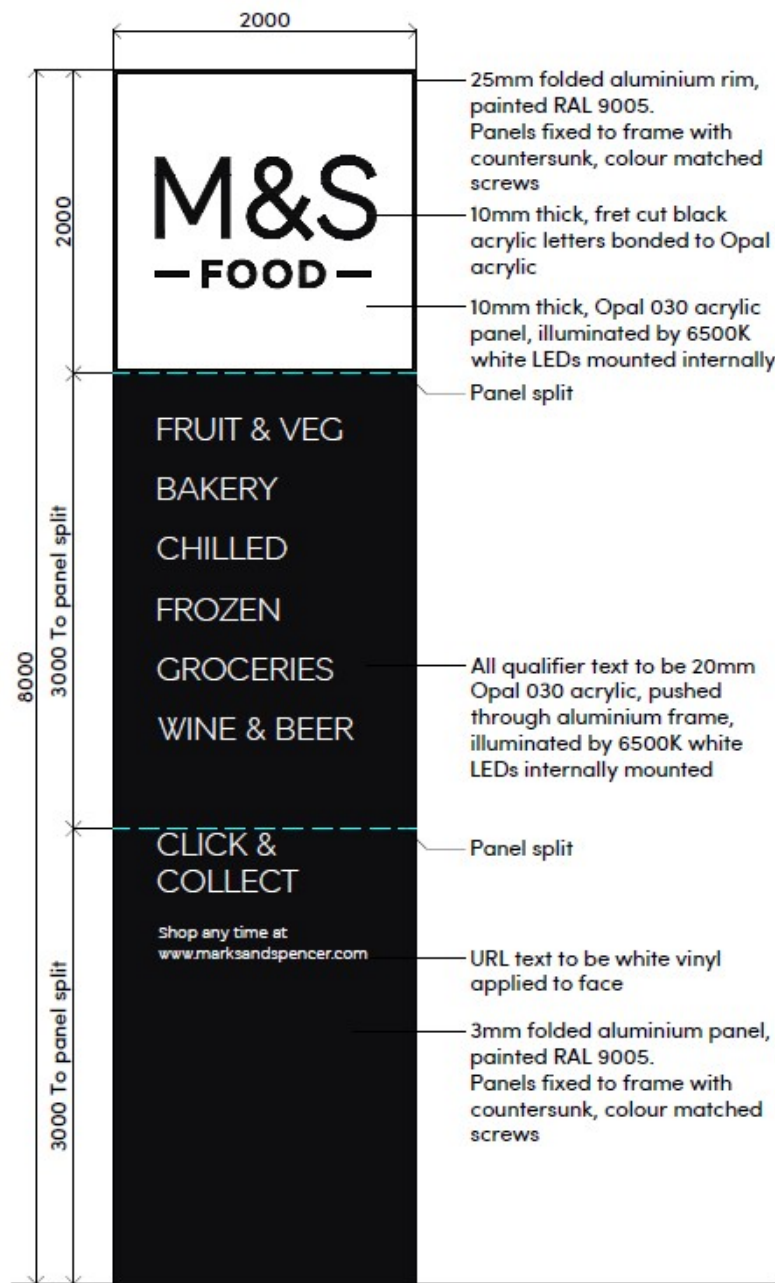

Totem Elevation (Food)
Artwork to be confirmed on
a store specific basis
Scale 1:50

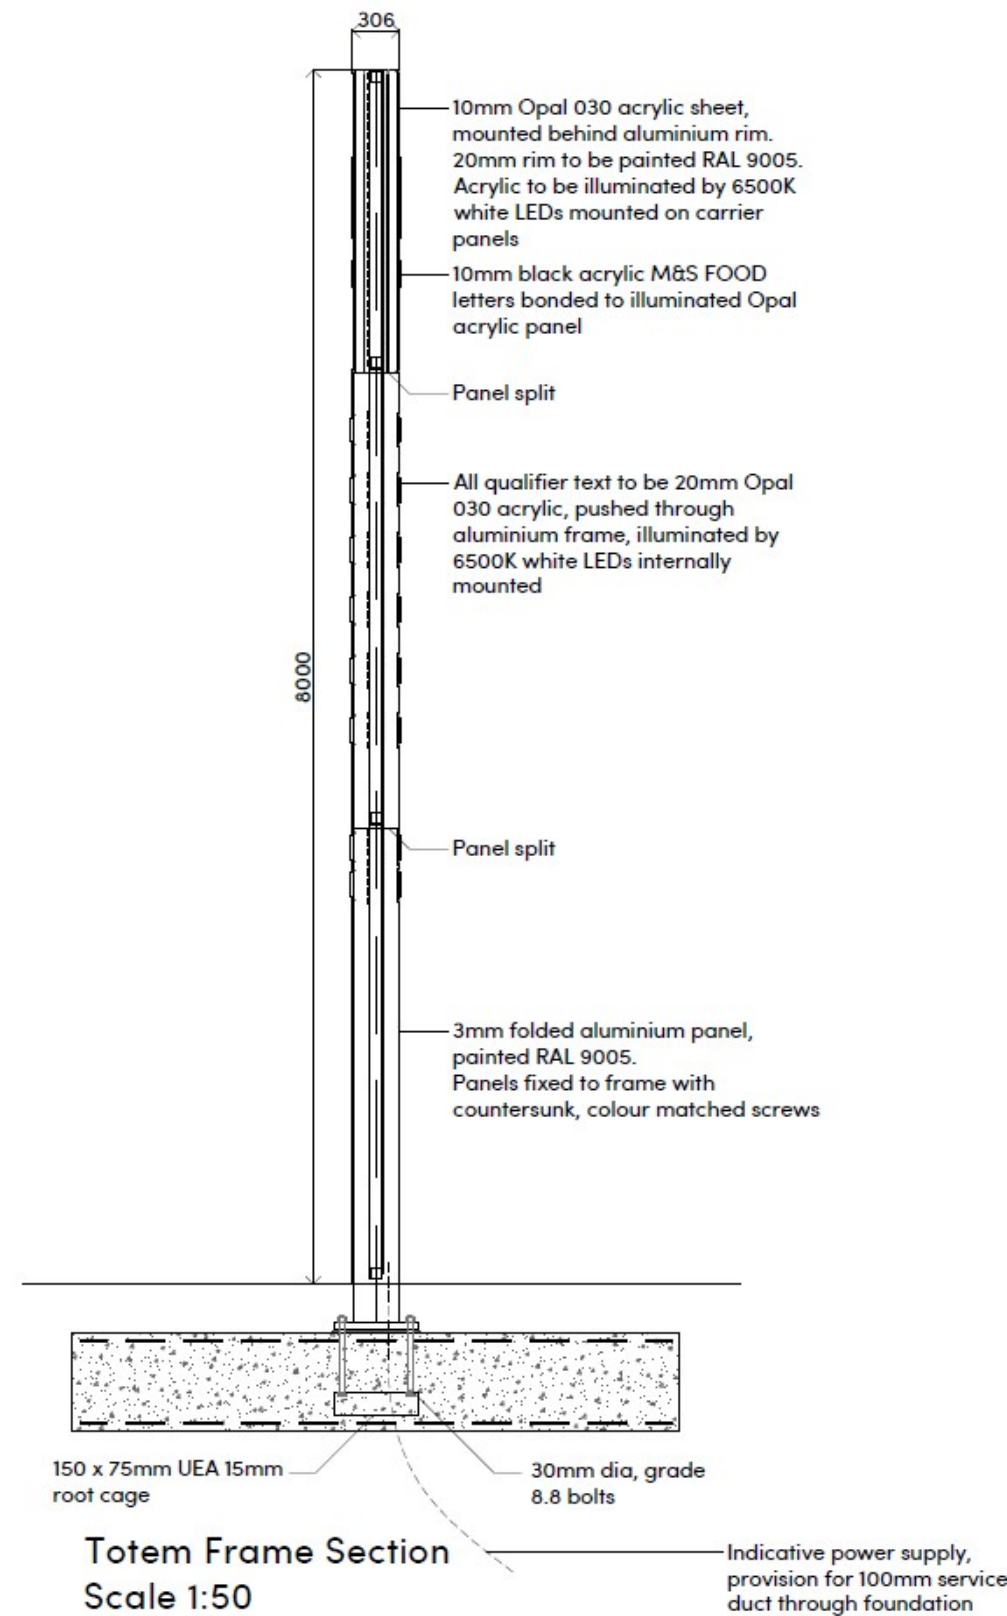

Totem Details

Drawing ref: 210249 SK_101