


P05 VICTORIA - PHOTOGRAPH OF EXISTING VIEW



VP05 VICTORIA - WIRELINE DRAWING




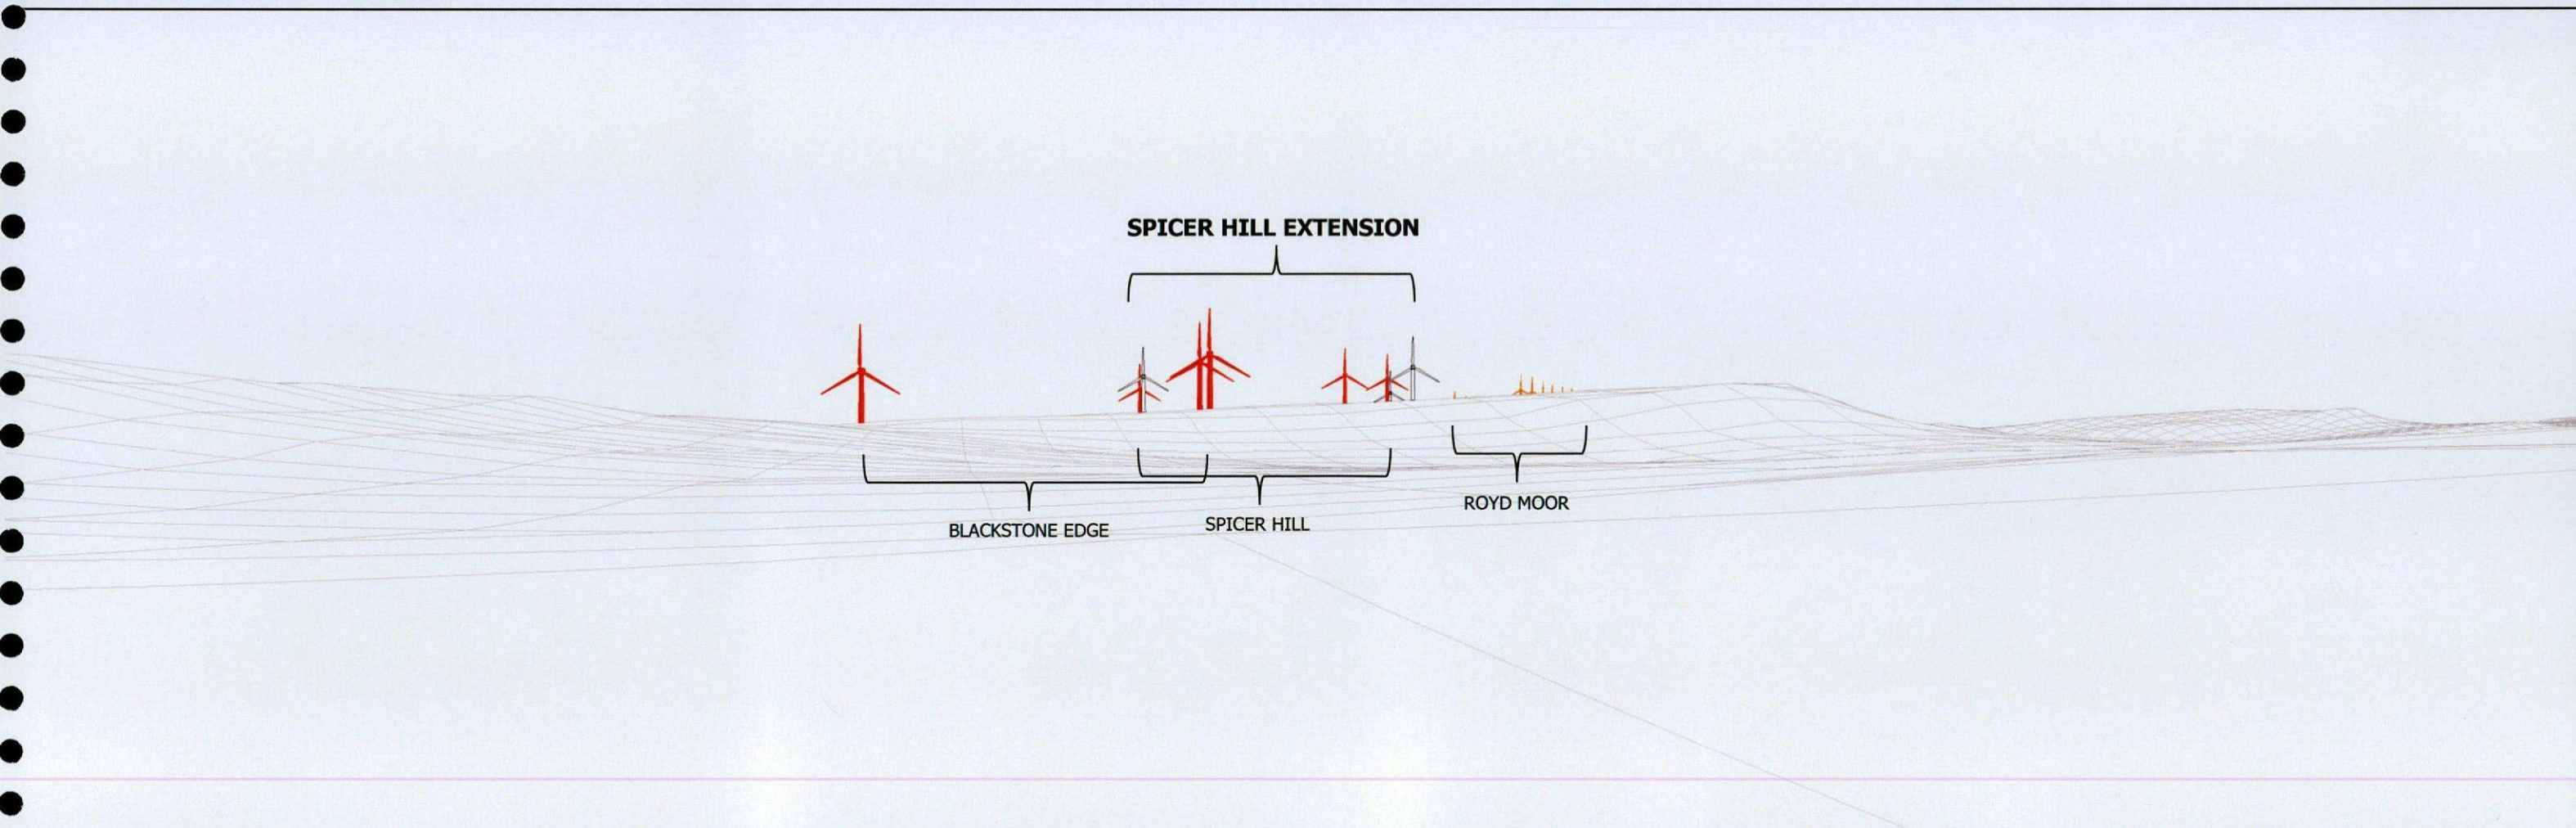



VP05 VICTORIA (50mm Single Frame)

When viewed at a comfortable arms length, this image is representative of the Maximum field of view of clear vision but is not representative of scale and distance

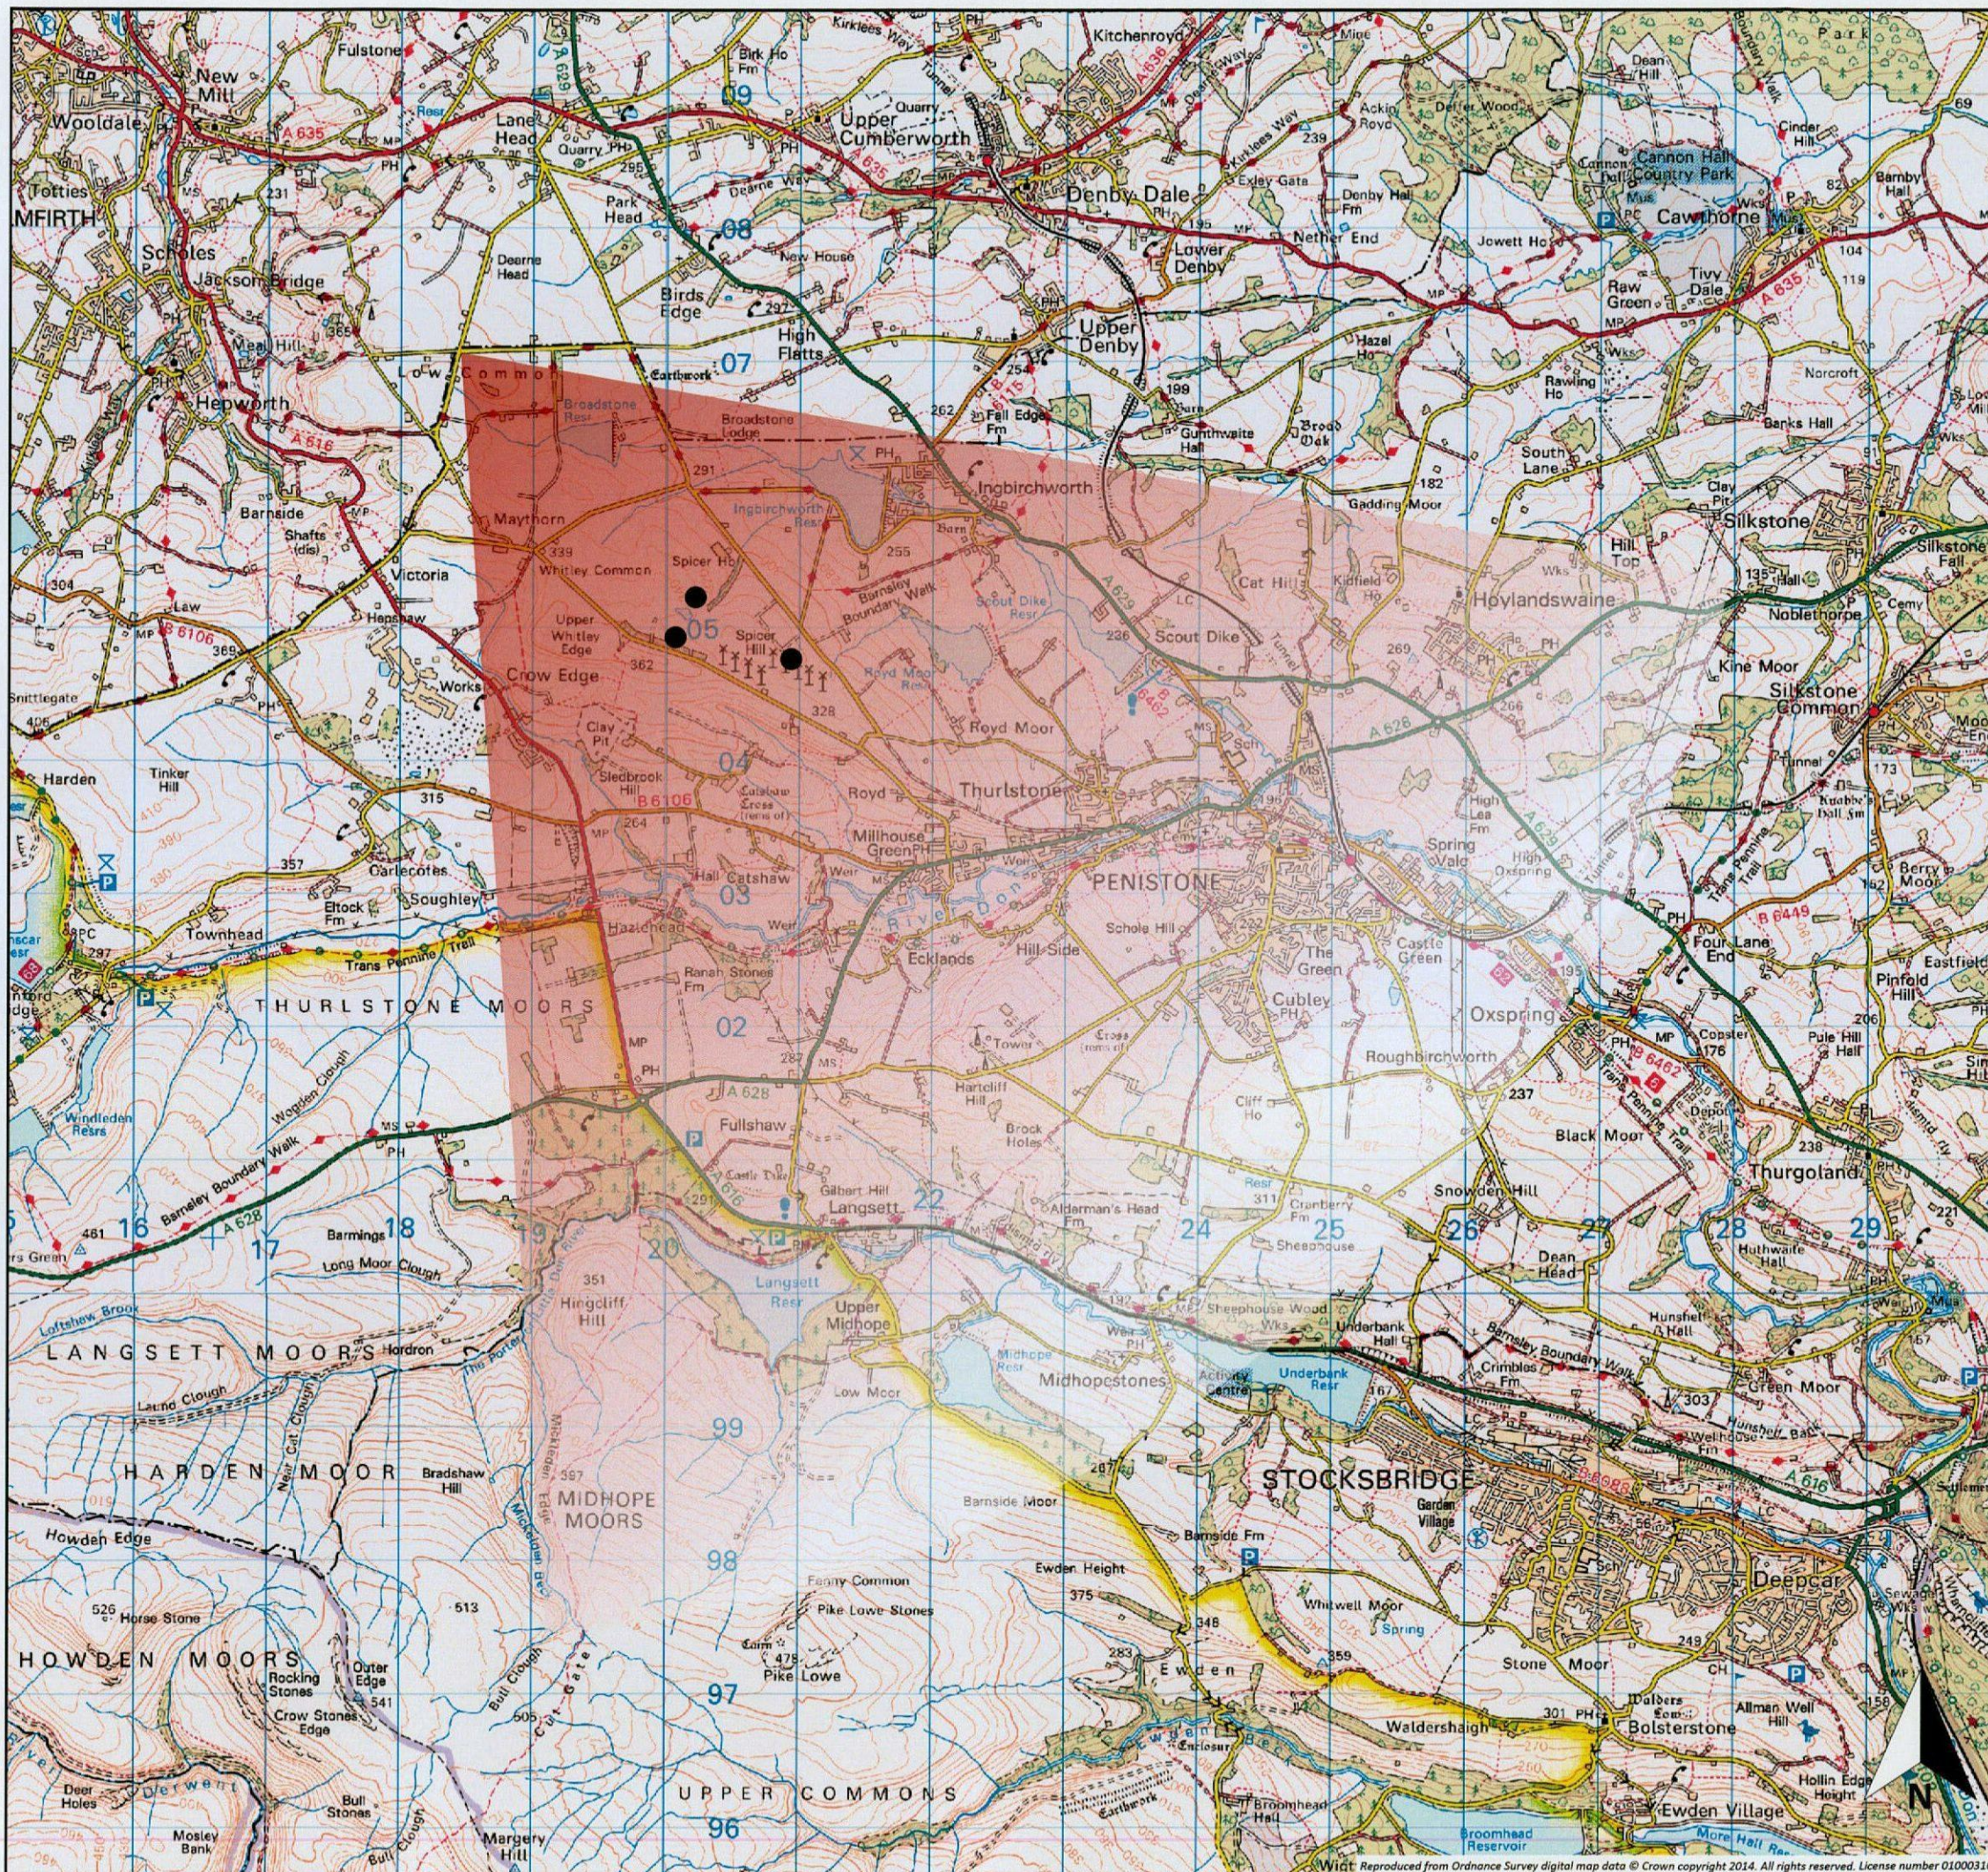

Project Name: Spicer Hill Extension
Document Title: VP06 - Windmill Lane

Scale: 1:50,000 @ A3

Key:

- Proposed Turbine Location
-  76° Field of View

Viewpoint Information

Viewpoint Location: E418577 N407074
Viewpoint Elevation: 354m (A.O.D.)
View Direction: 143°
Distance to Turbine: 2.5km
Visibility: 4 Projects
Camera Type: D3100
Focal Length: 35mm
Effective Focal Length: 54.6mm
Date Taken: 24/03/2014
Time Taken: 11:12
Height above elevation: 1.5m

Visual Impact

Sensitivity: Medium
Magnitude: Low
Overall: Moderate/Minor

Please note for a 76° field of view, a viewing distance of 300mm is recommended.

Client: JG Pears Ltd
Drawing by: Green Cat Renewables Ltd

Document Number: C1490-395/Fig 7.14
Version: 1.0
Author: SS
Checked by: AW
Approved By: GM
Date: 15/08/2014



P06 WINDMILL LANE, LOW COMMON - PHOTOGRAPH OF EXISTING VIEW



VP06 WINDMILL LANE, LOW COMMON - WIRELINE DRAWING

