


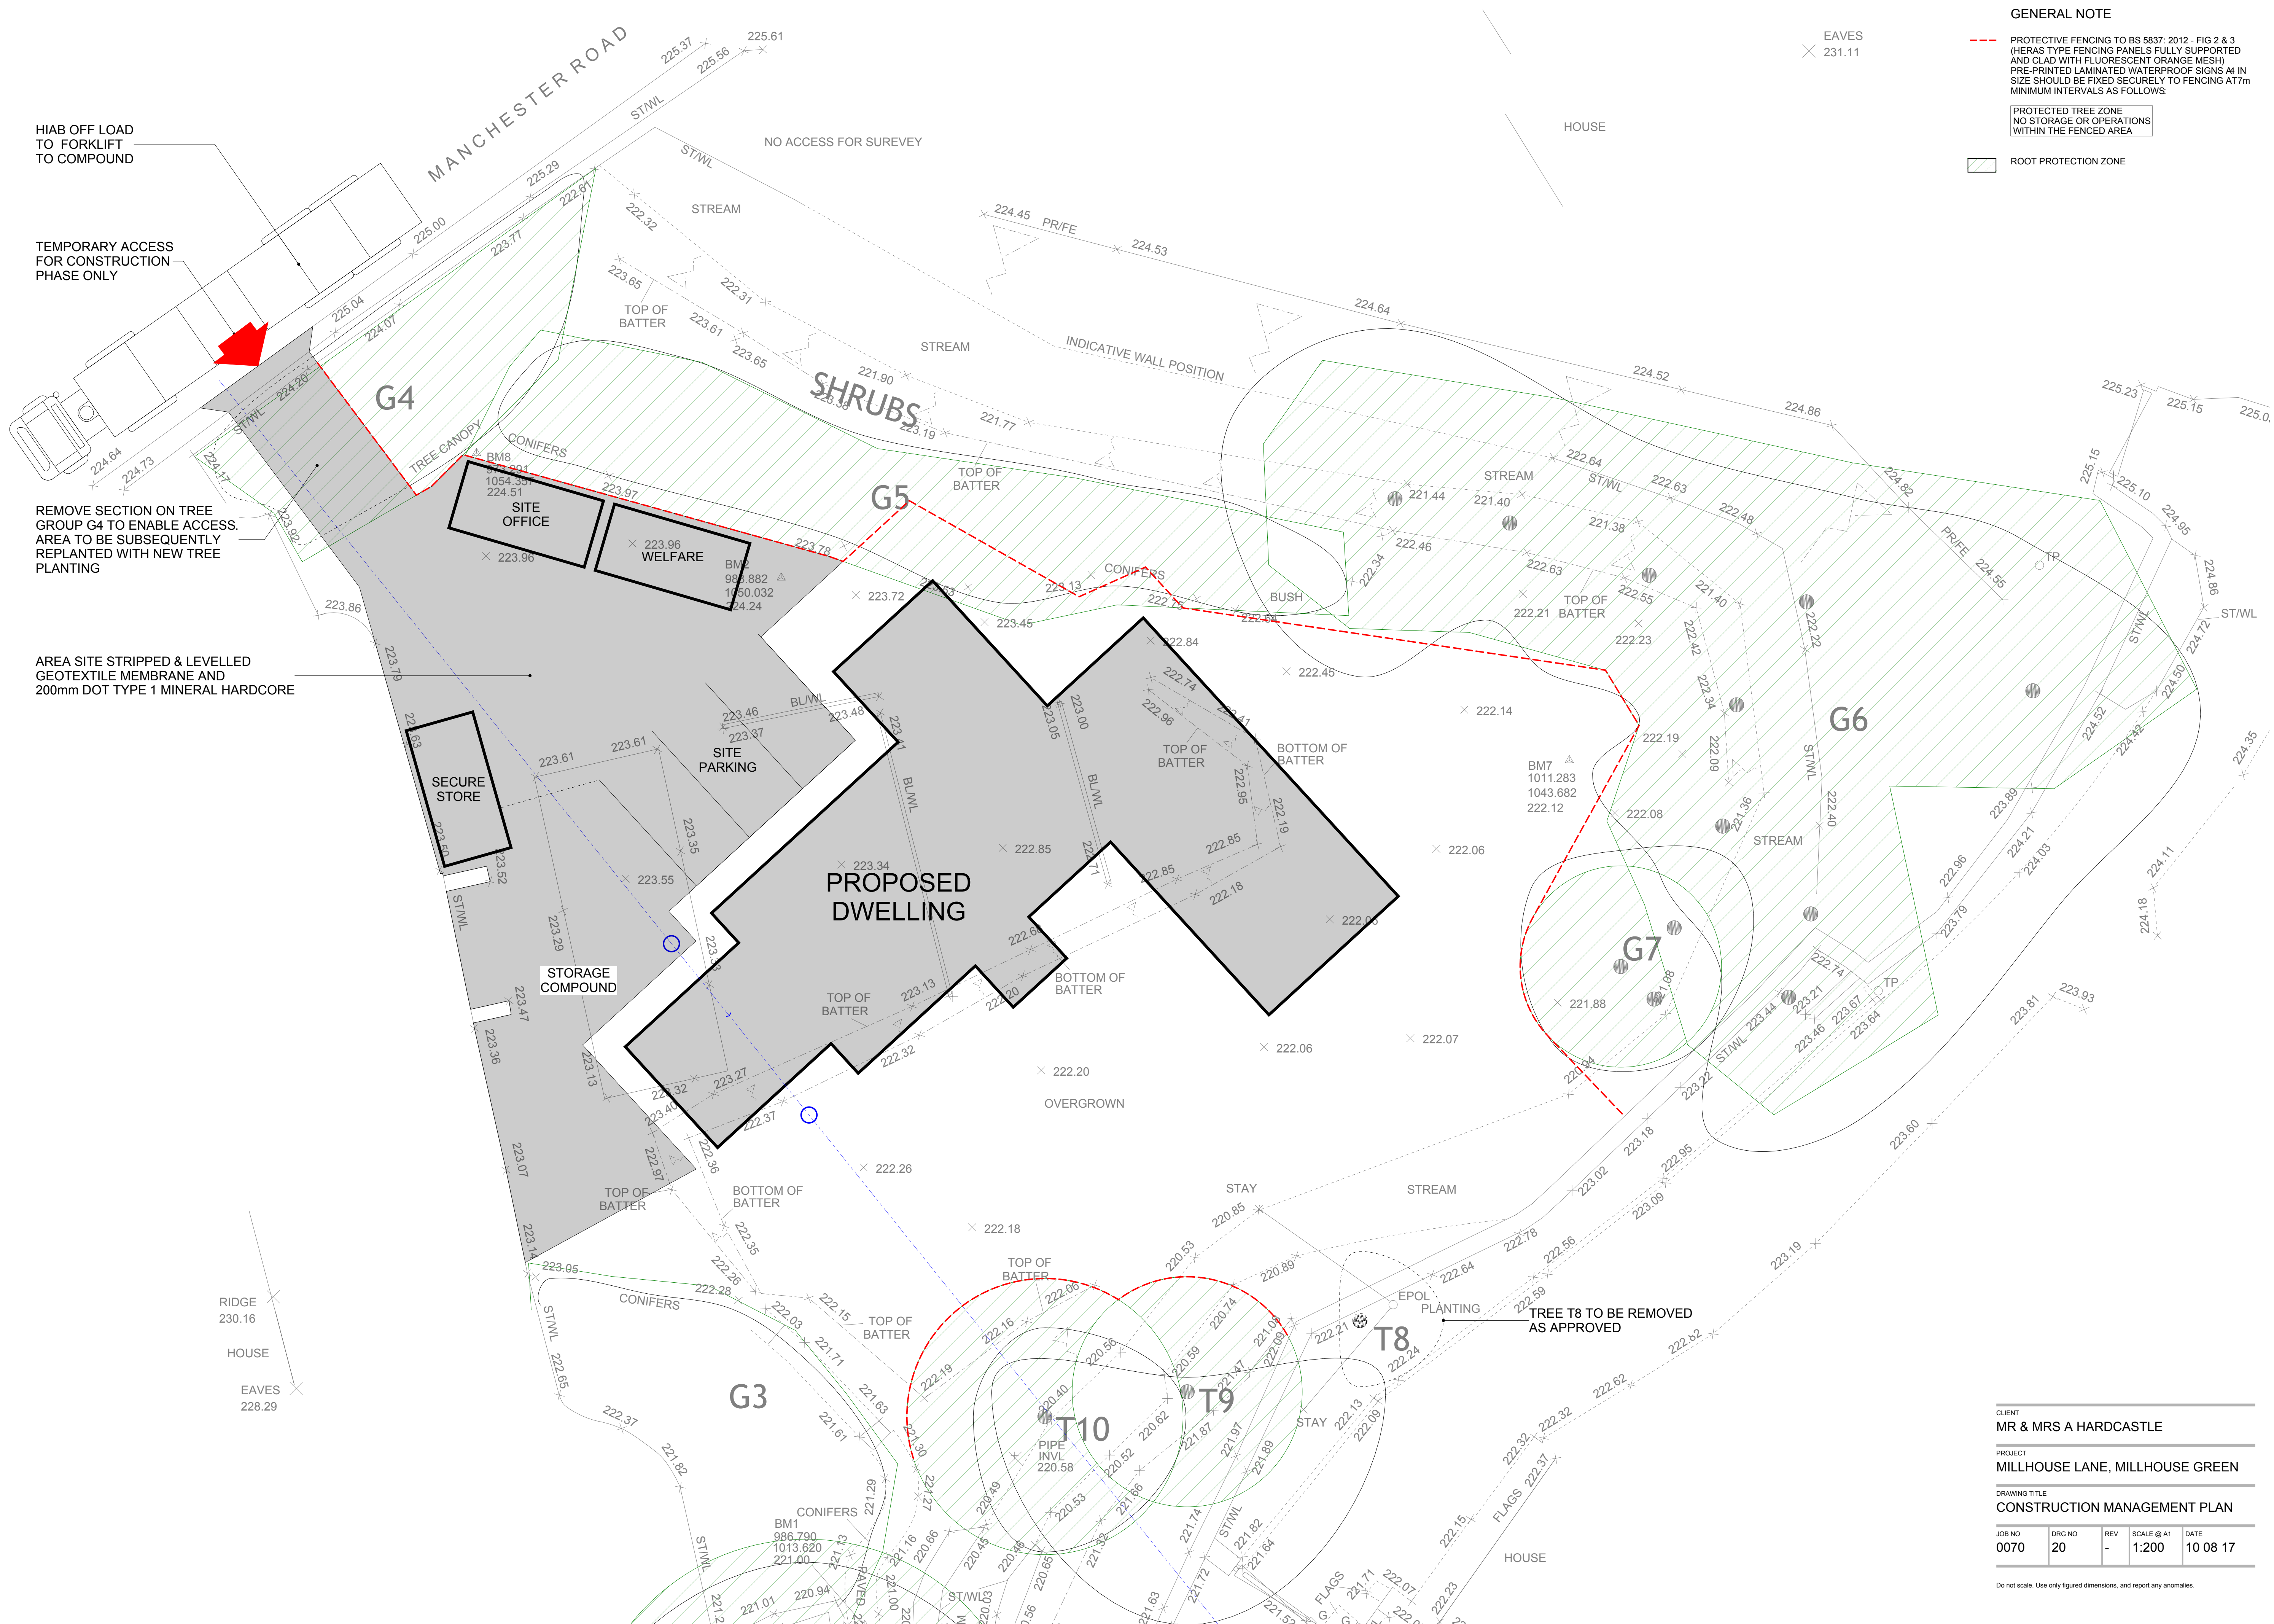

GENERAL NOTE

- PROTECTIVE FENCING TO BS 5837: 2012 - FIG 2 & 3 (HERAS TYPE FENCING PANELS FULLY SUPPORTED AND CLAD WITH FLUORESCENT ORANGE MESH) PRE-PRINTED LAMINATED WATERPROOF SIGNS A1 IN SIZE SHOULD BE FIXED SECURELY TO FENCING AT 7m MINIMUM INTERVALS AS FOLLOWS
- PROTECTED TREE ZONE NO STORAGE OR OPERATIONS WITHIN THE FENCED AREA
- ROOT PROTECTION ZONE

HIAB OFF LOAD
TO FORKLIFT
TO COMPOUND

TEMPORARY ACCESS
FOR CONSTRUCTION
PHASE ONLY

REMOVE SECTION ON TREE
GROUP G4 TO ENABLE ACCESS.
AREA TO BE SUBSEQUENTLY
REPLANTED WITH NEW TREE
PLANTING

AREA SITE STRIPPED & LEVELLED
GEOTEXTILE MEMBRANE AND
200mm DOT TYPE 1 MINERAL HARDCORE

TREE T8 TO BE REMOVED
AS APPROVED

CLIENT				
MR & MRS A HARDCASTLE				
PROJECT				
MILLHOUSE LANE, MILLHOUSE GREEN				
DRAWING TITLE				
CONSTRUCTION MANAGEMENT PLAN				
JOB NO	DRG NO	REV	SCALE @ A1	DATE
0070	20	-	1:200	10 08 17

Do not scale. Use only figured dimensions, and report any anomalies.