



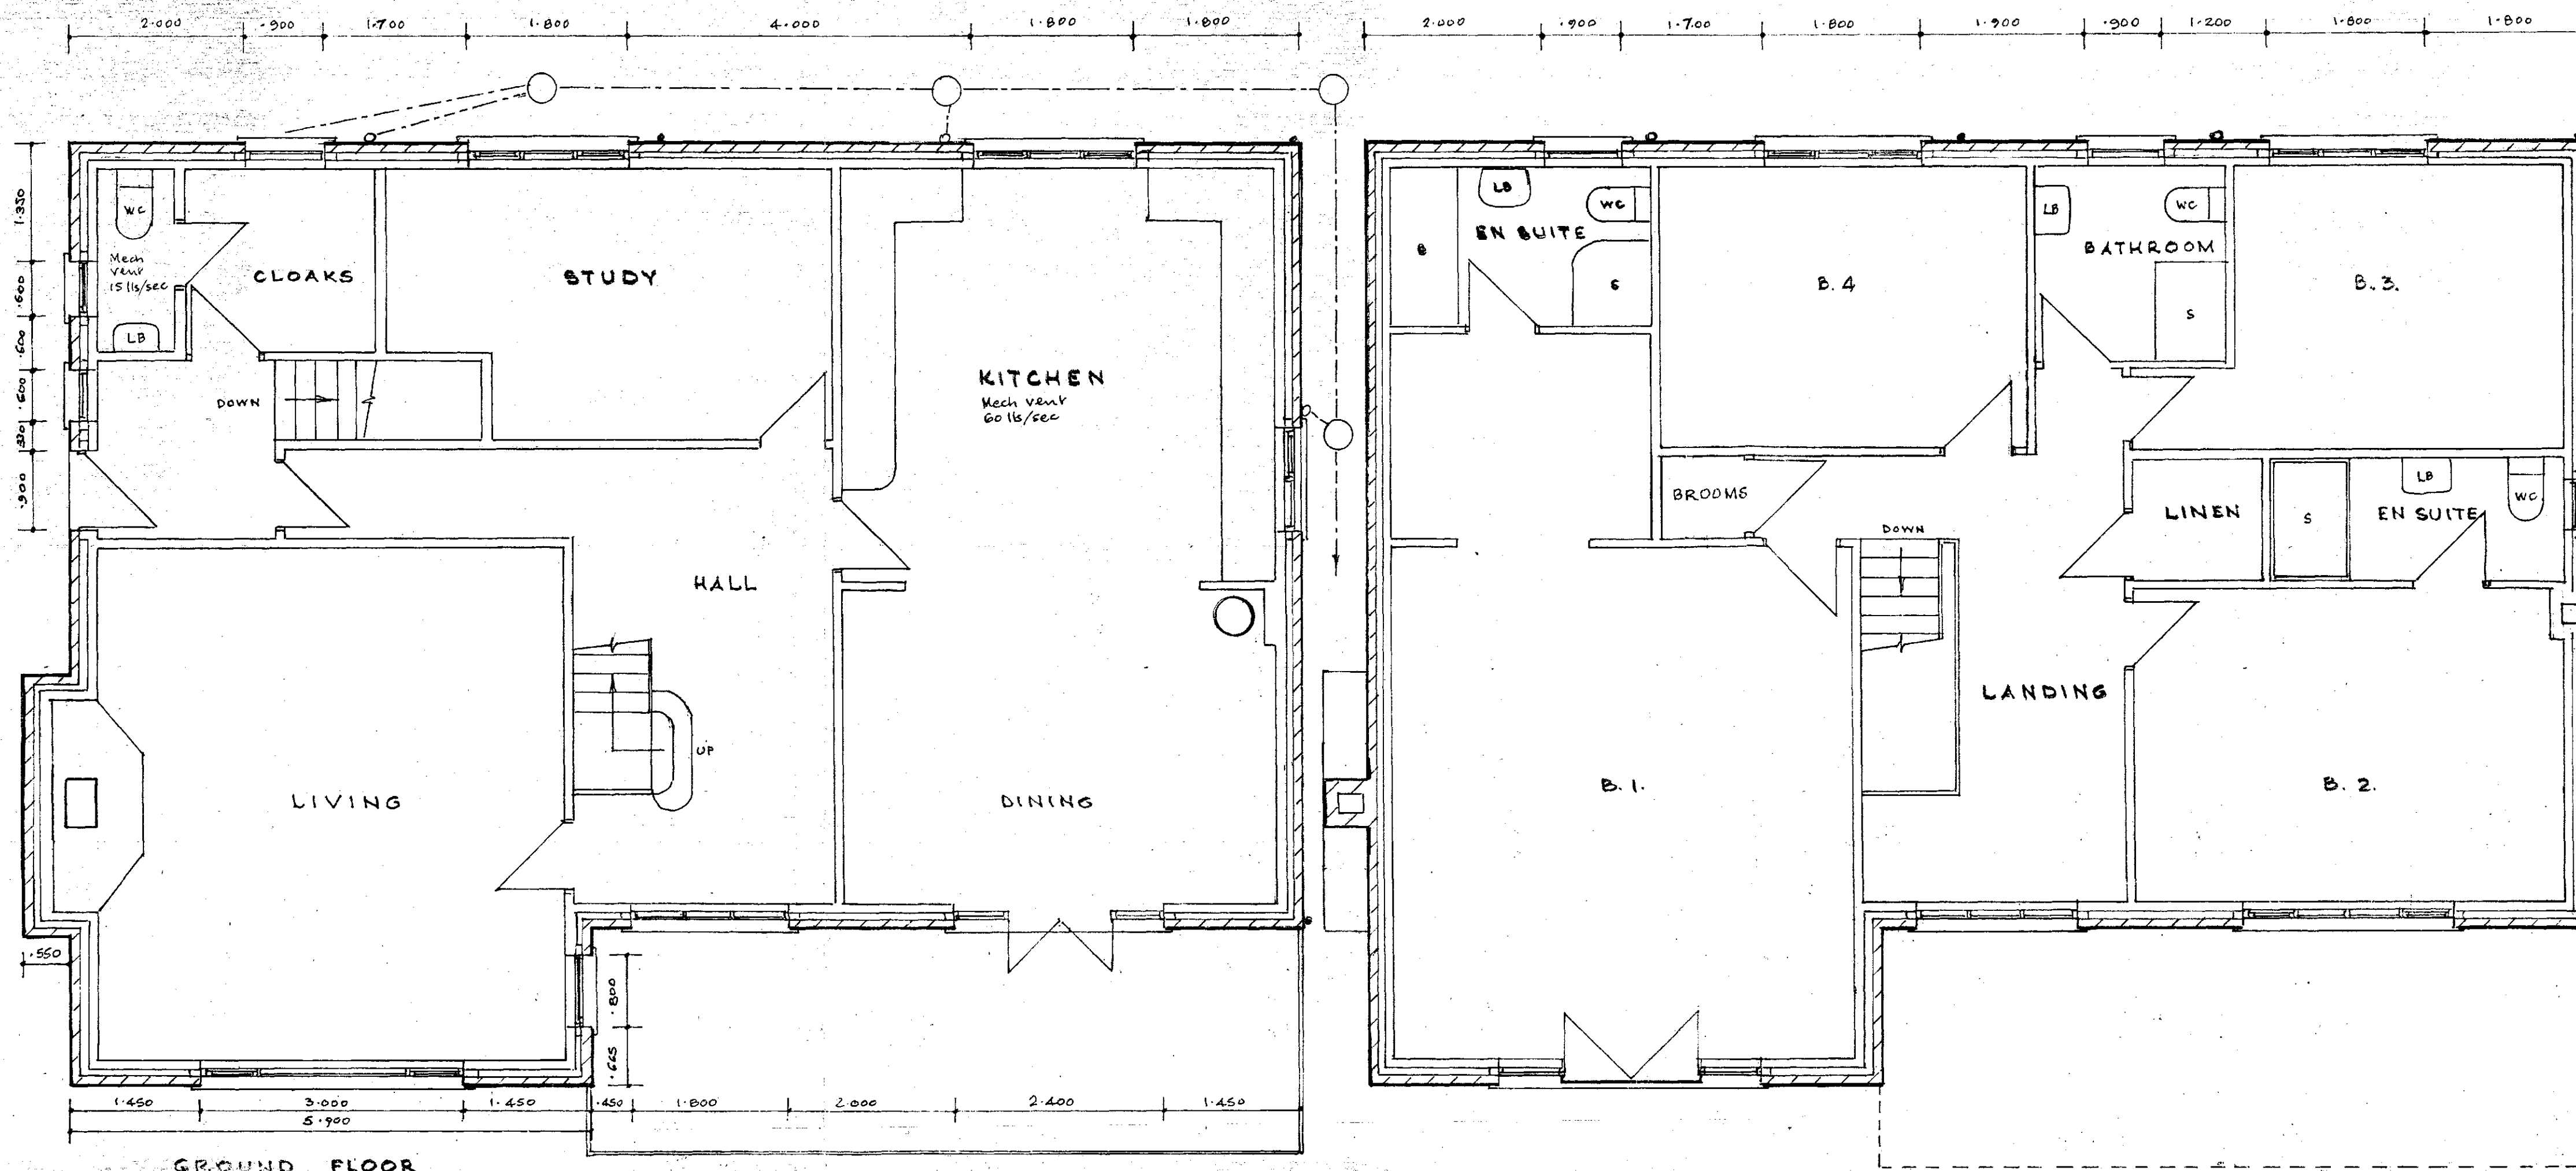


FRONT ELEVATION

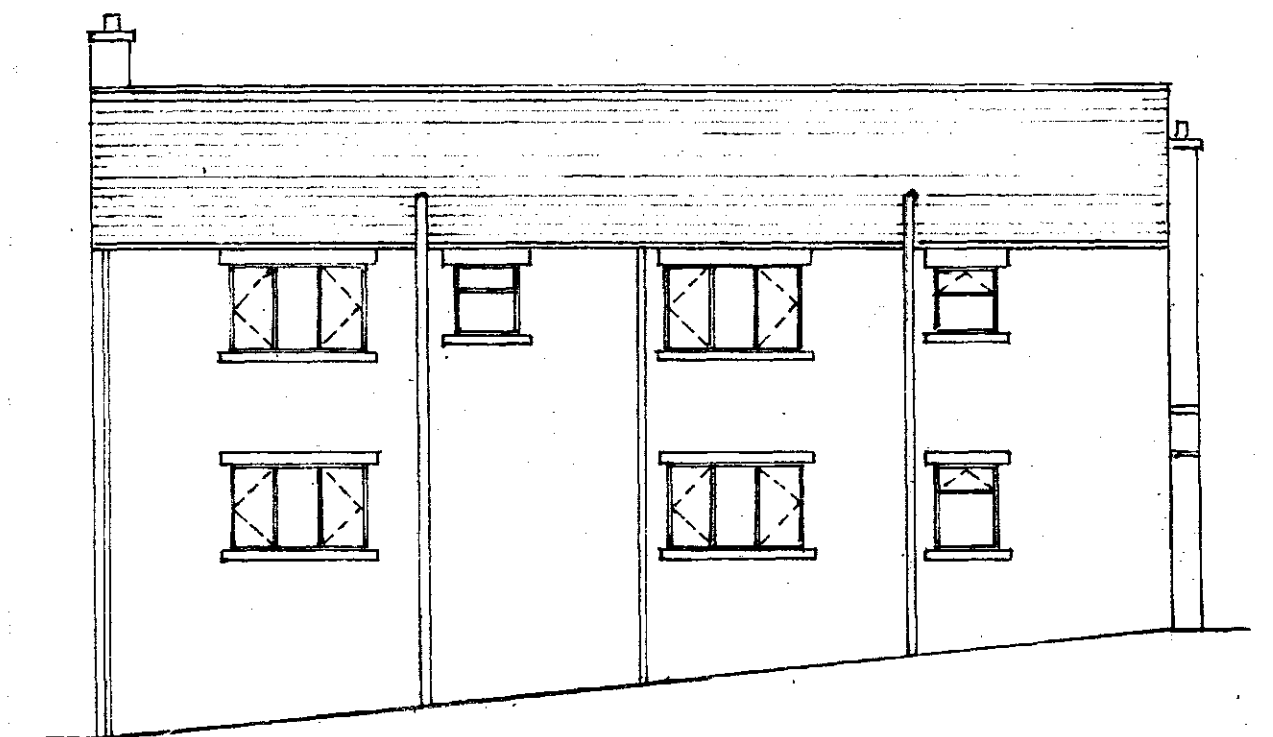


REAR ELEVATION


Stone slate roof
Natural stone outer leaf
Stone heads + cills
Black traditional section
P.V.C. gutters + down pipes
P.V.C. doors + windows
oak finish
Obscure glazing to all
bathrooms + lavatories.

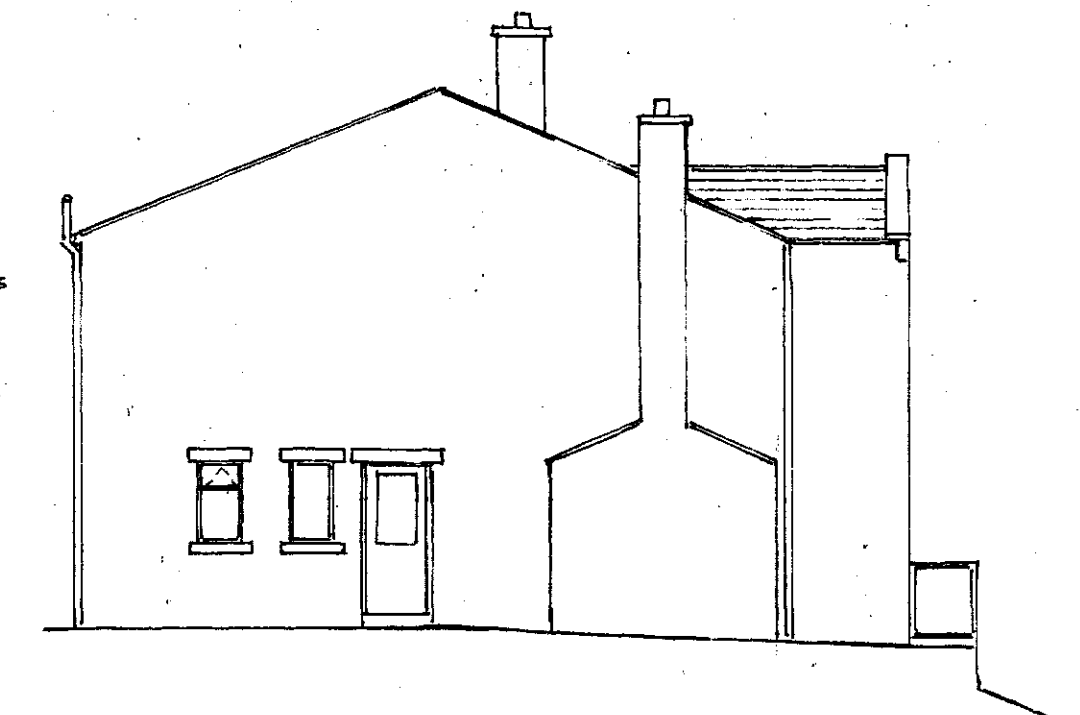


SIDE ELEVATION

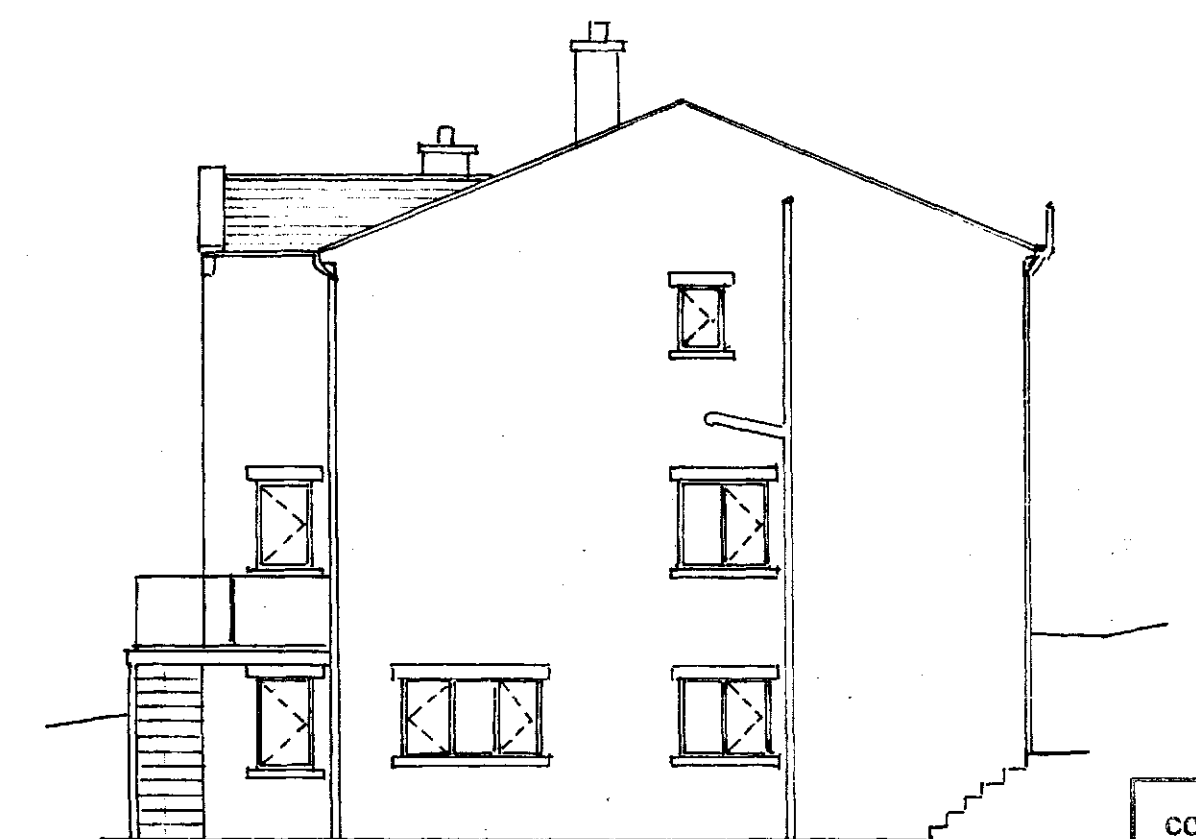

SIDE ELEVATION

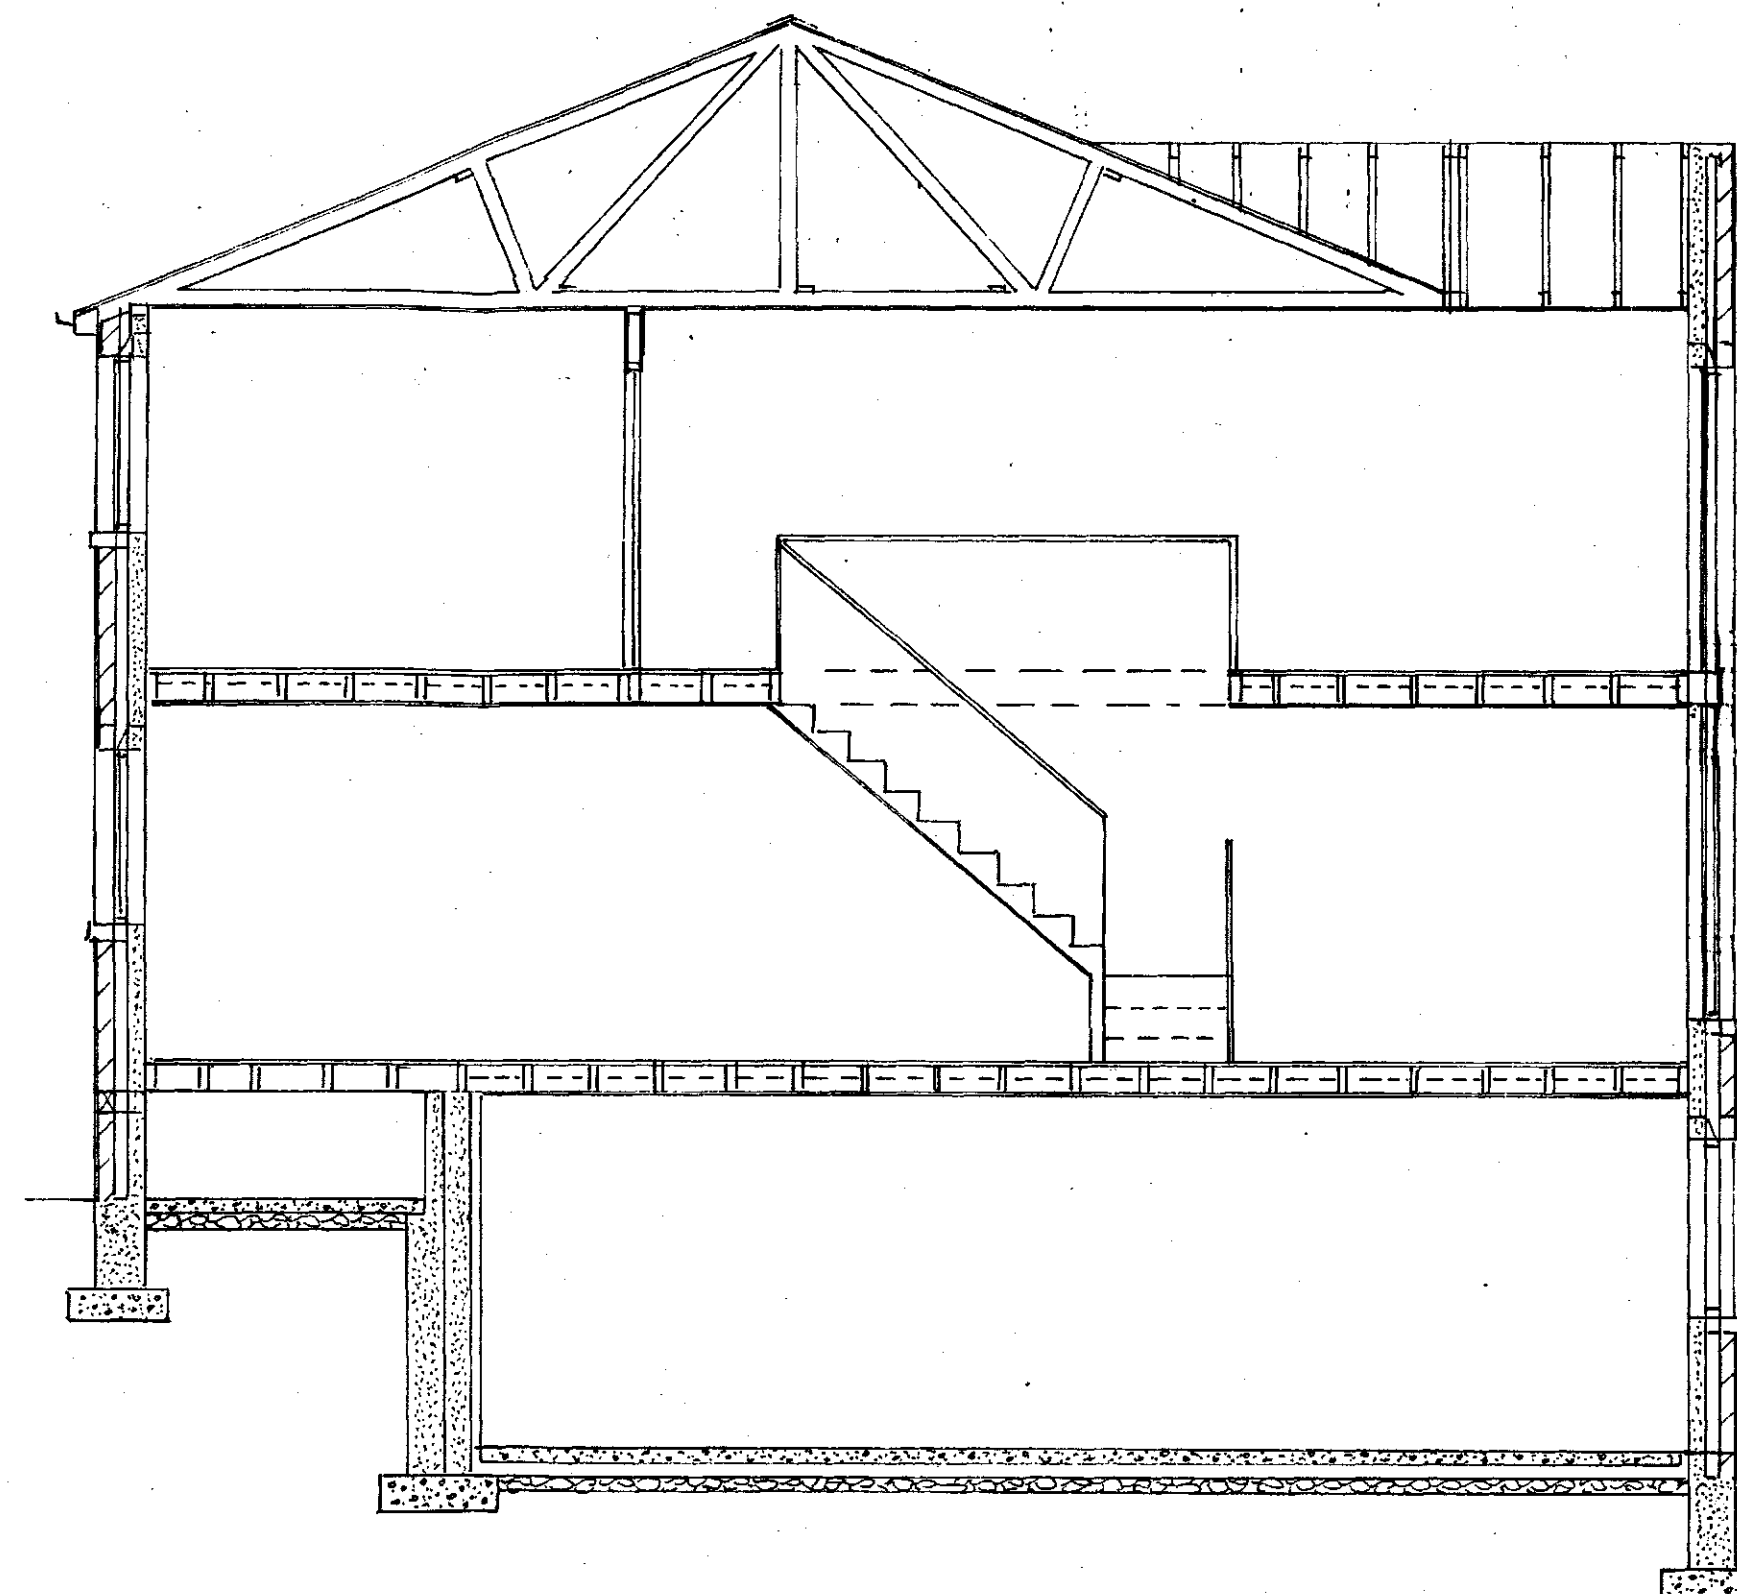

SECTION

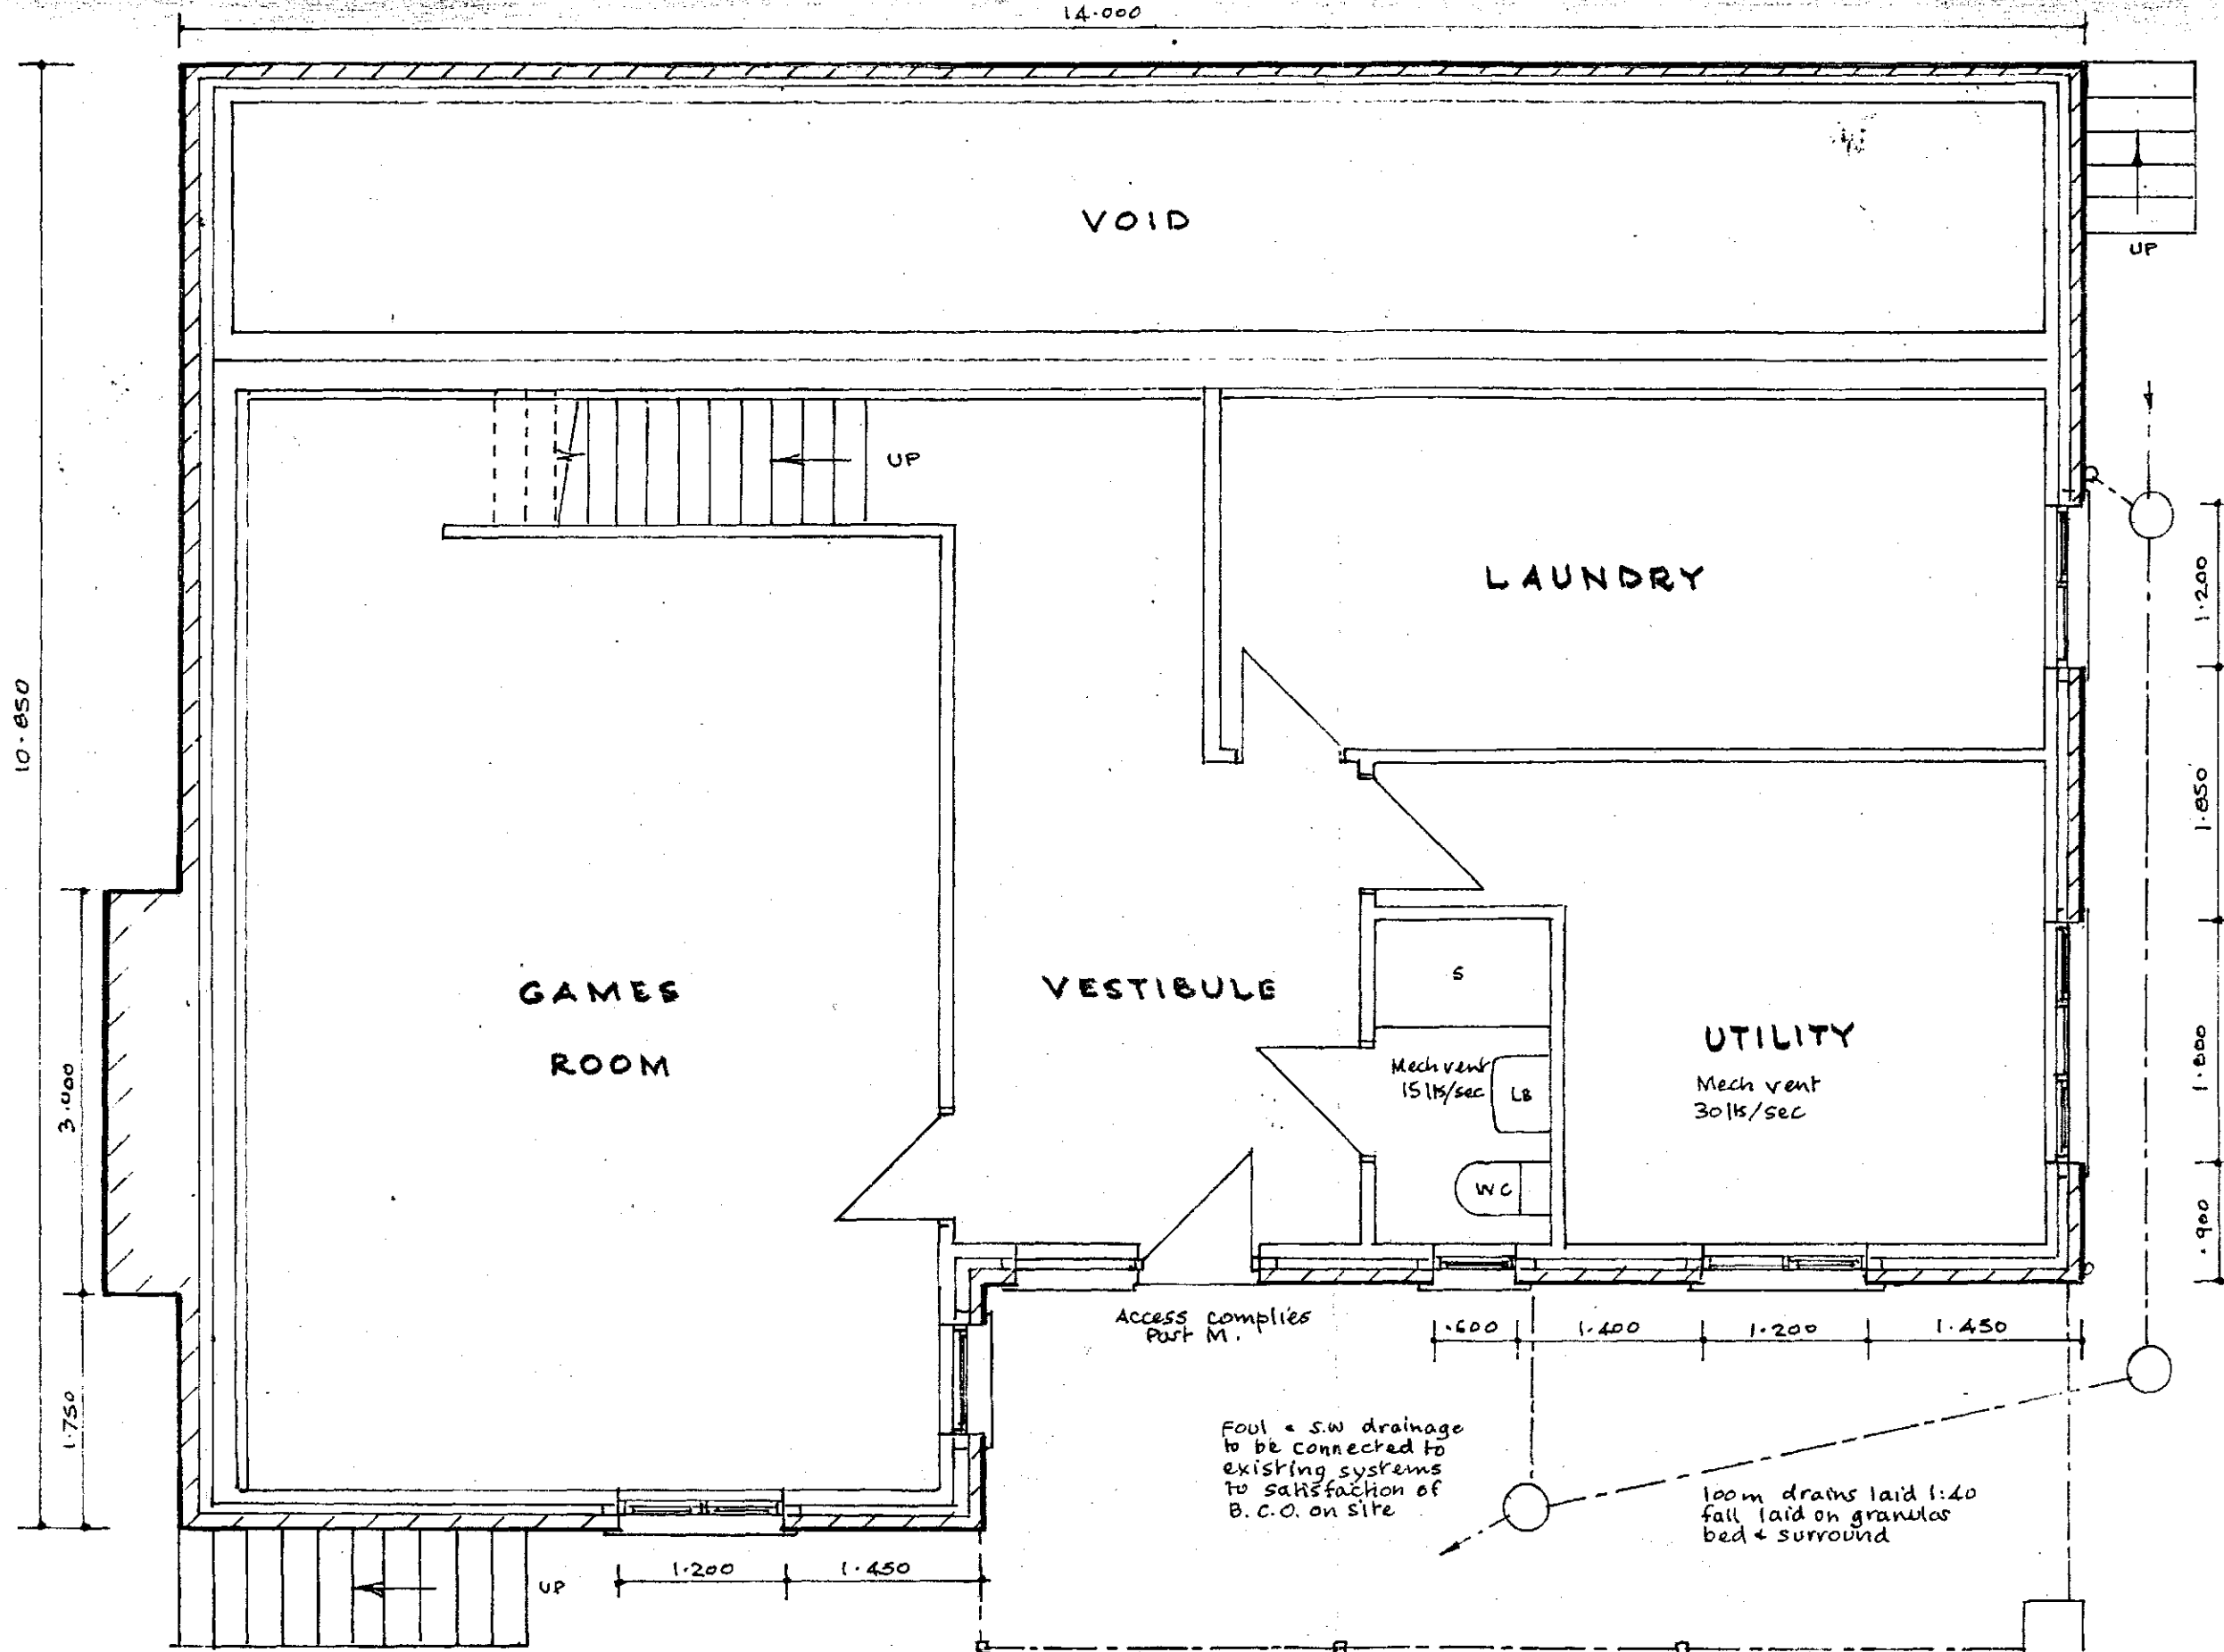

PROPOSED REBUILD - 34 TIVYDALE CLOSE, GAWTHORNE S75 4ET

FOR ANDREW SWIFT ESQ.

Scales :- 1-50 & 1-100.

B.M.C.
CORPORATE MAIL ROOM
05 JUN 2017
Received by:
ORIGINAL COPY