


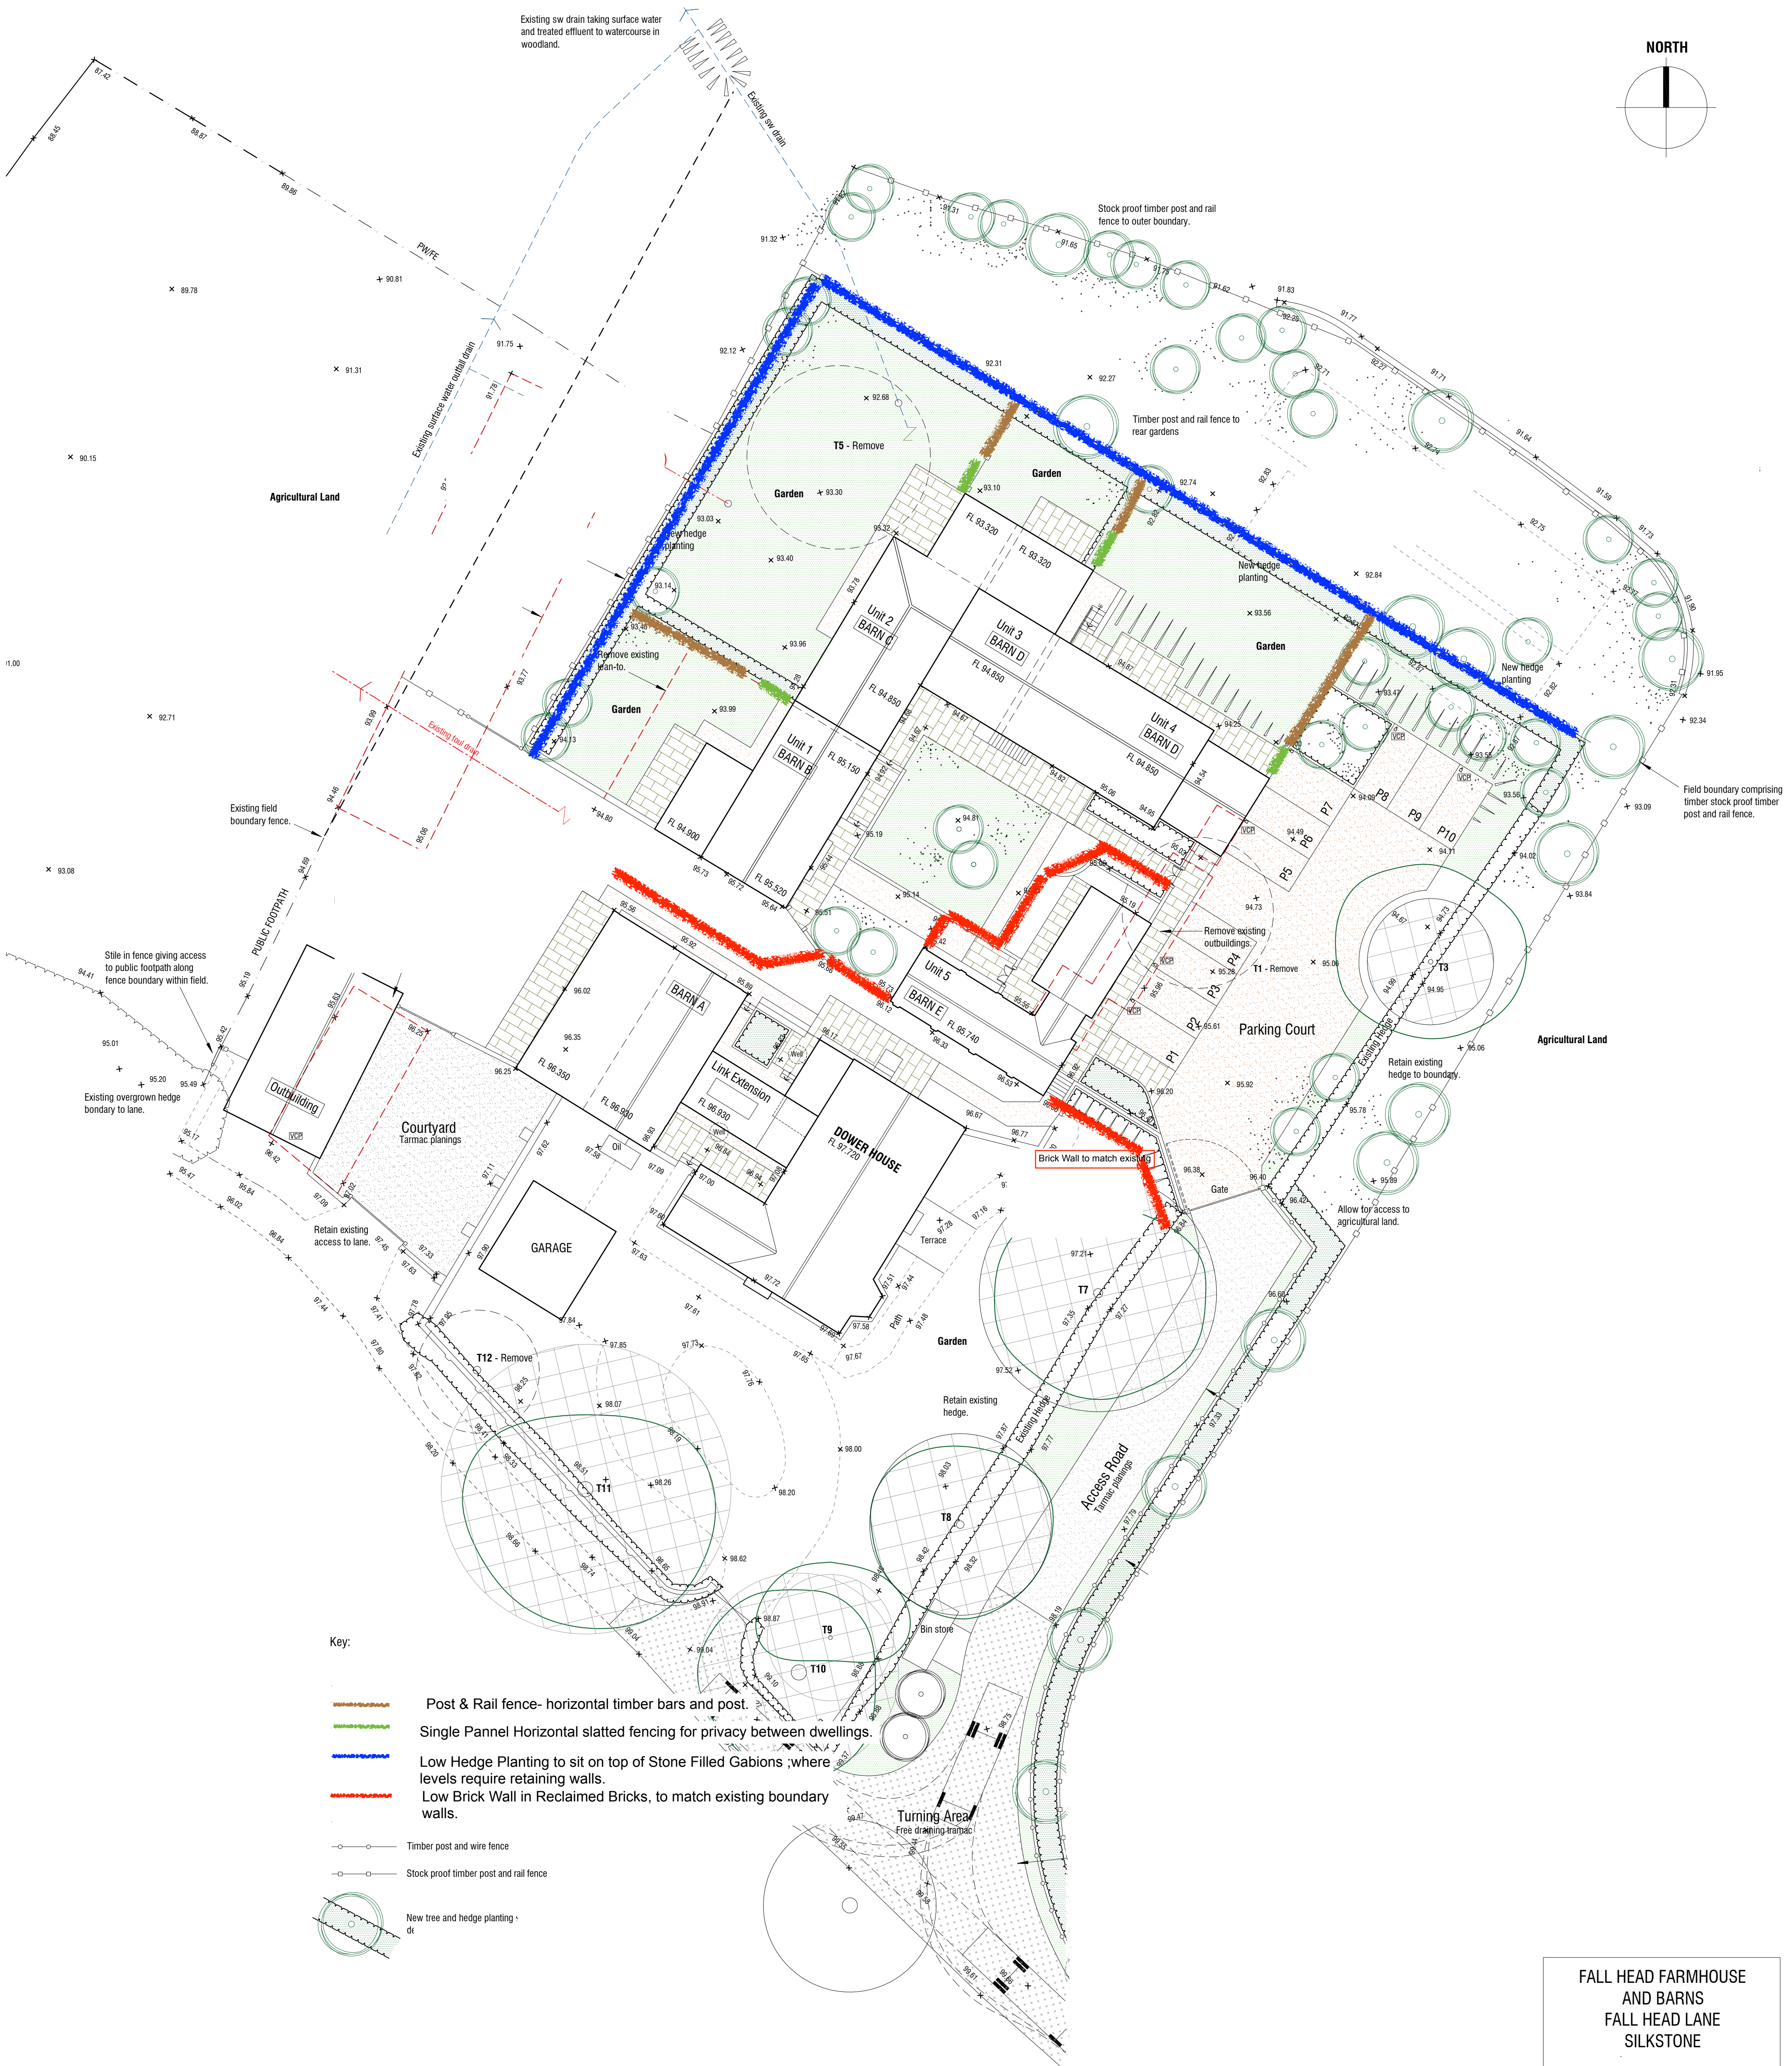

FALL HEAD FARMHOUSE
AND BARNs
FALL HEAD LANE
SILKSTONE

Post & Rail Fencing 4ft



Single Panel Horizontal Slatted Fence 6ft x 6ft



Low Level Hedge planting over Stone Filled Gabions- Where Levels Require



Reclaimed Brick Wall to match existing Farmhouse

