

SIGN SPECIFICATIONS

SIGN TYPE A.


NEW FABRICATED ALUMINIUM INTERNALLY ILLUMINATED FLEXBOX.
SIZE: 8700X4100MM
BOX SPRAYED ARGOS BLUE WITH TENSIONED FLEXIBLE P.V.C. FACE.
FLEXFACE APPLIED WITH VINYL GRAPHICS.
STATIC ILLUMINATION: 600 CANDELAS PER M2 MAX.
LOADINGS:
START UP: 32AMPS
RUNNING: 18AMPS
COLOURS: RED TEXT, WHITE KEY LINE, BLUE OPAQUE BACKGROUND.
PROJECTION FROM BUILDING: 240MM
HEIGHT ABOVE GROUND: 3750MM
APPROX SIGN WEIGHT: 360KG

SIGN TYPE B.

2 STANDARD ARGOS POSTER FRAMES.
SIZE: 1000X1500MM
SILVER TRIM.
NON-ILLUMINATED.

NOTES
* ALL DIMENSIONS ARE FOR PLANNING AND PROPOSALS ONLY.
* A SURVEY WILL BE REQUIRED BEFORE MANUFACTURE.
* ALL FIXINGS TO BE CONFIRMED ON SITE BY ENGINEERS.

CROSS SECTION FOR SIGN TYPE A.
NOT TO SCALE.

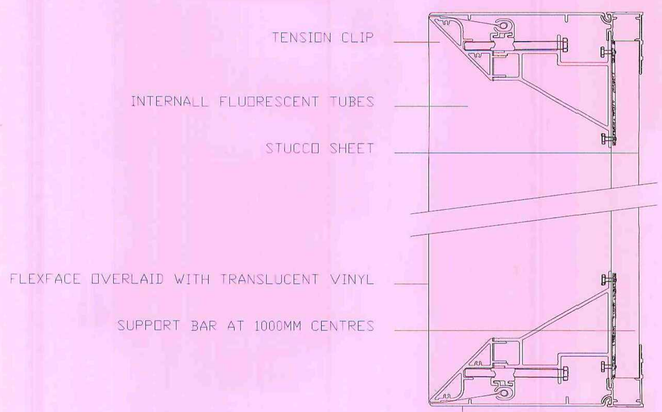

REVISIONS:

CLIENT: ARGOS EXTRA
PROJECT: BARNSLEY

Barnsley Metropolitan Borough Council
11 MAR 2009
Corporate Mail Room

DRAWN BY: ANDREAS KOCH
APPROVED BY:
SCALE: 1:50 | DATE: 09.03.09
DWG NO: 2913.7 | REV NO: A

PERSPECTIVE SIGNS
UNIT 21 RIVERSIDE INDUSTRIAL PARK WHERSTEAD ROAD
IPSWICH SUFFOLK IP2 8JX
TEL: 01473 681684 FAX: 01473 601746