

GAWBER:
GAWBER ROAD C/O RUTLAND WAY
S75 2NA



Ordnance Survey © Crown Copyright 2011. All rights reserved.
Licence number 100020449. Plotted Scale - 1:1250

CREATED BY CLEAR CHANNEL

GAWBER ROAD C/O RUTLAND WAY, GAWBER.



EXAMPLE OF ABACUS SA SHELTER WITH DOUBLE SIDED ADVERTISING UNIT INSTALLED



ADVERTISING PANEL SPECIFICATION SHEET


OUTER CASE – ALUMINIUM EXTRUSION

TUBULAR STEEL FRAME


6ML THICK GLASS TO ADVERTISING PANEL

4 X 58 TUBE WATTAGE DIFFUSED BY 2 X
OPAQUE INTERNAL DIFFUSERS MADE FROM
ACRYLIC PLASTIC

ILLUMINATION IS INTERNAL AND STATIC

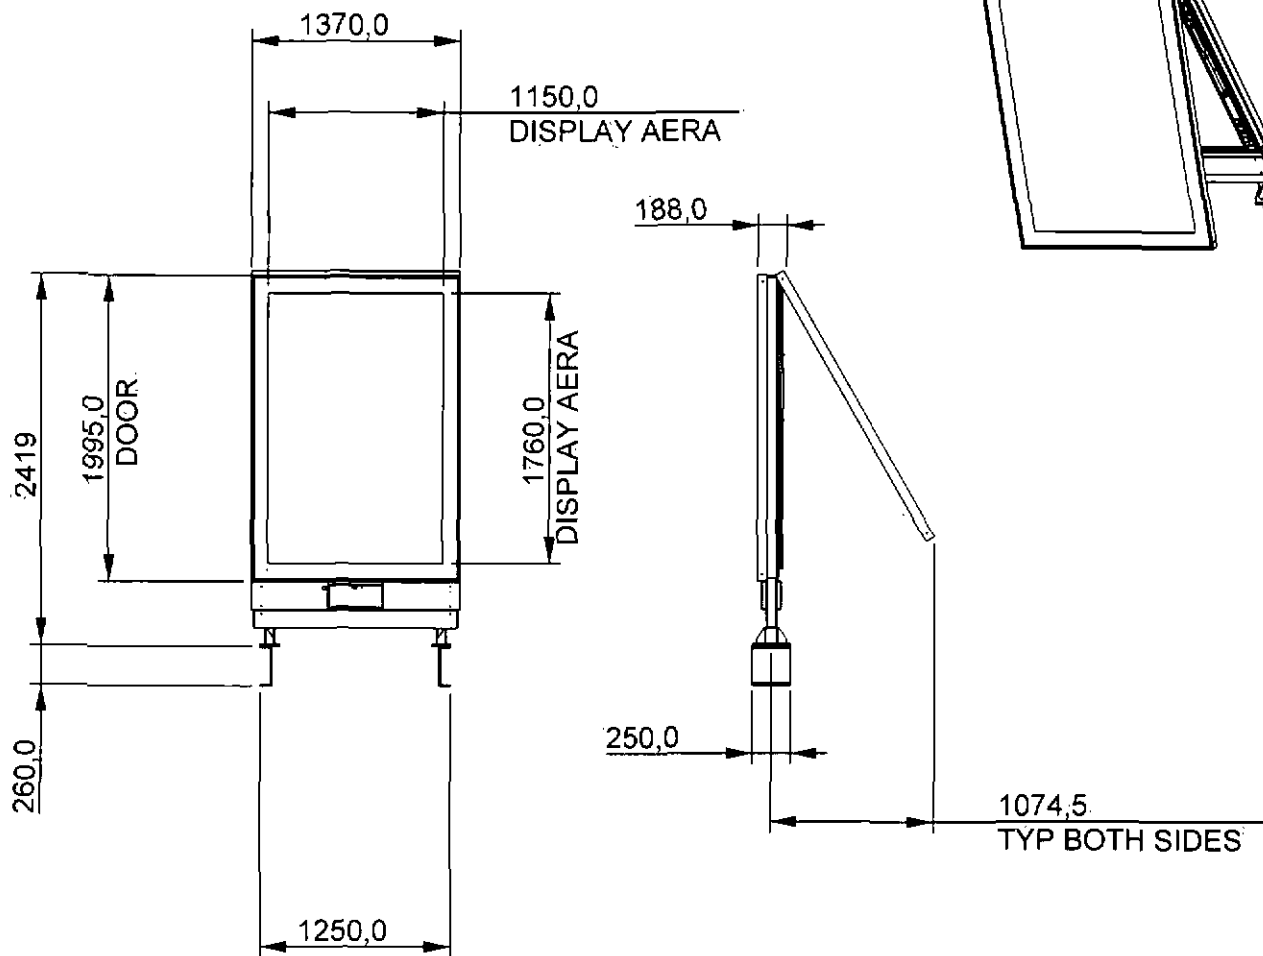

PROJECTION

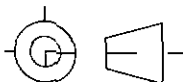

LINEAR TOLERANCES

X ±1.0

X.X ±0.5

X.XX ±0.2

X.XXX ±0.1

ANGULAR TOLERANCES

±0.5 °

CLEAR CHANNEL OUTDOOR

PROJECT

GENERIC BOX

PRODUCT

UK VERSION

TITLE

GENERIC BOX - UK STATIC SHELTER MTD. (ELEC. BASE)

SCALE

1/50

ALL DIMENSIONS IN

SHEET NUMBER / OF

SHEET 1 OF 1

ORIGINAL SIZE A4

DWG BY

S.HAMILTON

AUTHORISED BY

S.HAMILTON

DATE

20/04/07

DATE

20/04/07

THIS DRAWING IS THE PROPERTY OF CLEAR CHANNEL INT. COPYRIGHT IS RESERVED BY THEM AND THE DRAWING ISSUED, ON THE CONDITION THAT IT IS NOT COPIED, REPRODUCED, RETAINED BY OR DISCLOSED TO ANY UNAUTHORISED PERSON EITHER WHOLLY OR IN PART WITHOUT THE CONSENT, IN WRITING, OF CLEAR CHANNEL INTERNATIONAL.

DRAWING NUMBER

354010

