




FRONT ELEVATION

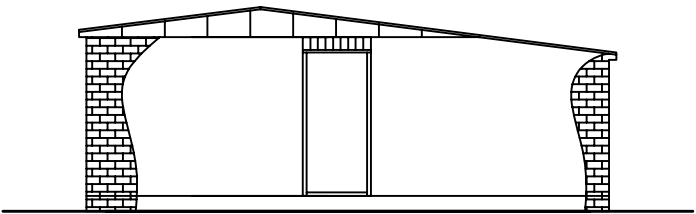


REAR ELEVATION

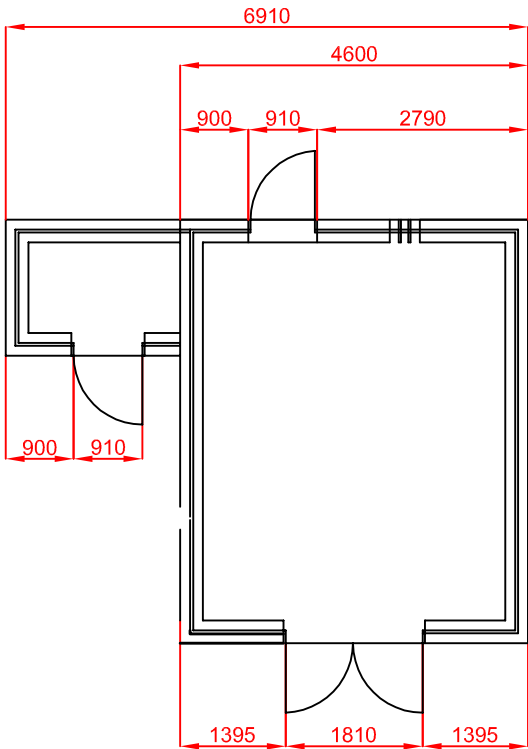

PLAN

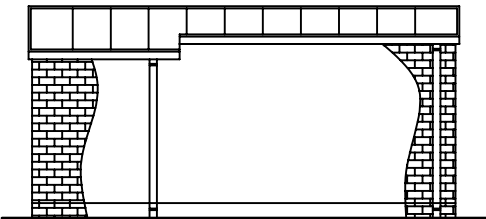

SIDE ELEVATION

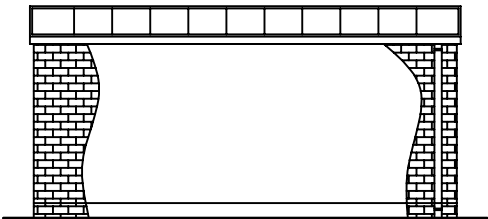

SIDE ELEVATION

SCALE	NTS	STAIRFOOT, OACKS LANE, BARNLEY. S71 1HT GRID REFERENCE: SE 364060 BRICK BUILT SWITCHROOM	ISSUE	DATE	ISSUE	DATE	ISSUE	DATE	ISSUE	DATE	ISSUE	DATE	ISSUE	DATE	CLIENT	
DATE	06-09-16												A	06/09/16	PEAK POWER CONNECTIONS LIMITED	
DRAWN	CE												BASED ON CIAT DWG NO: DS05		DRG. No. G000281-1012-A_D11	
CHECKED	KC															
APPROVED	GJ															