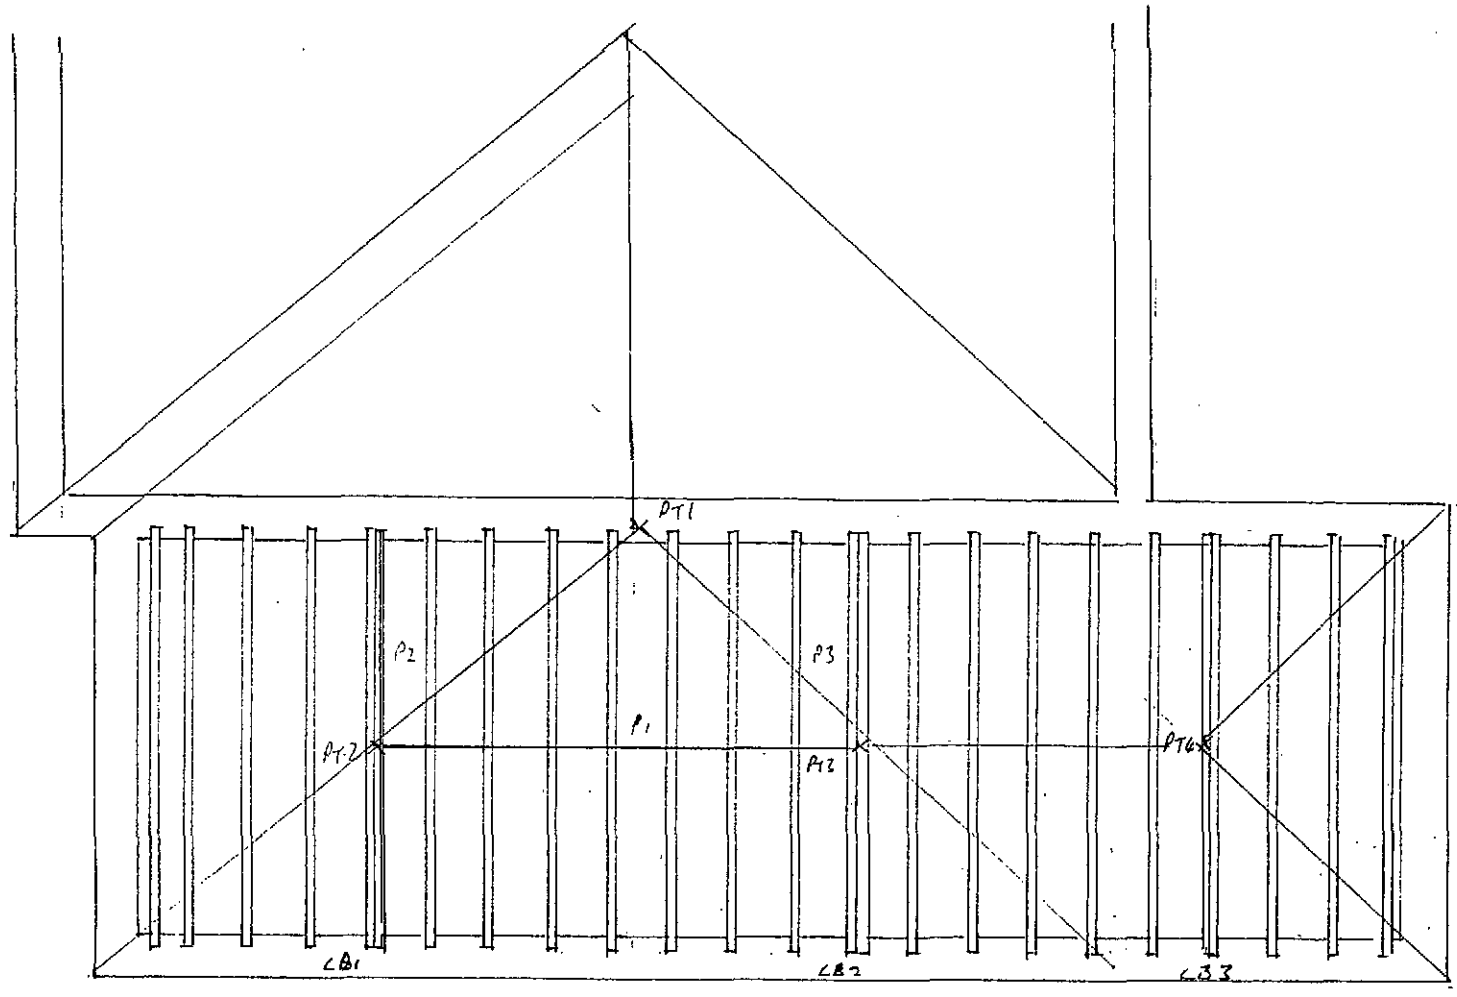


- CB1 - CB3 CEILING BEAMS BOLTED TOGETHER AT MID DEPTH WITH 8mm DIA CARRIAGE BOLTS AT 520 C/C
- P1 - P3 200x75mm PURLINS
- X PT1 - PT4 2 Nº POSTS 100x50mm BOLTED TOGETHER WITH 8 Mm DIA BOLTS AT 500 CENTRES
- HIP & VALLEY RAFTERS TO BE 150x50mm