




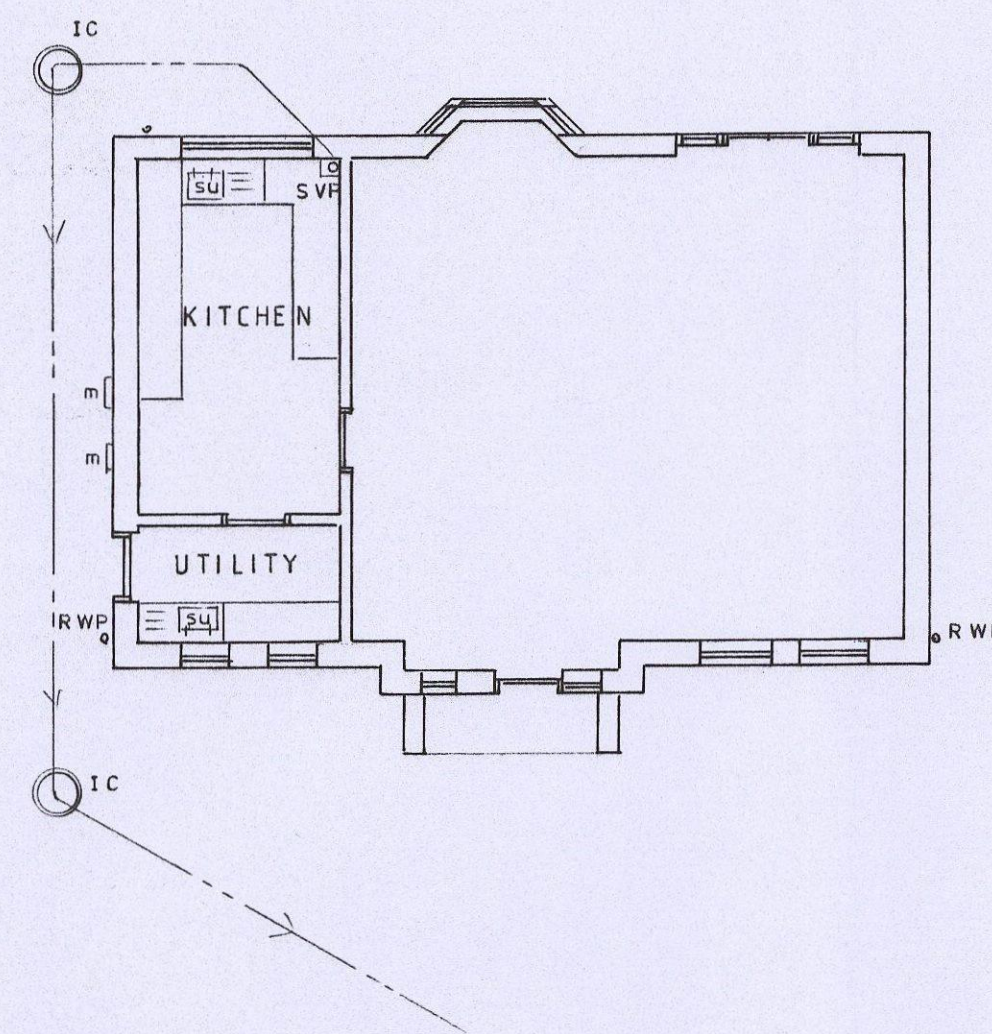


EXISTING G.F. PLAN

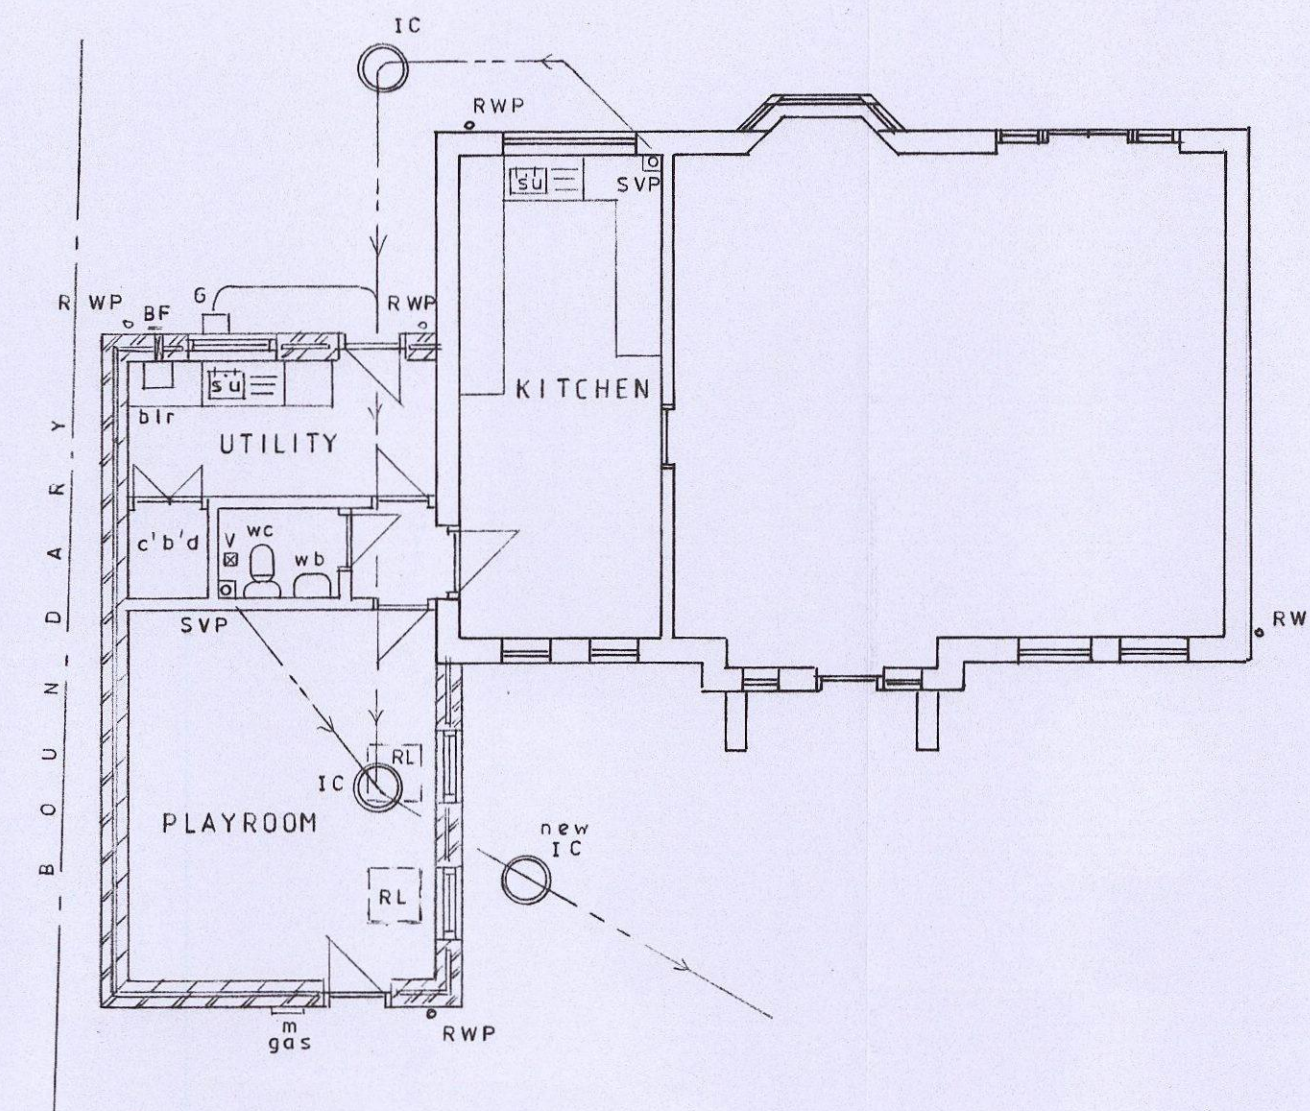

PROPOSED G.F. PLAN

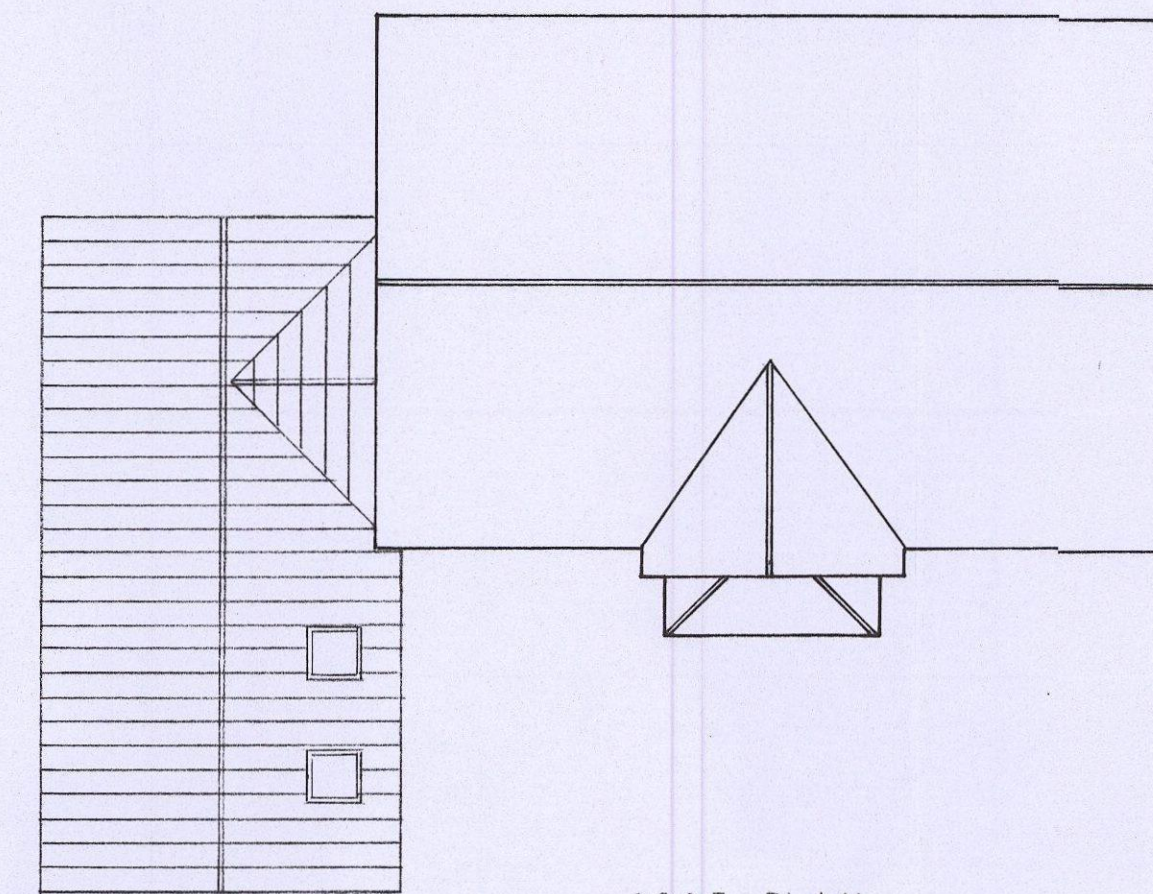

ROOF PLAN

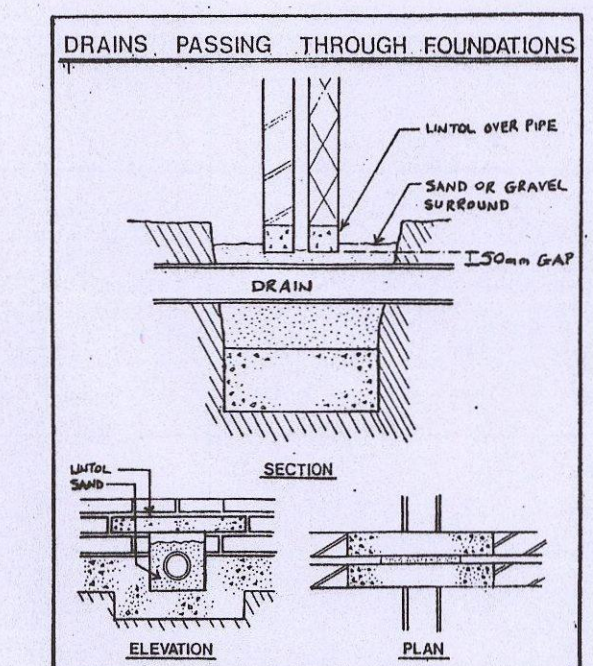


EXISTING FRONT
SOUTH




EXISTING REAR
NORTH



EXISTING SIDE
WEST

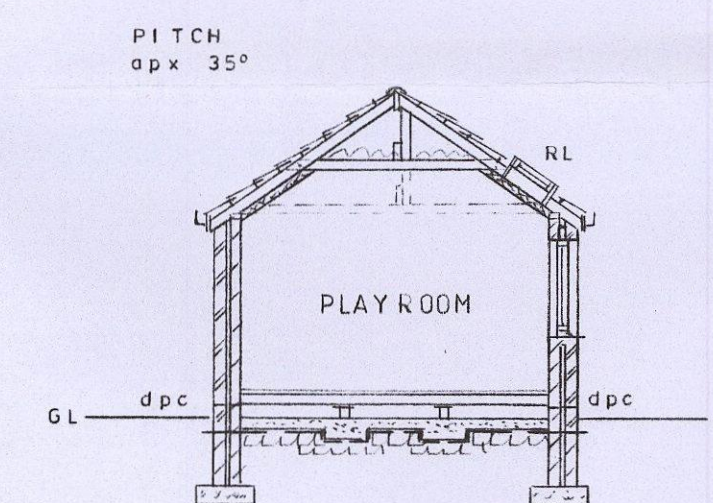

SECTION

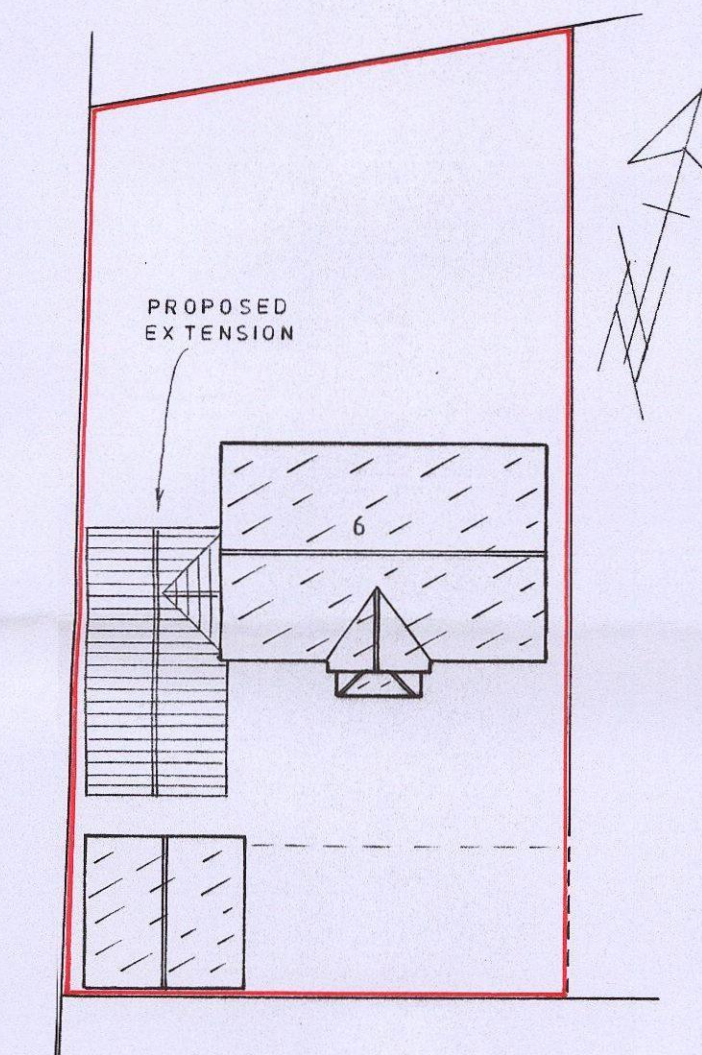


SITE PLAN 1:250




PROPOSED FRONT
SOUTH



PROPOSED REAR
NORTH

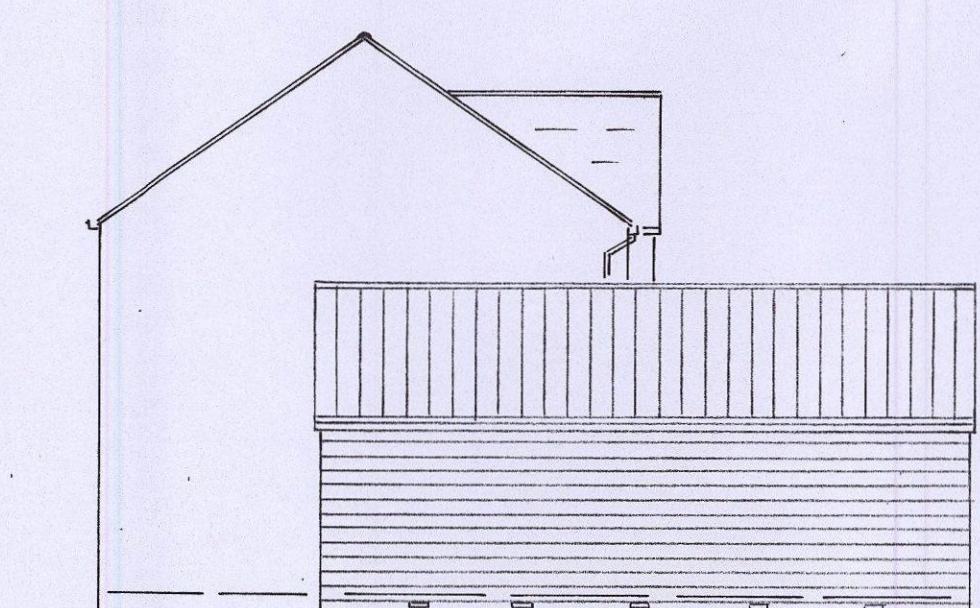

PROPOSED SIDE
WEST

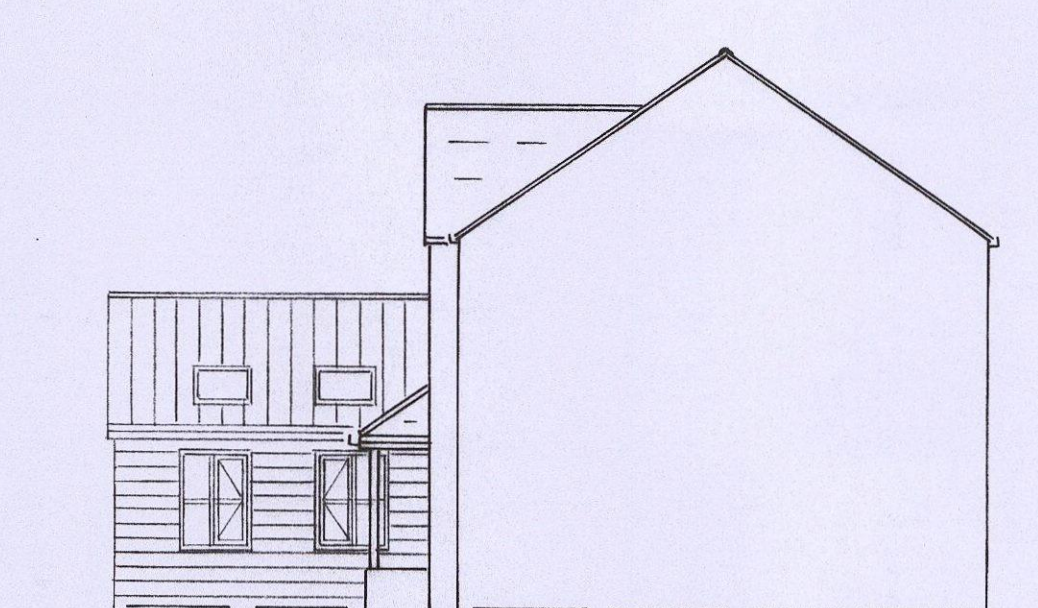

PROPOSED SIDE
EAST