




KEY

HOUSETYPE SCHEDULE		
TYPE	ACCOMODATION	No
A	3/4 Bedroom Detached House	1
Ah	3/4 Bedroom Detached House	1
B	3 Bedroom Detached House	1
C	3 Bedroom Semi - Detached House	2
TOTAL		5


denotes proposed shrub planting

denotes proposed tree planting

denotes extent of extg hedge/trees

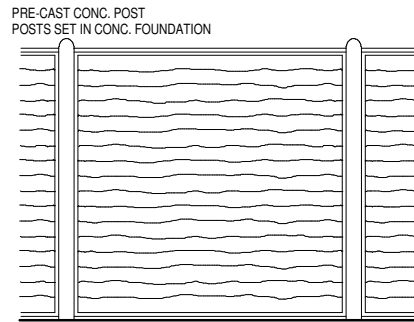

1800 HIGH LARCH LAP FENCE

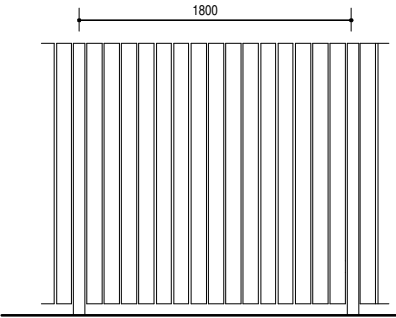

1800 HIGH SCREEN FENCE

REV A - SEPT 15 - AMENDED TO COUNCIL COMMENTS

reshape

architecture + design ltd

prime business centre

millfield industrial estate

millfield road

bentley

doncaster

DN5 0SJ

T

01302 875211

E

info@reshape-design.com

W

www.reshape-design.com

MR W COOKE

PROPOSED DEVELOPMENT TO
PINFOLD LANE,
ROYSTON
BARNSELEY

SITE PLAN

scale	date	drawn	checked
1:500 @ A2	JULY 15	PB	DG
drawing no			revision
15 - ROYSTON - 2			A

This drawing is ©Reshape Architecture + Design Ltd. If in doubt ASK. Drawing measurements shall not be obtained by scaling. Verify all details and dimensions prior to construction. Immediately report any discrepancies on this drawing. The drawing shall be read in conjunction with associated specifications and related consultants documents.