

GROUNDWORKS AND TOI SOILING.

* BY MAIN CONTRACTOR UNLESS OTHERWISE AGREED.

- SHRUB PLANTING 400 MM MIN DEPTH.
- GRASSSED AREAS 100 MM MIN DEPTH.
- NATIVE WOODLAND MIXI ARE 300 MM MIN DEPTH.
- Tree pits - BASE ROOT UP TO APPROX 1/4" 16" SIZE 1 X 1 X 1 MIN

- ANY IMPORTED TOPSOIL TO BE TO B.S.3882 [DOCUMENTARY EVIDENCE THAT SOIL COMPLIES TO BE PROVIDED IF REQUESTED].
- TOPSOILED AREAS TO BE LEFT IN A CLEAN, EVENLY GRADED AND UNCOMPACTED STATE PRIOR TO ACCESS BY THE LANDSCAPE CONTRACTOR.
- ANY VARIATION TO THE ABOVE TO BE AGREED BEFORE WORKS BEGIN.


[illegible]

GENERAL NOTES





- FOR DETAILS OF PAVING, CURBS, ETC. SEE SEP ARCHITECTS DRGS.
- INFORM THE S.O. IF IT IS APPARENT THAT ANY AREAS CANNOT BE BUILT AS SHOWN - PLANT QUANTITIES/SPECIES MAY NEED ADJUSTMENT TO SUIT.
- ANY 'SURPLUS' AREAS ARE NOT TO BE TOPSITED UNLESS AGREED IN ADVANCE TO ALLOW CORRECT PLANTS TO BE SPECIFIED - OTHERWISE ANY SUCH AREAS ARE TO BE PAVED TO ARCHITECTS DETAILS.

- * RABBIT PROTECTION:
 - ALLOWANCE TO BE MADE FOR SPIRAL PLASTIC GUARDS TO ALL NATIVE SHRUBS.
 - IF PROBLEMS ARE IDENTIFIED, OTHER MEASURES MAY NEED TO BE AGREED AND COSTED.

* IN THE EVENT OF ANY CHANGES TO THE SITE LAYOUT OR INTRODUCTION OF WALLS, PLANTING, DETAILS TO BE REVIEWED (SPECIES/QUANTS MAY REQUIRE ADJUSTMENT)

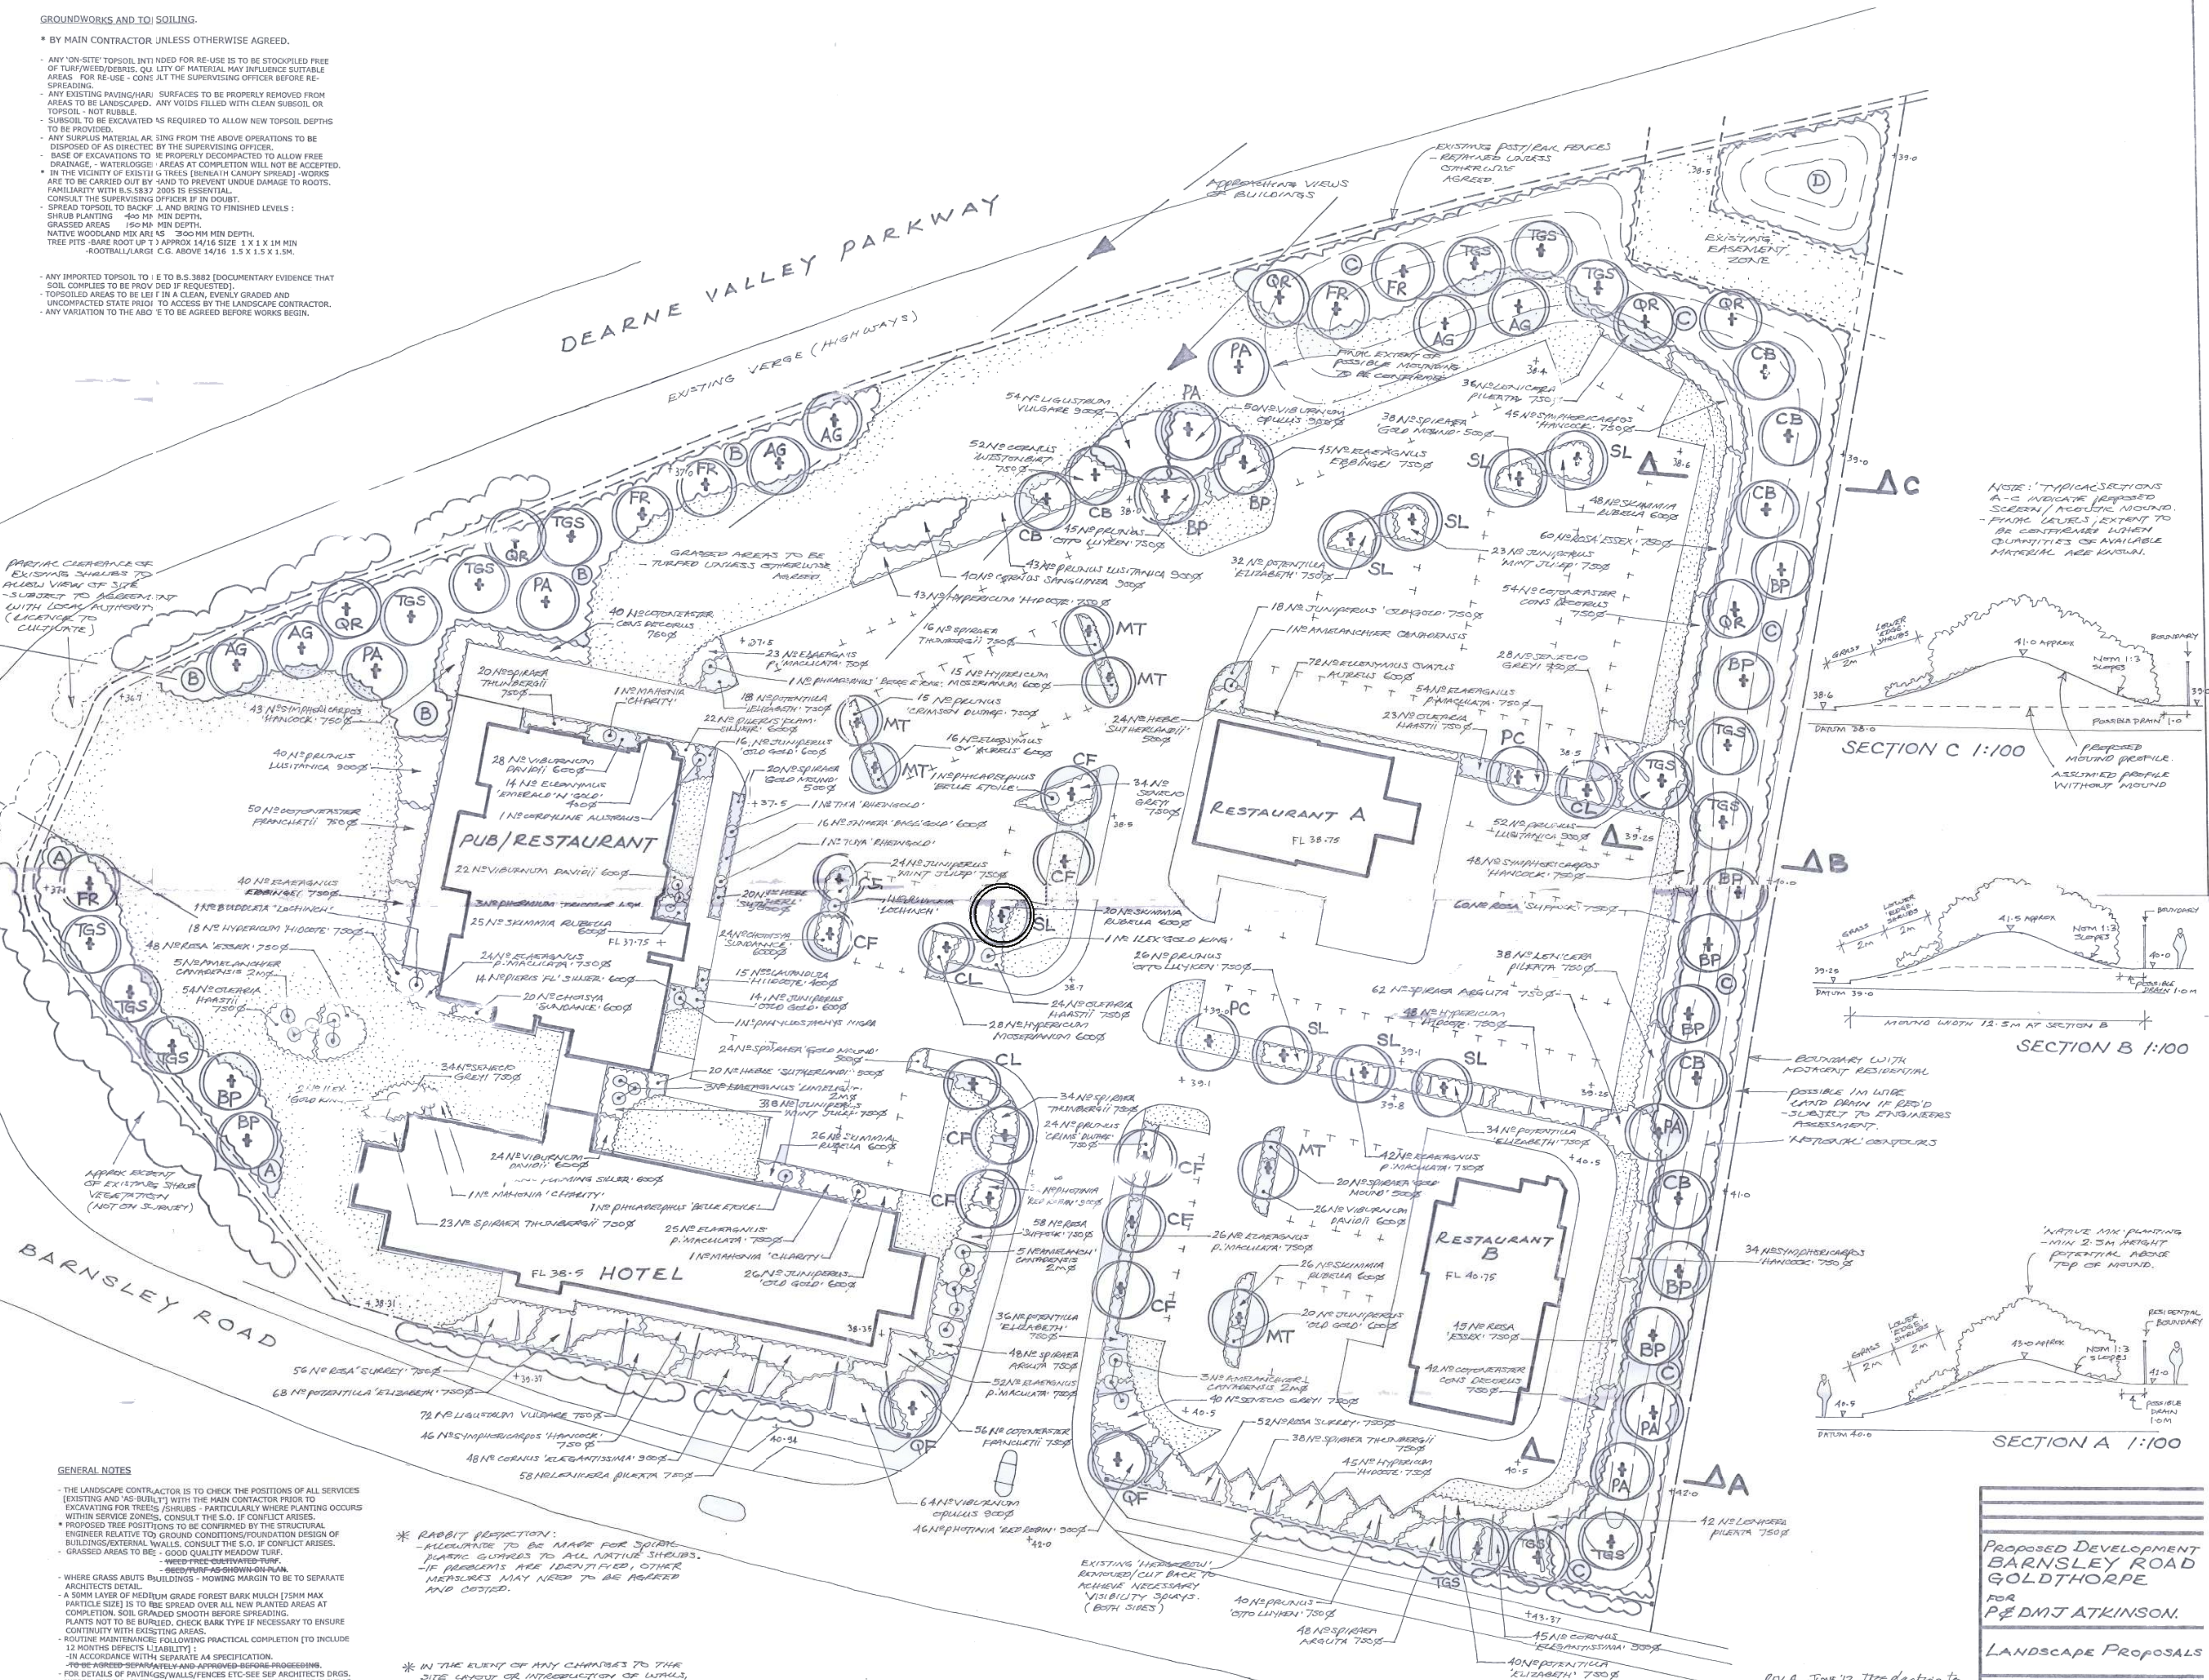

PROPOSED DEVELOPMENT
BARNESLEY ROAD
GOLDTHORPE
FOR
P & D M J ATKINSON

LANDSCAPE PROPOSALS

1:250 MAY '12 DREAM 1.

■ MARTIN F. HOLLAND MUI ■
LANDSCAPE DESIGN CONSULTANT

WOODSIDE HOUSE MUCKLOW HILL
HALESOWEN WEST MIDLANDS B62 8BT
TEL 0121 503 0502 FAX 0121 550 3553