




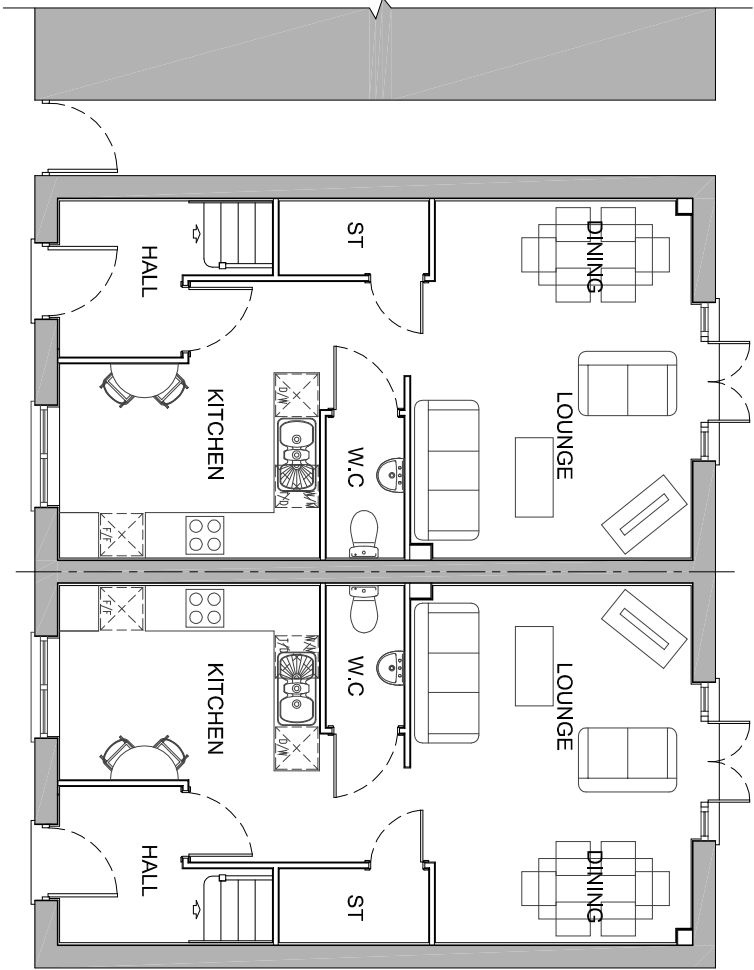

Ground Floor Layout

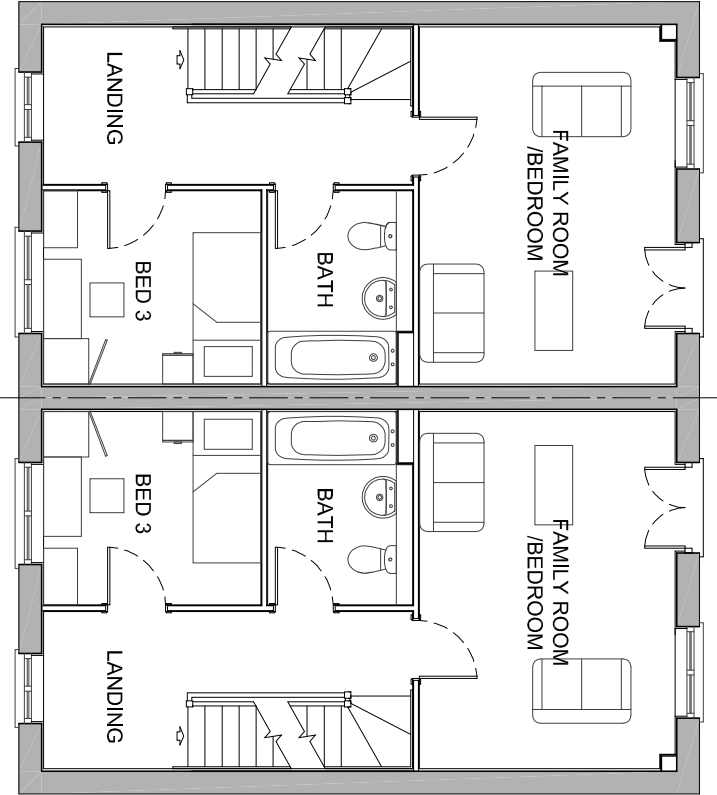

First Floor Layout

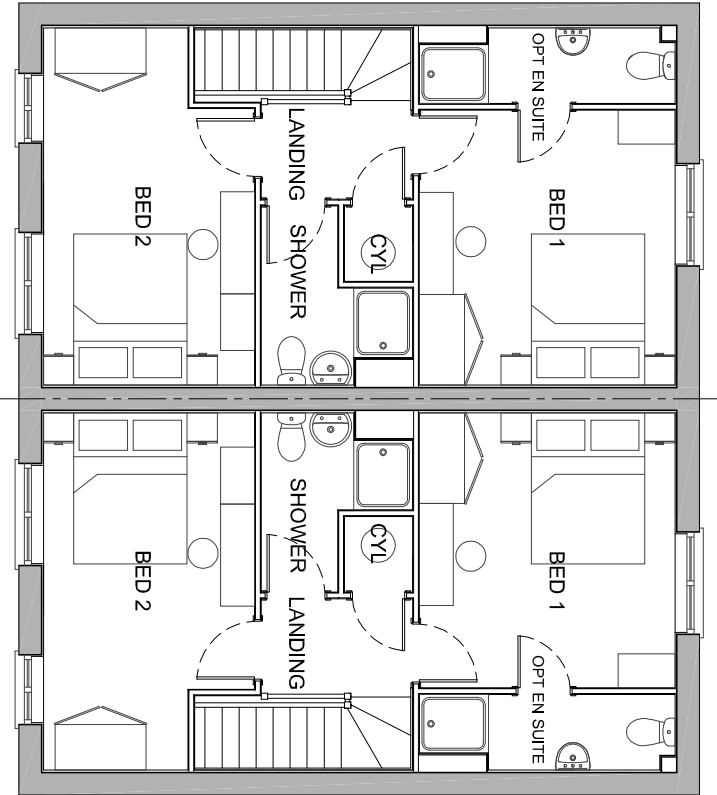

Second Floor Layout

HOUSETYPE PC33 – Charbury [1299] (AS/OP)

CLIENT
TAYLOR WIMPEY YORKSHIRE

PROJECT
PROPOSED RESIDENTIAL DEVELOPMENT
KINGSTONE SCHOOL, BARNSLEY

DRAWING OF
PLOTS 60&59 – PC33 PLANS (AS/OP)
DISTINCTIVE RANGE PLANNING DWG

MARKETING NAME

drawing no	rev	date
P13:4718:56	A	FEB 14
scale @ A3	drawn	check
1:100	RB	SL
		date
		FEB 14

A

04.06.14

Linked gateway to adjacent plots added

RB

ALP