

Notes:

PLANNING DRAWINGS - THIS DRAWING SHOULD NOT BE USED FOR ANY OTHER PURPOSES THAN THAT SPECIFIED HERE

COPYRIGHT - THIS DRAWING MAY NOT BE REPRODUCED OR MODIFIED IN WHOLE OR PART BY ANY PERSON OR ORGANISATION WITHOUT THE ARCHITECTS CONSENT. ISSUING COPIES TO THIRD PARTIES MAY NOT BE DONE WITHOUT THE ARCHITECTS CONSENT

Revision: --

Revision List:

0 5m

MATERIALS - PROPOSED
Walls - Coursed sandstone to match
Roof - Concrete tiles to match
Windows / Doors - PVCu or timber framed, cream or neutral colour
Fascias / Soffits - Black or white PVCu
Gutters / Pipes - Black PVCu to match

Project/ Client: Vicarage / Hodgson

Drawing Title: Elevations - Proposed

Drawing Number: 2051/TP/006


Scale at A3: 1:100

Date: May 18

North Elevation - Proposed



East Elevation - Proposed

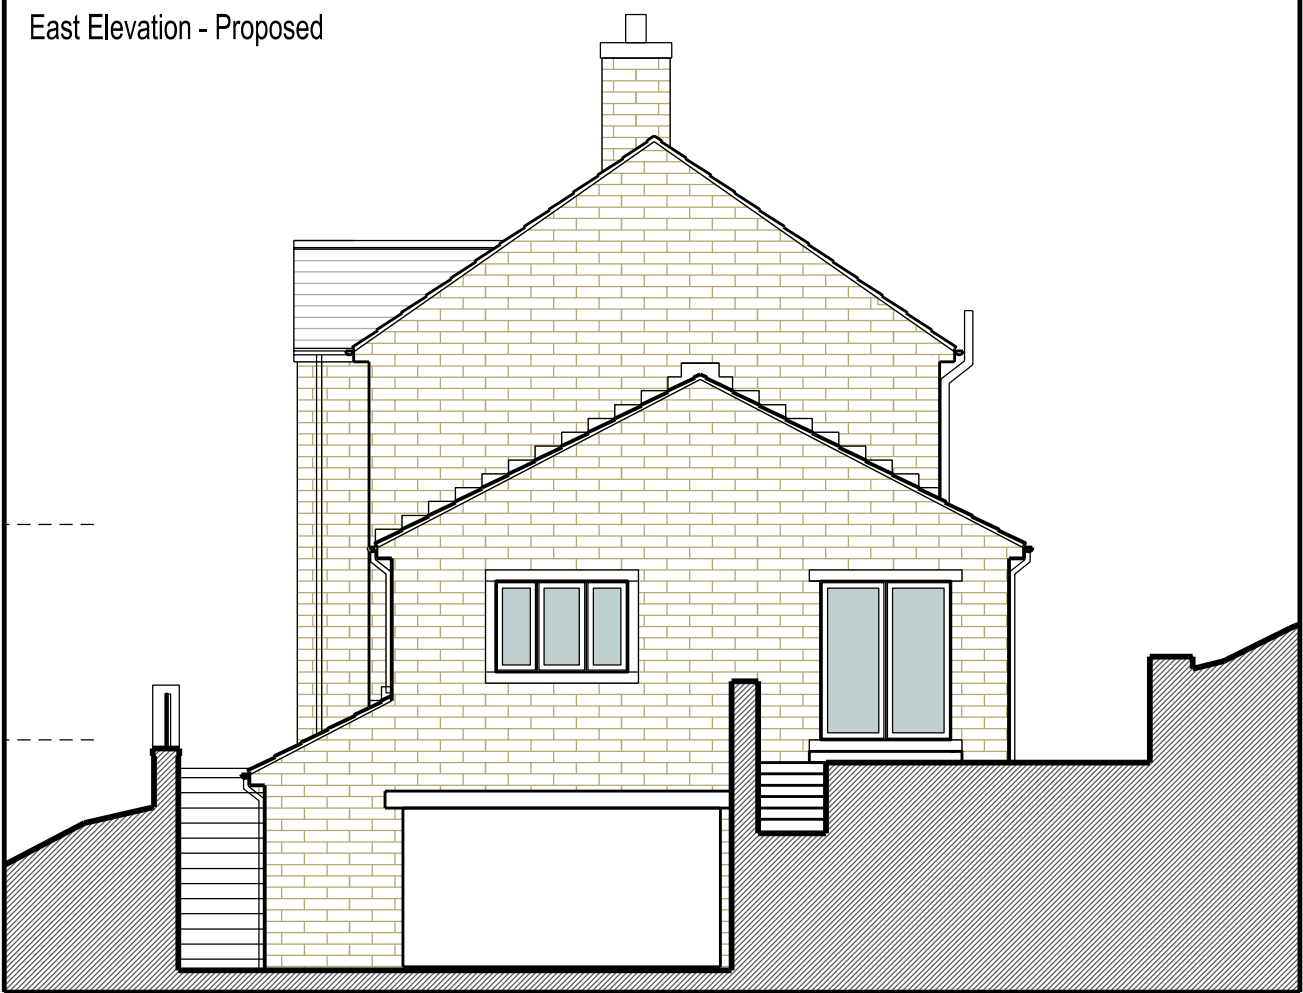

South Elevation - Proposed



West Elevation - Proposed

