


Development sites at Lidget Lane, Thurnscoe



Side and part rear elevation



Elevation to corner frontage

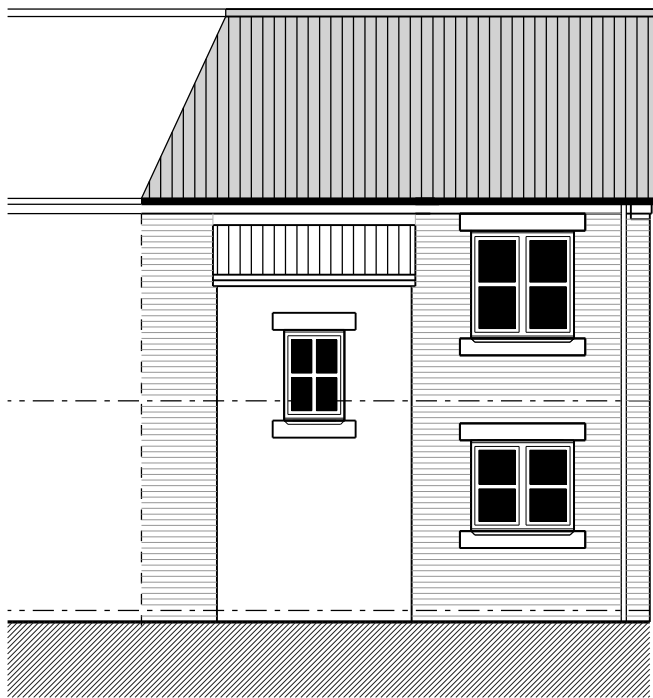


Part front elevation

Unit type 3 bed 5 person

Approximate floor areas:

Gross floor area:	89.0 m ²
Living room:	16.6 m ²
Kitchen diner:	14.6 m ²
Bedroom 1:	12.6 m ²
Bedroom 2:	11.1 m ²
Bedroom 3:	7.3 m ²

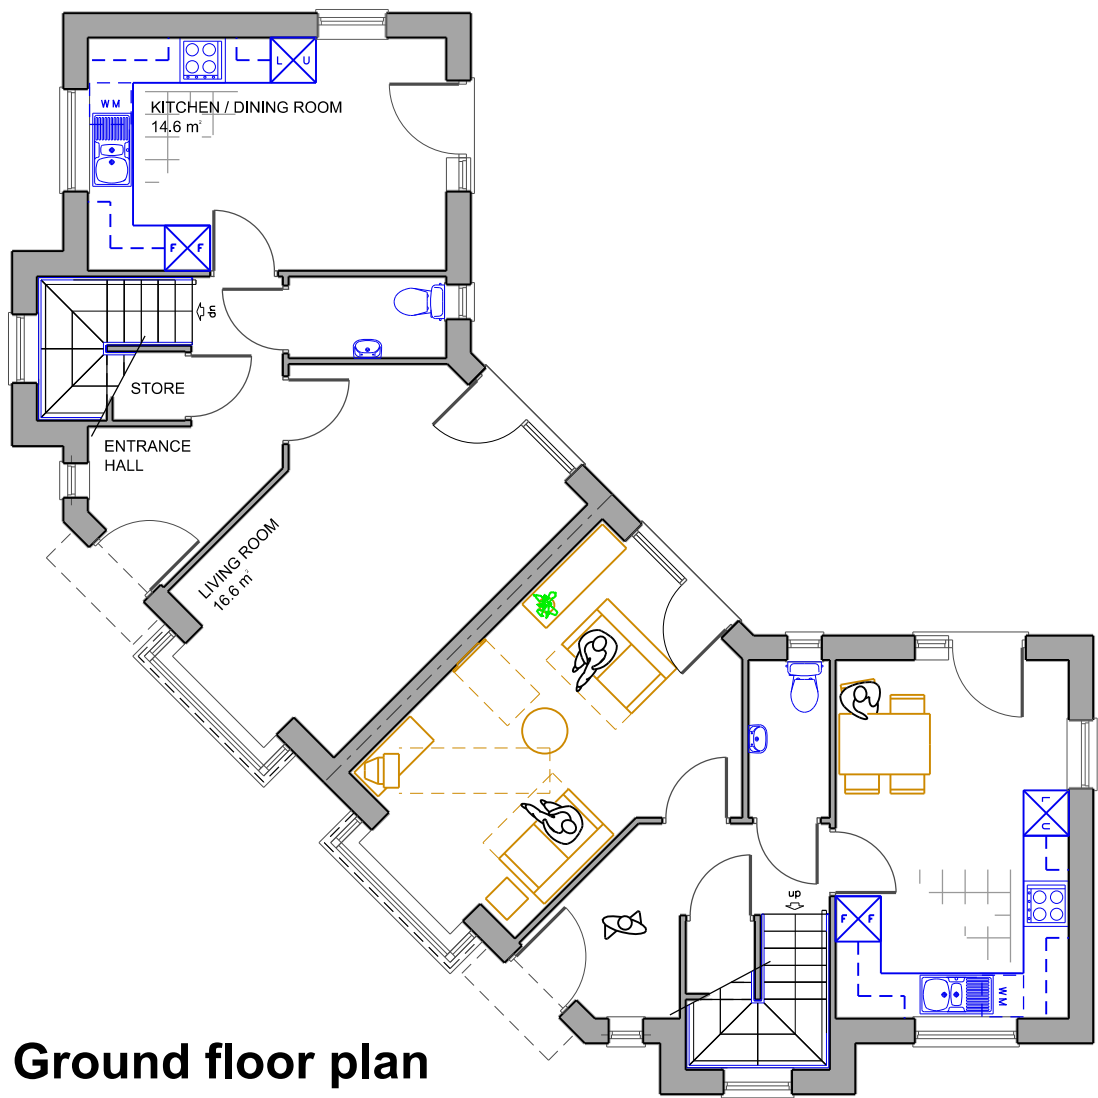

Ground floor plan



First floor plan

Three bed house type - semi-detached pair

Rev.A, 18-6-13
- Planning Submission status

REVISIONS

A.A. DESIGN LTD
architects surveyors
interior designers

UNIT 2
SHEFFIELD
TELEPHONE 0114 2589571
E - Mail

AIZLEWOOD ROAD
S8 0YX
FAX 0114 2500669
architects@aadesign.co.uk

Chevin Housing Association
Development sites at
Lidget Lane, Thurnscoe

Three bed house type
Semi-detached pair

DATE
DRAWN

April 2013

SCALE
1:100 @ A2 size

DRAWING No.

11025 /P/05A