


SCALE 1:75 WHEN PLOTTED IN A4.

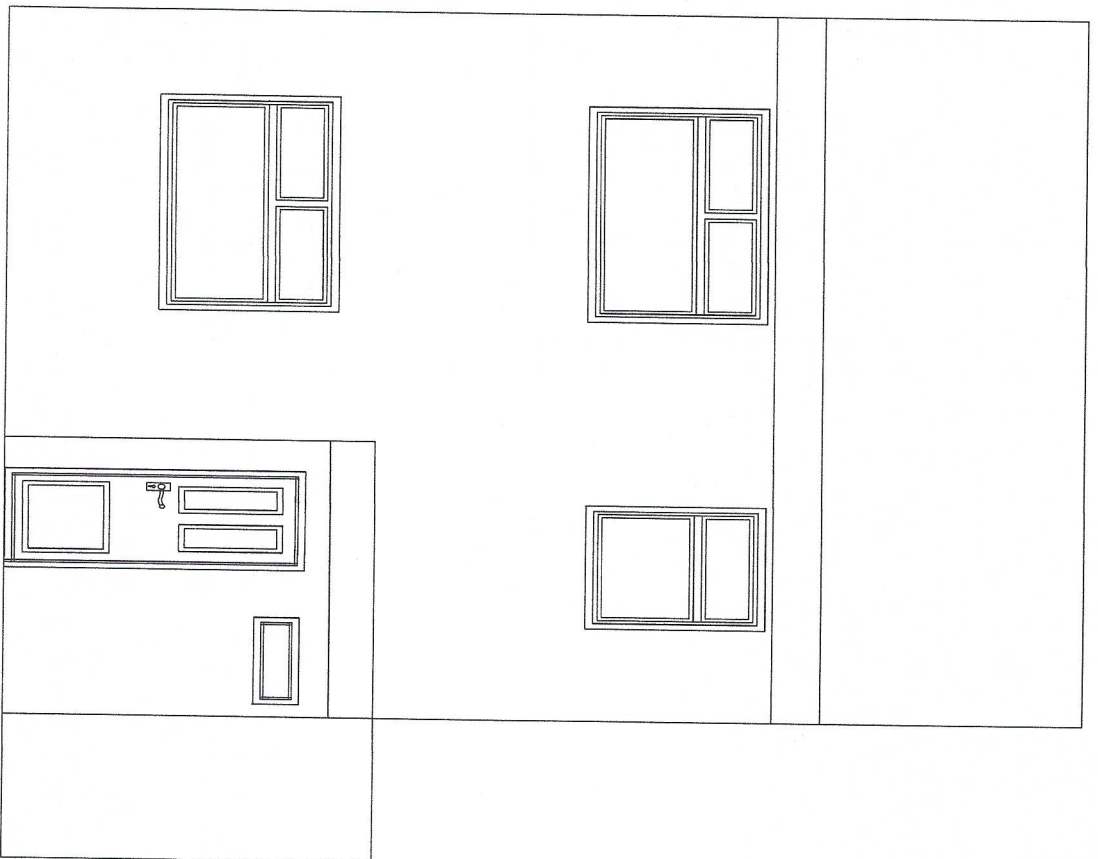


EXISTING FRONT ELEVATION.

SCALE 1:75 WHEN PLOTTED IN A4.




PROPOSED FRONT ELEVATION.

SCALE 1:75 WHEN PLOTTED IN A4.

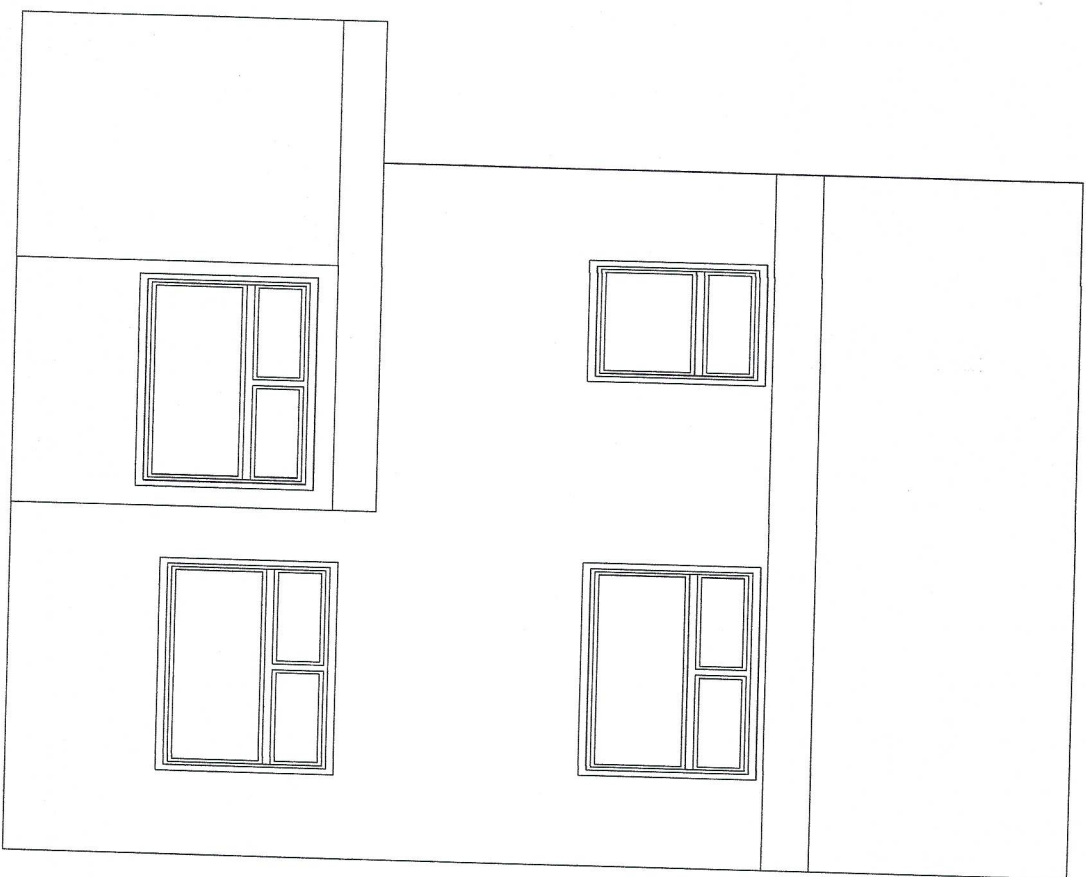


EXISTING DEAR ELEVATION.

SCALE 1:75 WHEN PRINTED IN A4.

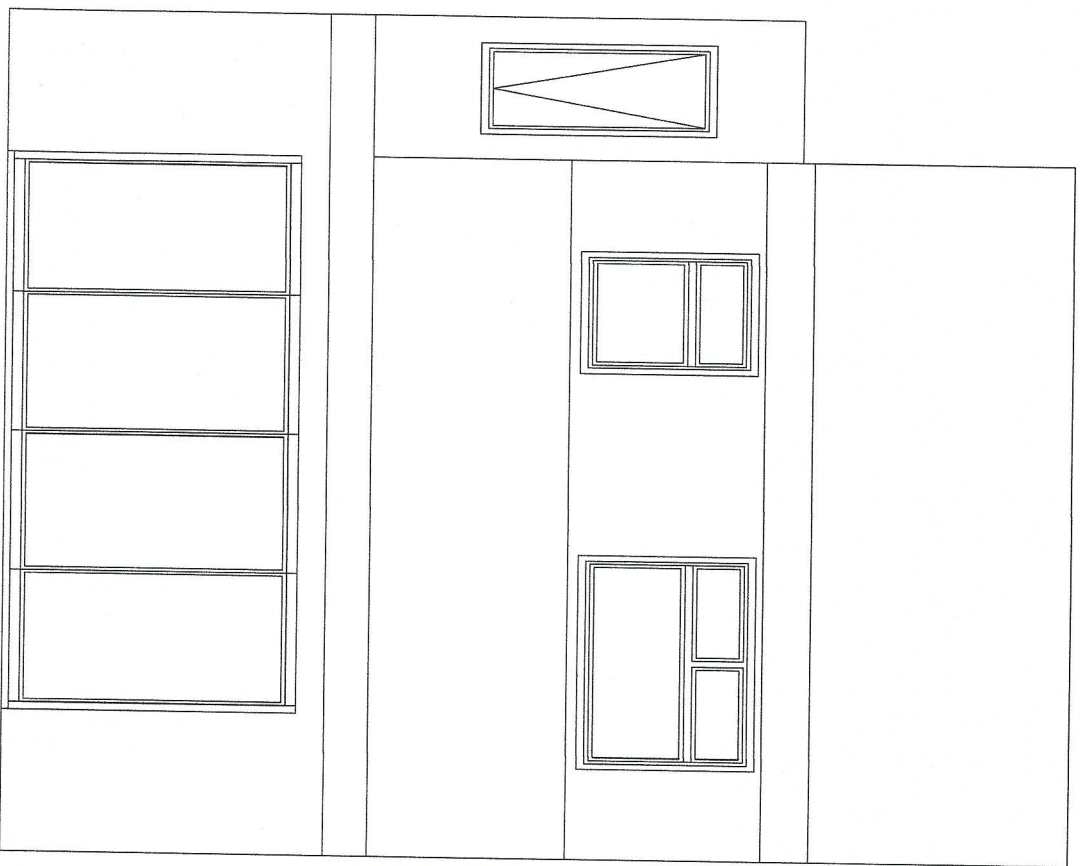


PROPOSED REAR ELEVATION.

SCALE 1:80 WHEN PLOTTED IN A4.

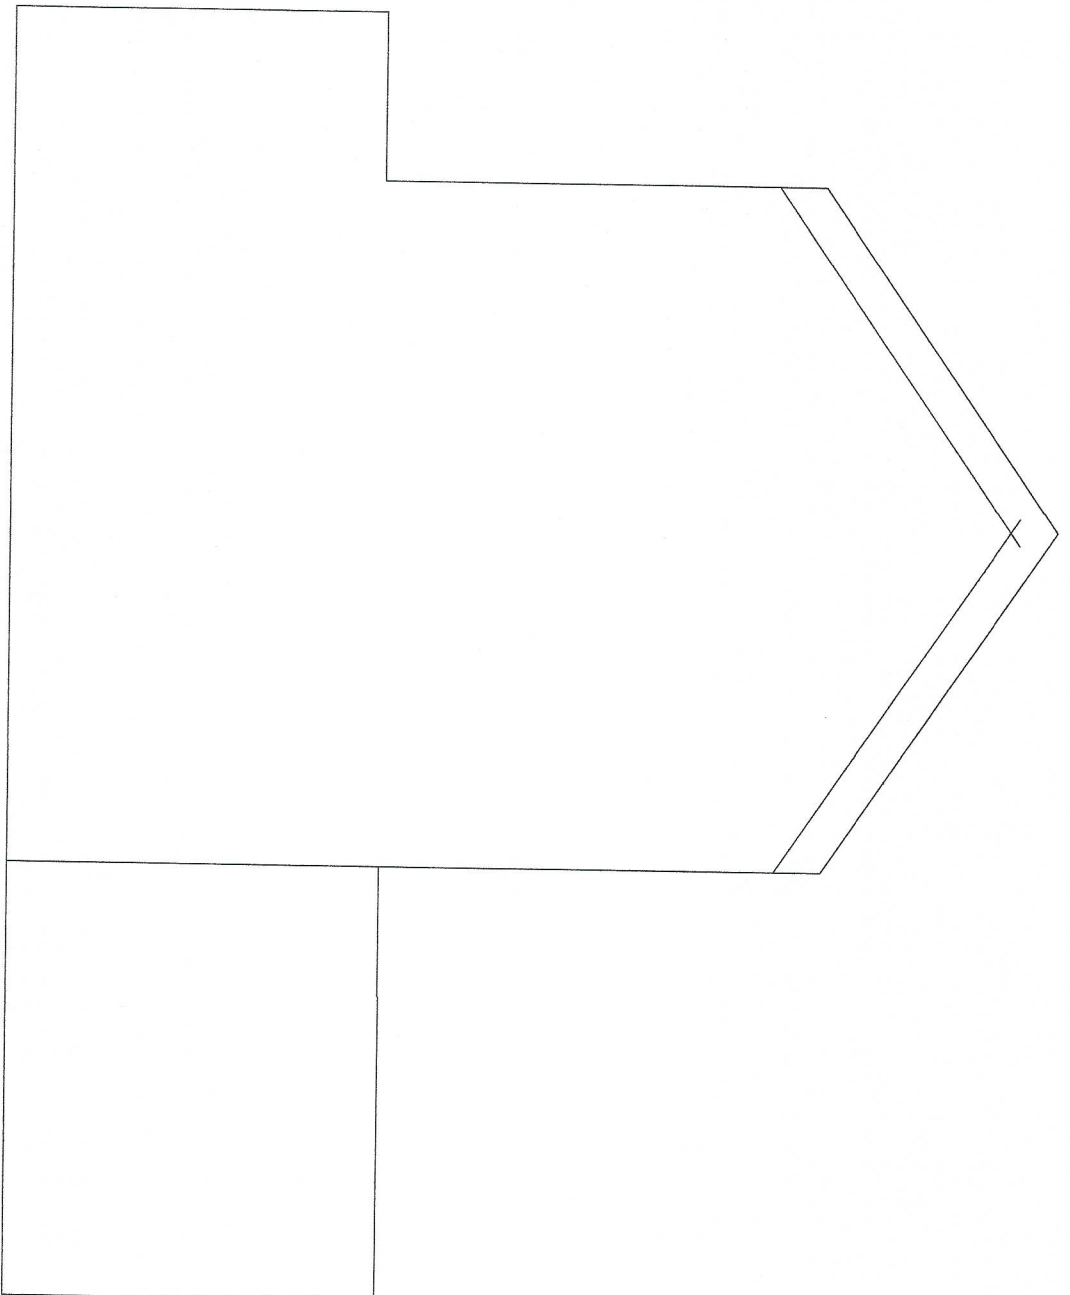


EXISTING SIDE ELEVATION.

SCALE 1:80 WHEN PRINTED IN A4.

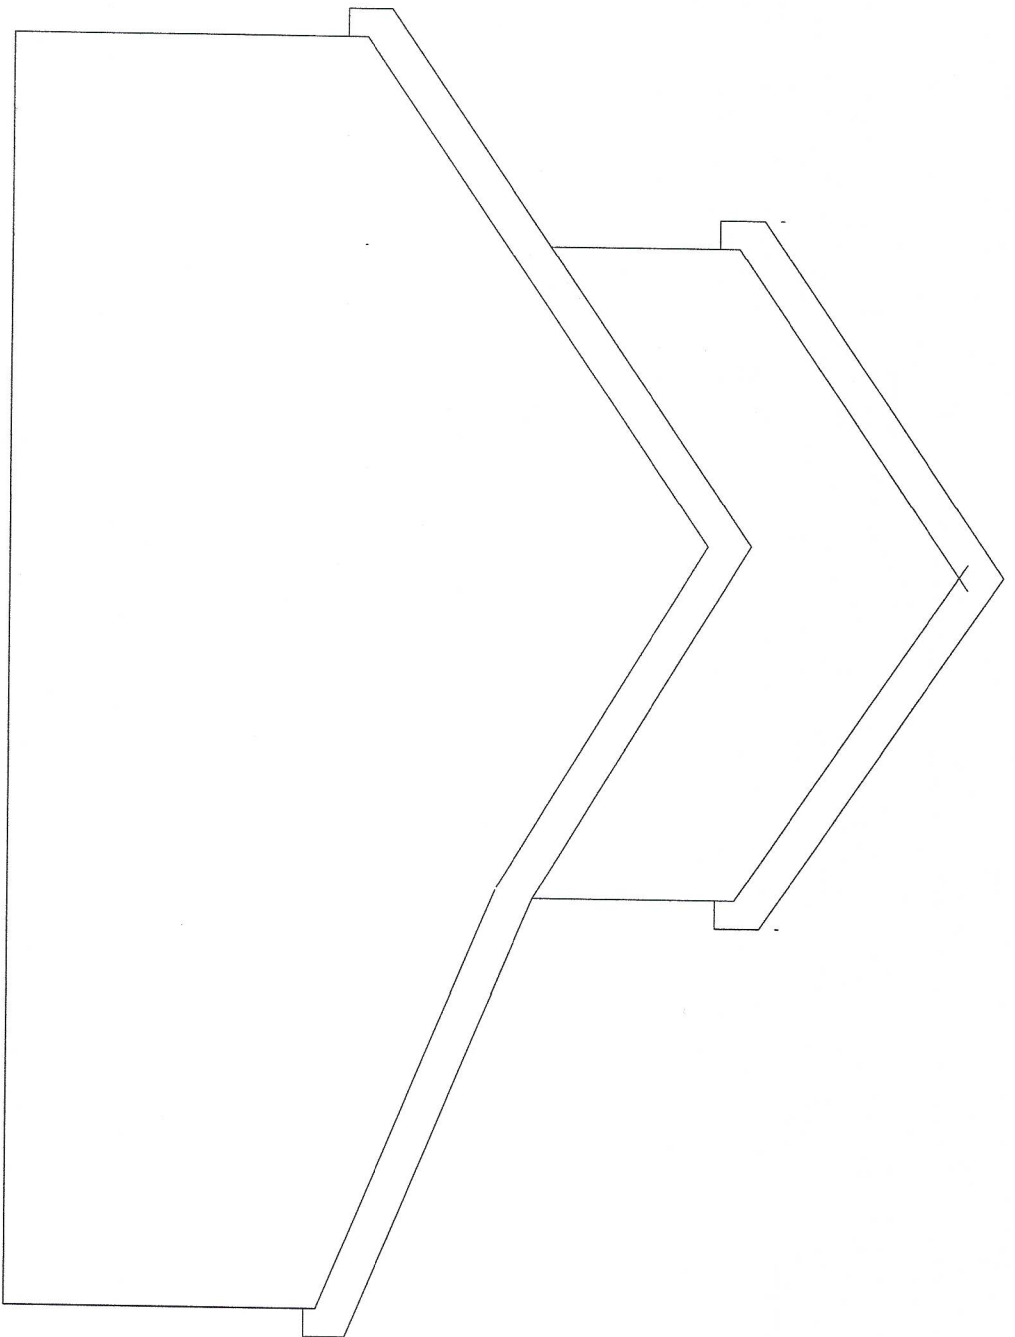



PROPOSED SIDE ELEVATION.

Scale 1: 120 when printed in A4.

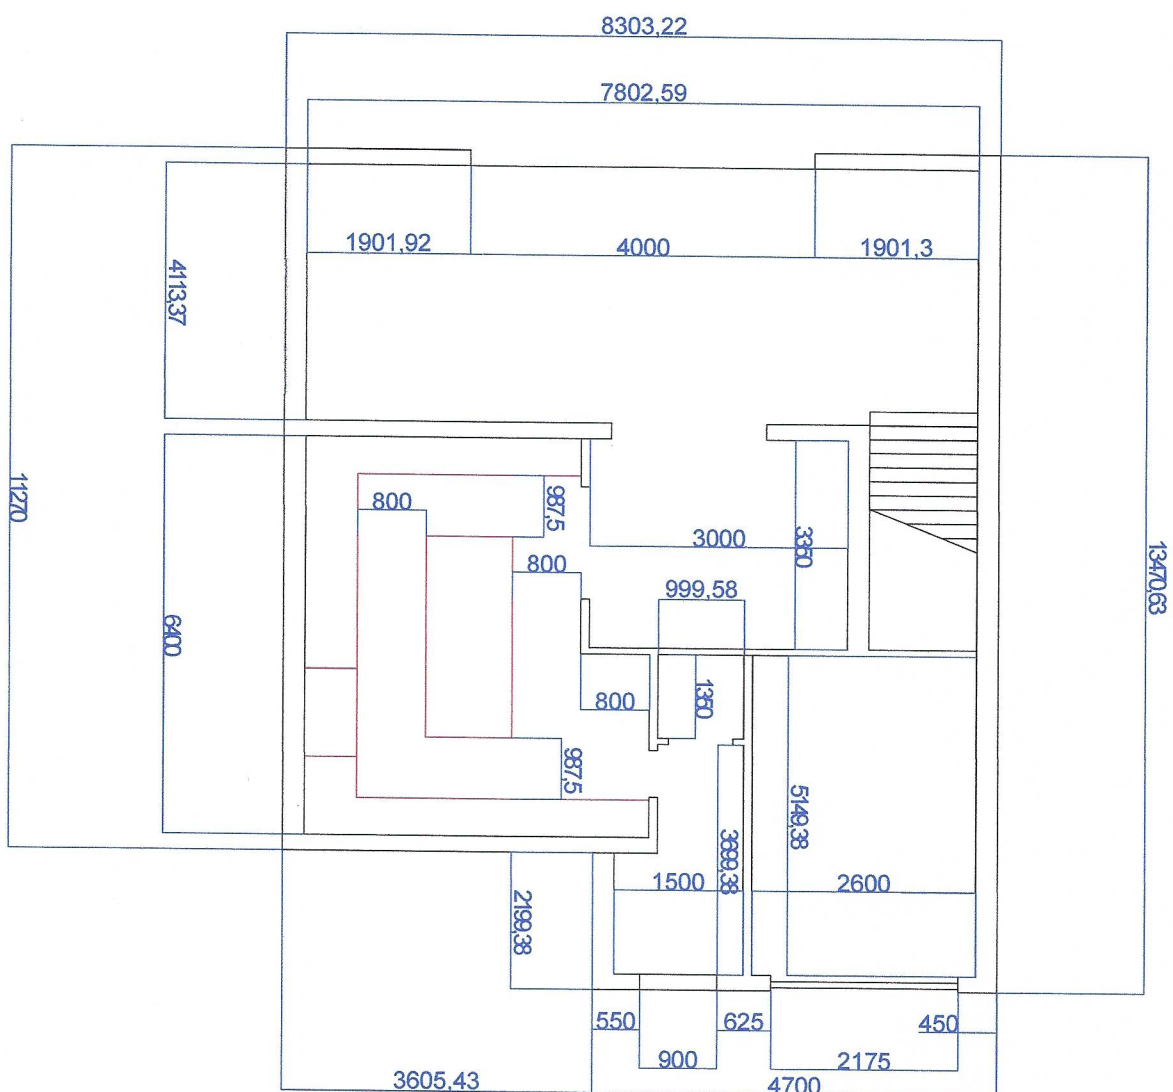

Prepared Ground Floor Layout with Dimensions

SCALE 1:120 WHEN PRINTED IN A4.

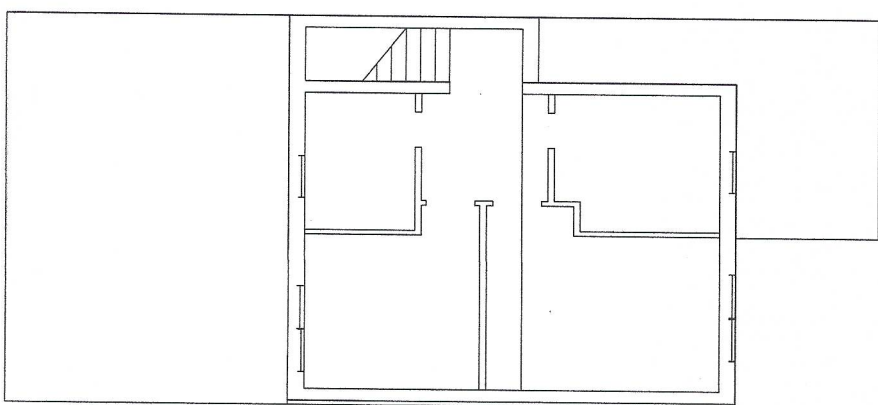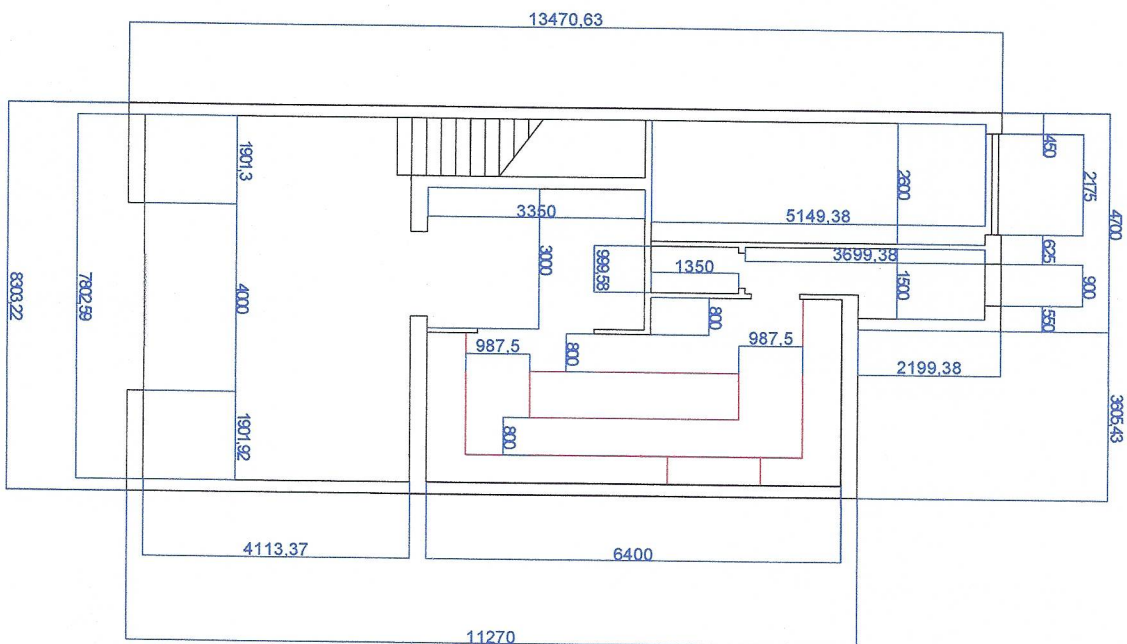

PROPOSED LAYOUT WITH DIMENSIONS