


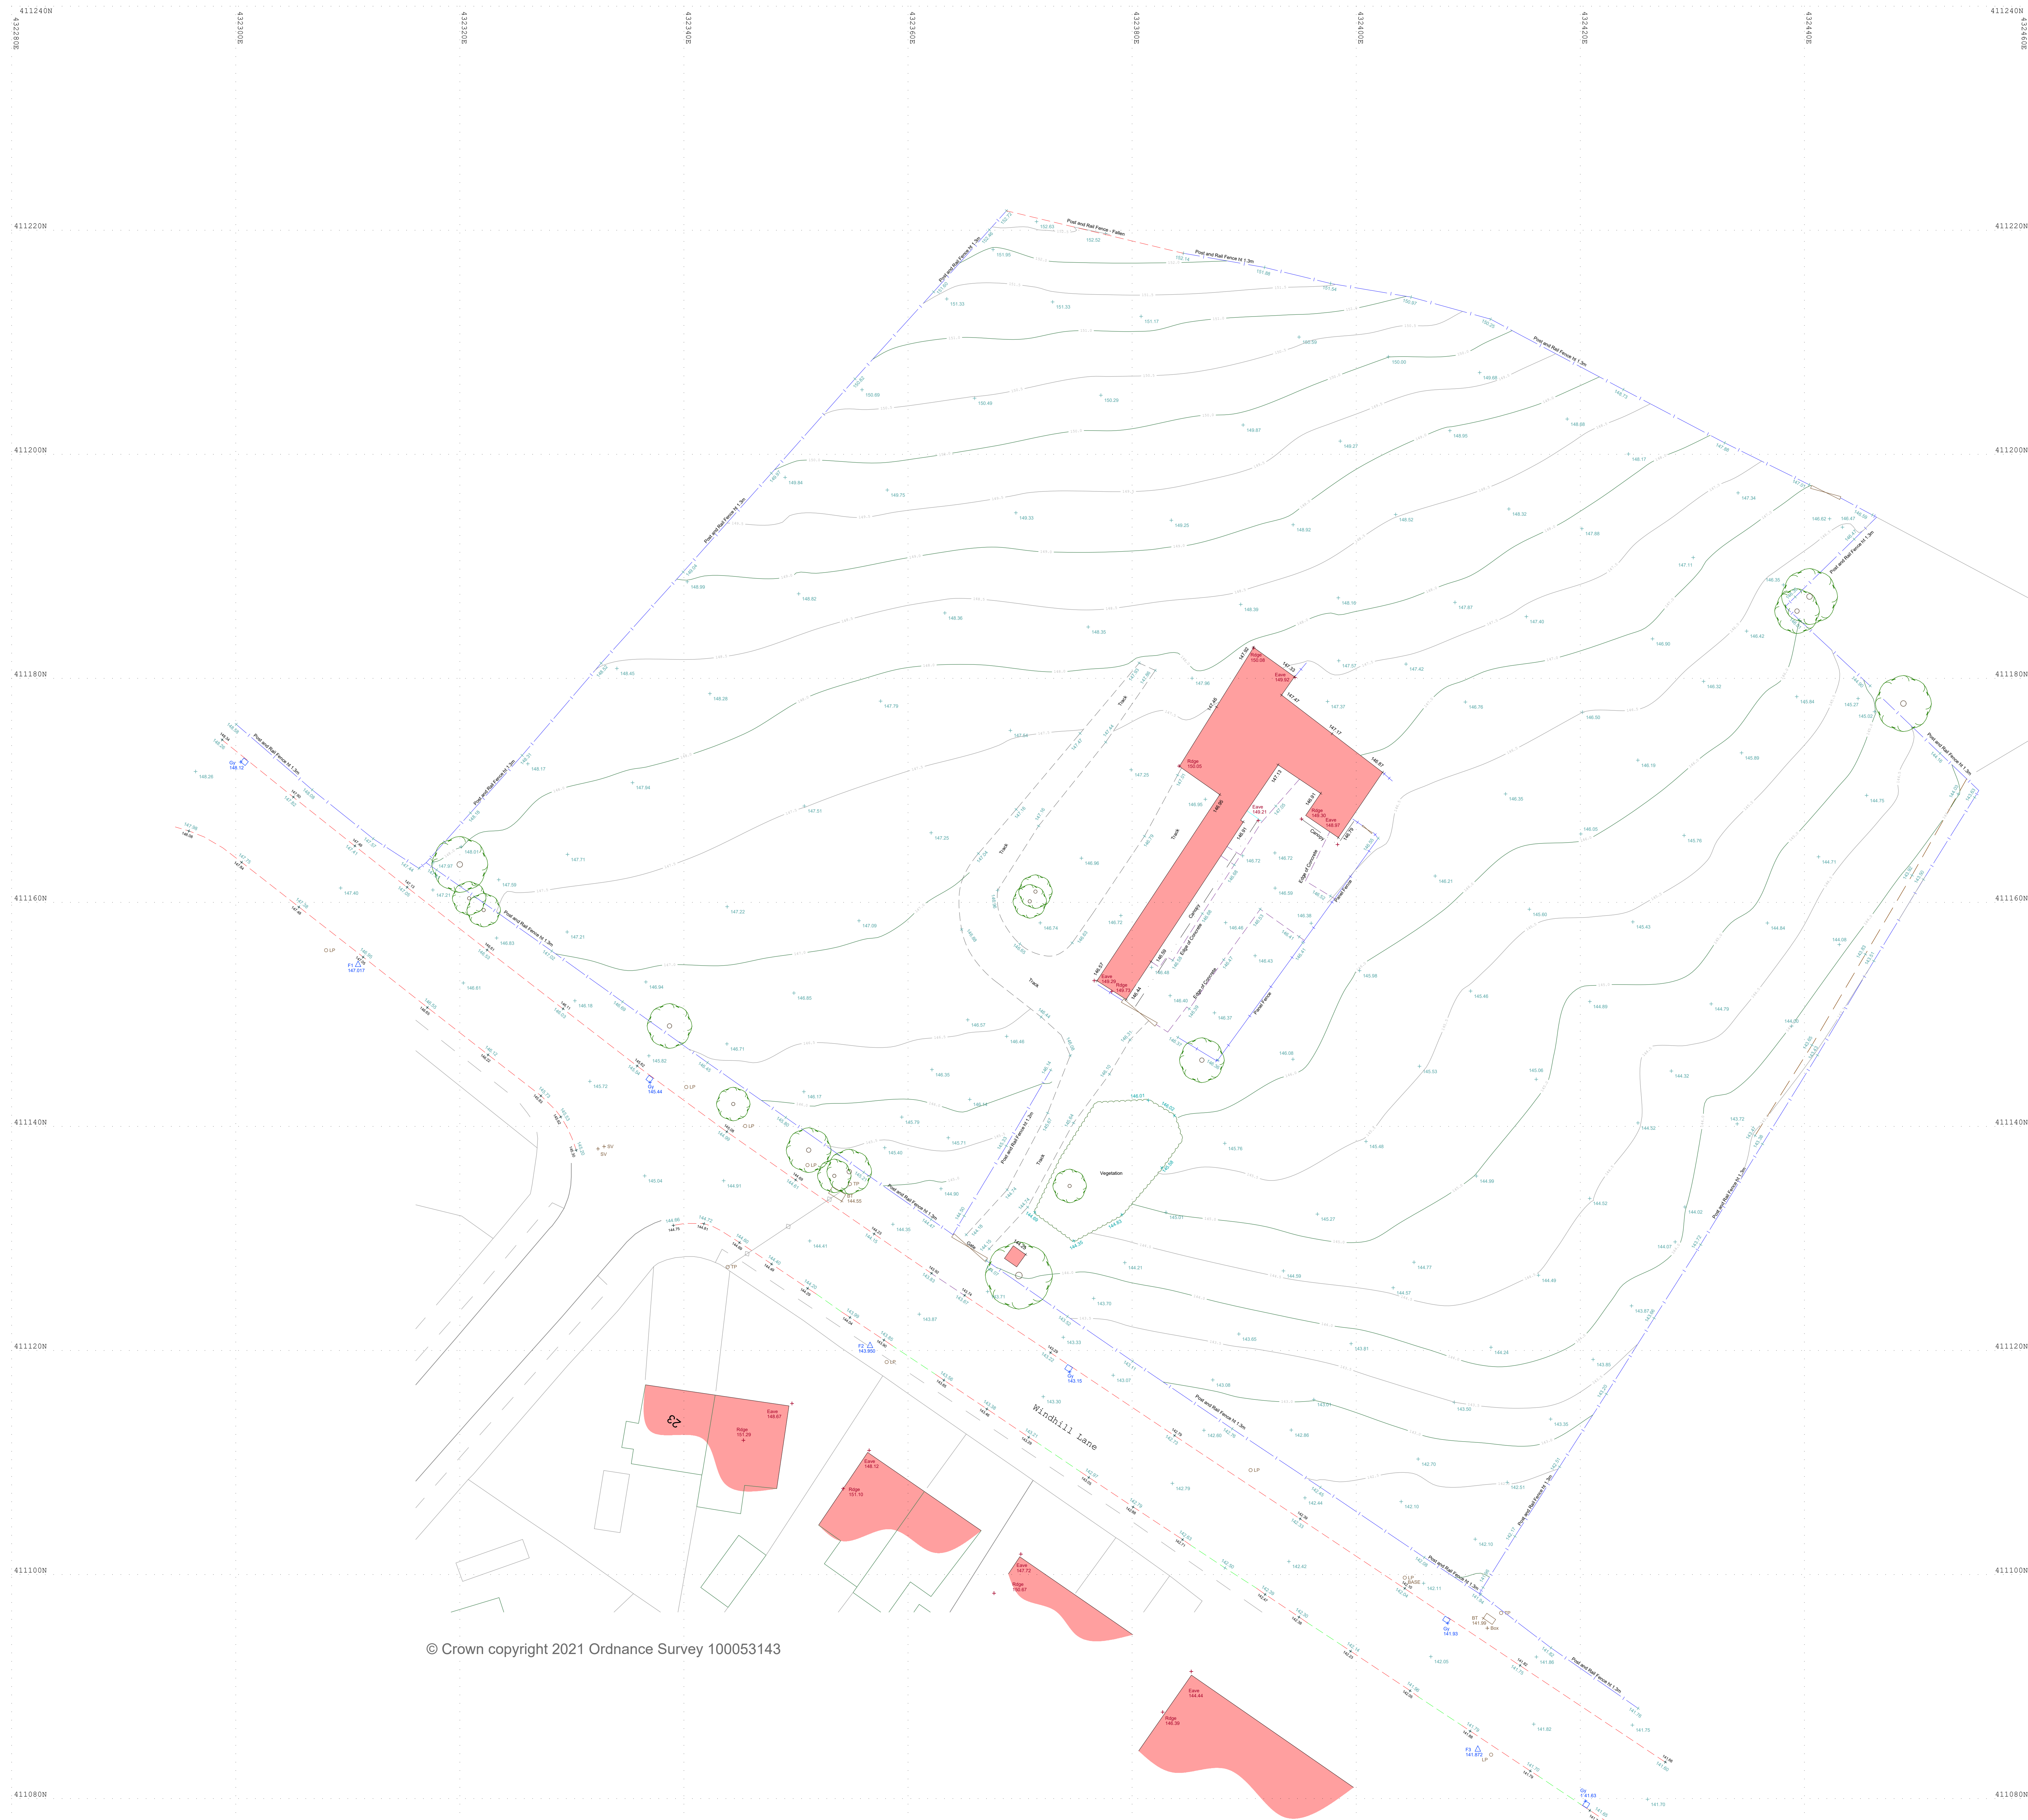

Site Notes:

Survey Legend:


Station	Easting (m)	Northing (m)	Level (m)
F1	432310.918	411154.447	147.017
F2	432356.608	411120.433	143.950
F3	432410.852	411084.396	141.872

Rev:	Date:	Description:	Surveyed:	Quality Rel
------	-------	--------------	-----------	-------------

Fosse Surveying Limited
The Old Vicarage, Market St, Castle Donington, LE11 2JH
Tel: 0116 2325169
Mobile: 07940 147244
Email: mail@fossesurveying.co.uk - Website: www.fossesurveying.co.uk

Client	JR Planning
Project	Windhill Lane, Barnsley, S75 5BH

Title	Topographical Survey
-------	----------------------

Surveyed: DD Date: 09/04/2021

Quantity: 1470	Quantity: 1470
----------------	----------------

Quality Ref: 1470 Scale: 1:2000@A0

Level Datum: OS GNSS	Grid: OS GNSS
----------------------	---------------

Job No.	1470	Rev.
---------	------	------

Comments:
The survey has been orientated to the Ordinance Survey (OS) National Grid (OSGB36) via a GPS and the OS active network. No scale factor has been applied to the survey therefore the coordinates shown are arbitrary and not true OS which has a scale factor applied.
Trees are positioned accurately unless stated, Boles & Canopies are indicative unless otherwise stated where possible.
Some services may have been omitted due to dense vegetation, parked vehicles or site access issues.
All critical dimensions to be verified on site before design - construction takes place. All dimensions shown are in meters.
No liability will be taken for this drawing if passed onto a third party without written permission of Fosse Surveying.