


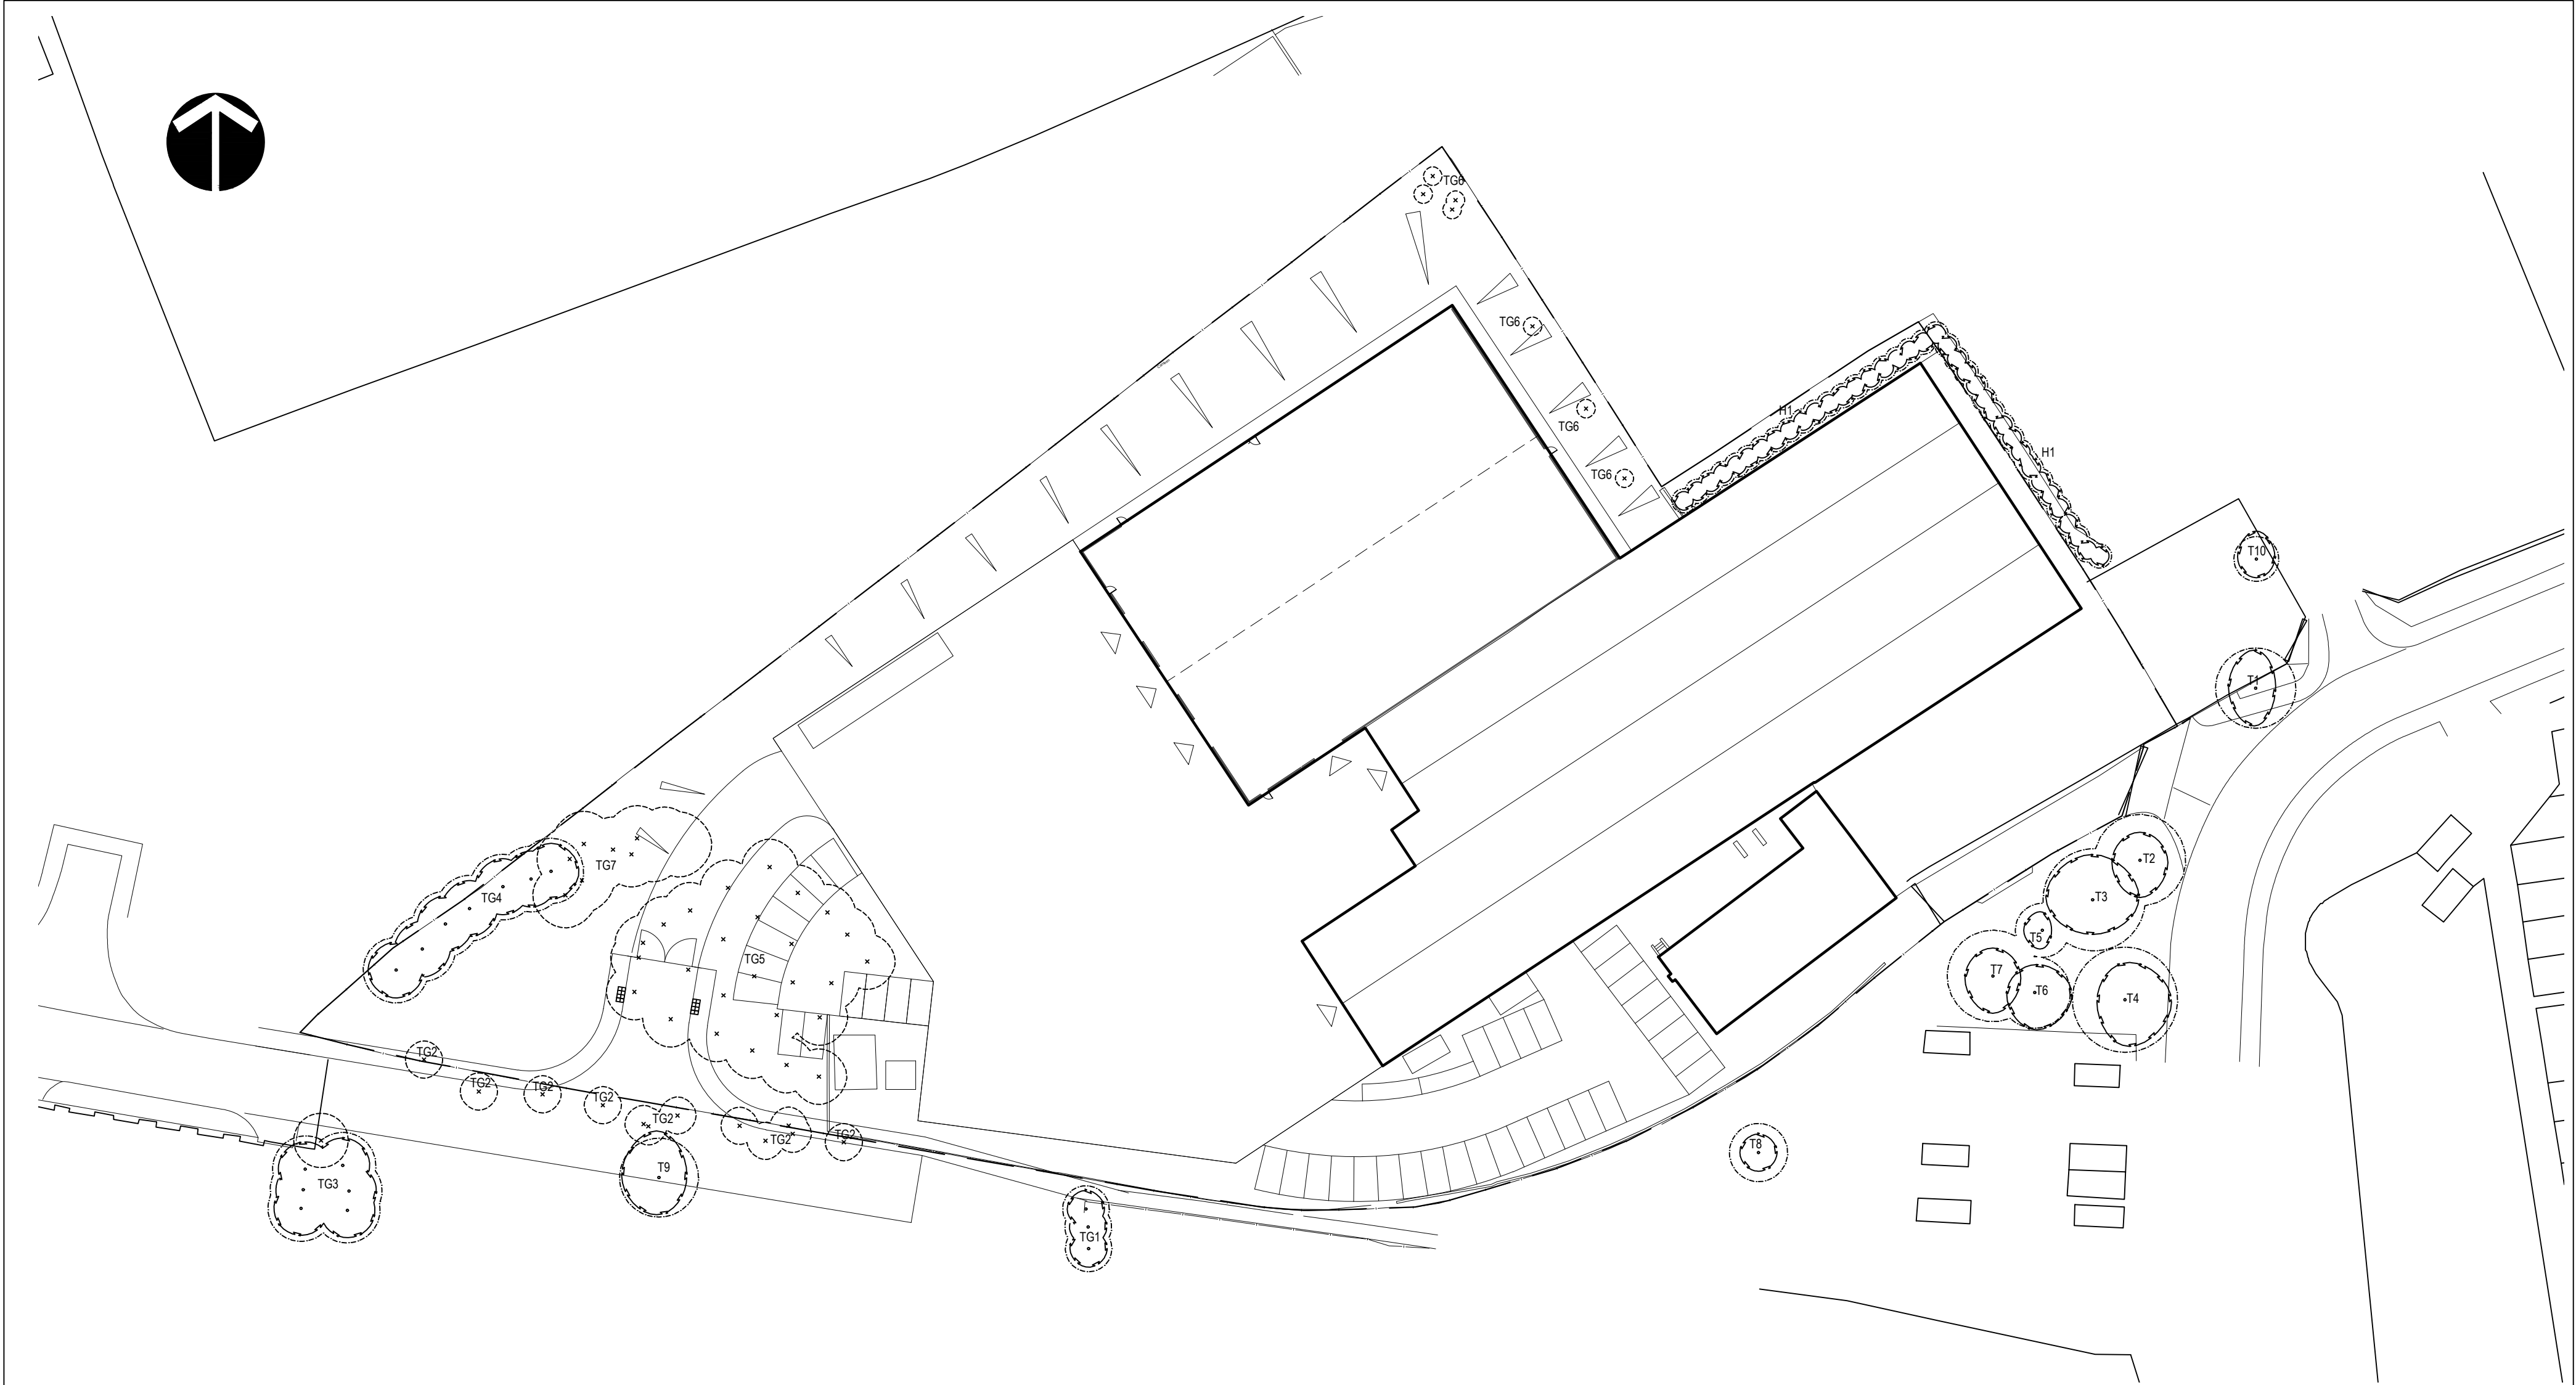

This drawing is the copyright of Popplewell Associates and cannot be reproduced in any form without the express consent of the company. Written and scaled dimensions to be checked on site, any discrepancies reported prior to work commencing. **If in doubt please ask.**

LEGEND

Existing tree
(to be retained)

Existing tree
(to be removed)

Root protection area

Base: Edward Architectural Services Ltd, 'Proposed Site Layout', 0227-pl05 received 20Apr10
(data on existing trees taken from Marishal Thompson & Co.'Arboricultural Implication Report')

PROJECT	Stocks Lane, Barnsley		
TITLE	Trees In Relation To Development: Option 1		
CLIENT	Royston Lead Ltd		
DATE	23 April 2010	SCALE 1 : 500	SHEET A2
DRAWN	MP/jr	DRAWING NO	2194/1
CHECKED		REVISION	-



Popplewell Associates
Chartered Landscape Architects
Environmental Consultants

1 Isis Court Rosetta Way
York YO26 5NA
Telephone +44 (0)1904 794276
Facsimile +44 (0)1904 786962

Email mailbox@popplewellassociates.co.uk
Web www.popplewellassociates.co.uk